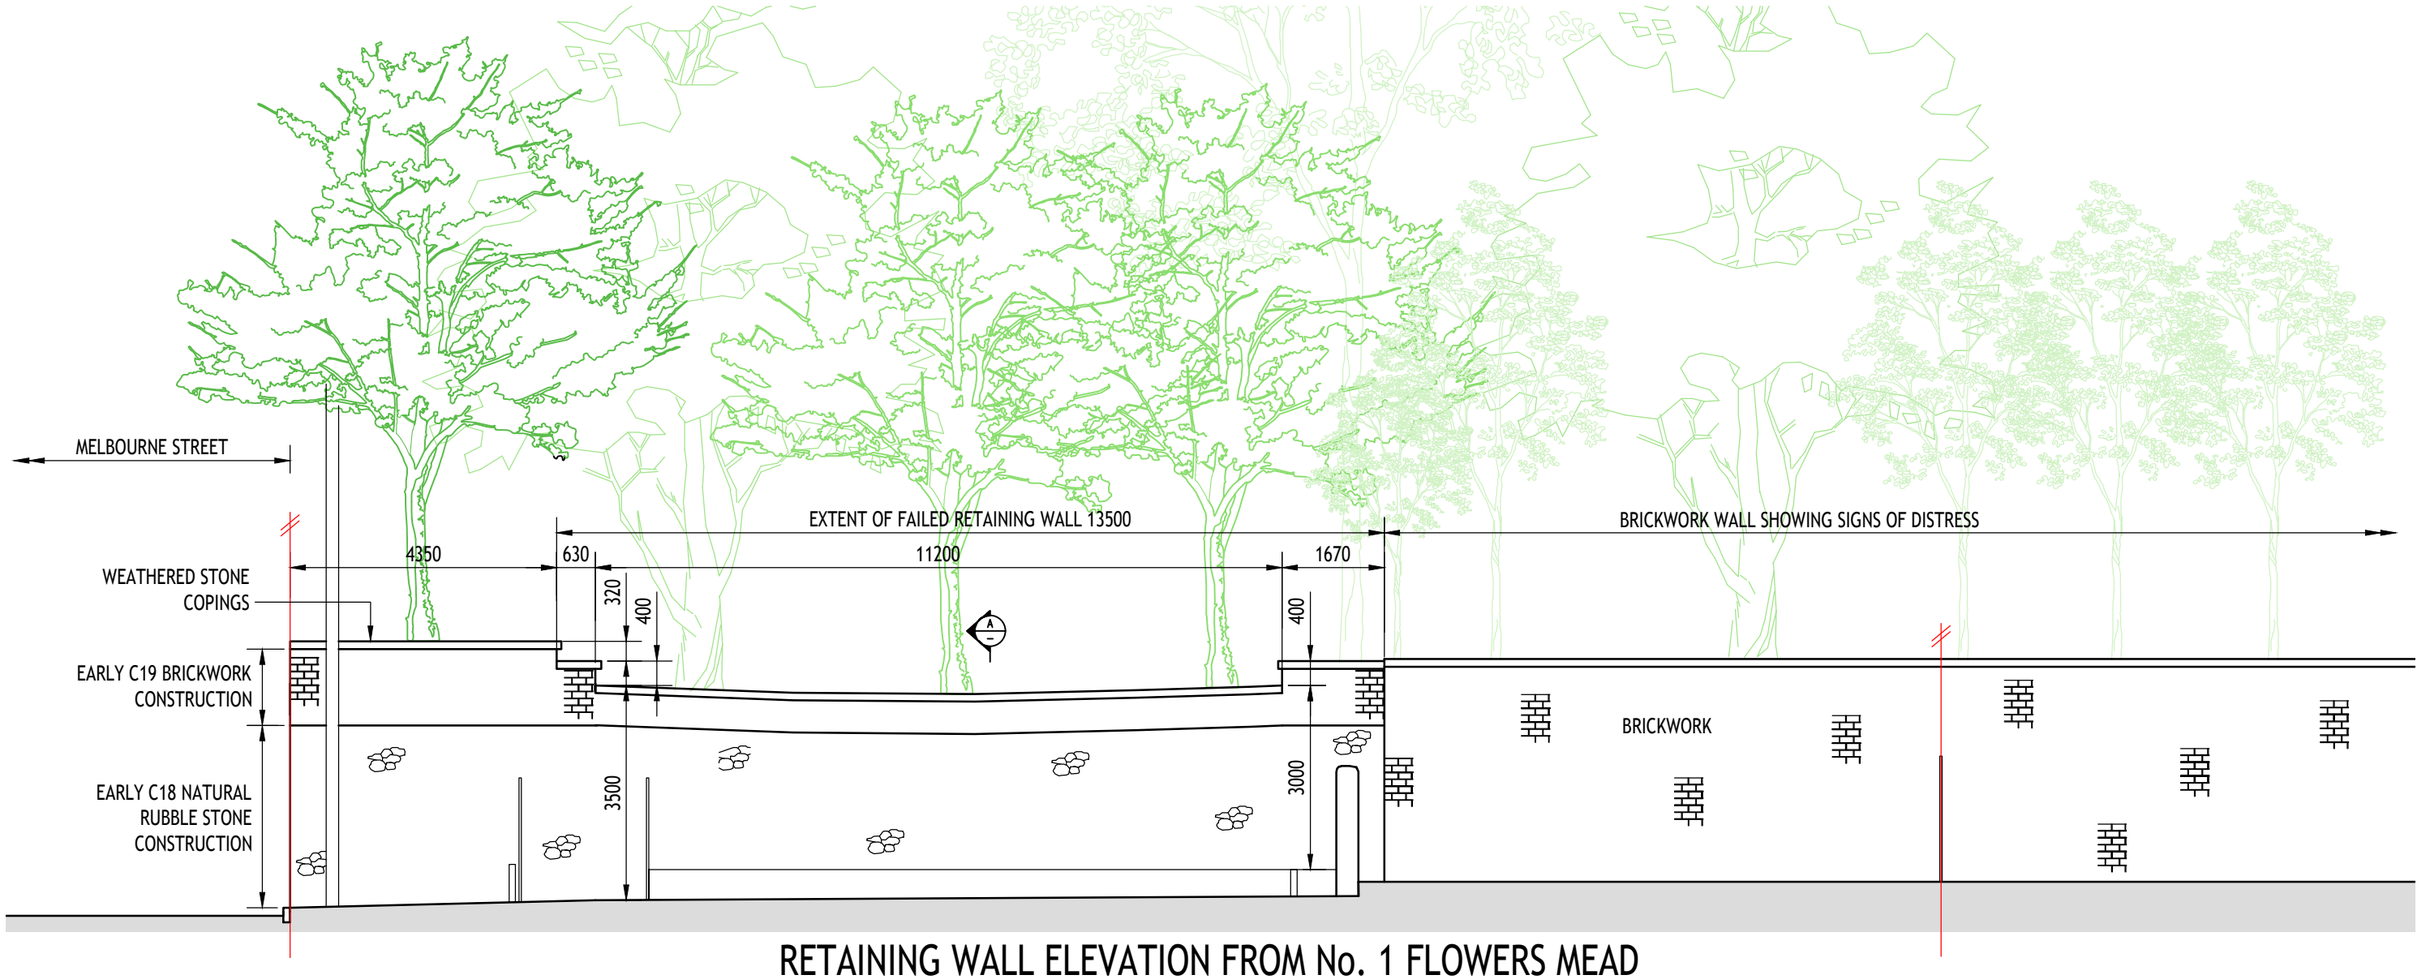

RETAINING WALL ELEVATION FROM No. 1 FLOWERS MEAD

(Scale 1:100)

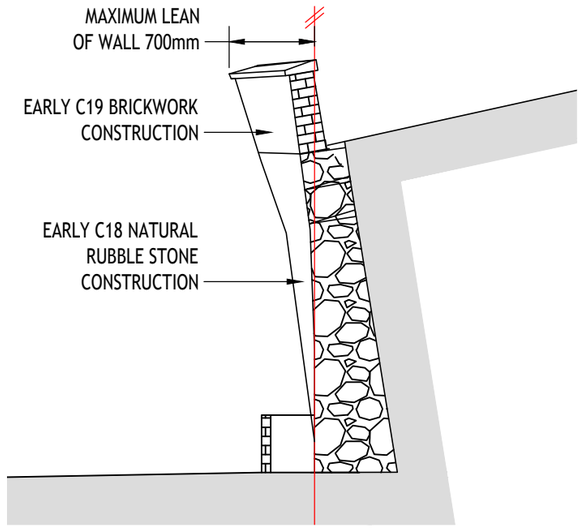

EXISTING WALL SECTION A-A

(Scale 1:50)

0.5 0 0.5 1 1.5 2 2.5
SCALE 1:50 m

1 0 1 2 3 4 5
SCALE 1:100 m

THIS DRAWING IS COPYRIGHT AND SHALL NOT BE REPRODUCED WITHOUT CONSENT FROM PMJ PLANNING SERVICES. THIS DRAWING MAY BE SCALED FOR PLANNING PURPOSES ONLY.

Rev.	Date	Description	Drawn	Checked	Approved
A	–	–	PMJ	PMJ	PMJ

Client:
MRS N. STOURTON

PMJ PLANNING SERVICES
PLANNING PERMISSION DRAWING SPECIALIST

Project Title:
BRATTON HOUSE
MELBOURNE STREET, BRATTON,
WESTBURY, BA13 4RN.

Drawing Title:
EXISTING RETAINING WALL
ELEVATION AND SECTION

Scale at A3:	Status:	CAD File Name:
1:50 & 1:100	PLANNING	00468/004
Drawn: PMJ	Checked: PMJ	Approved: PMJ
Date: AUG 2026	Date: AUG 2026	Date: AUG 2026

Drawing No.: 00468/004
Revision: –