


Site Block plan A4

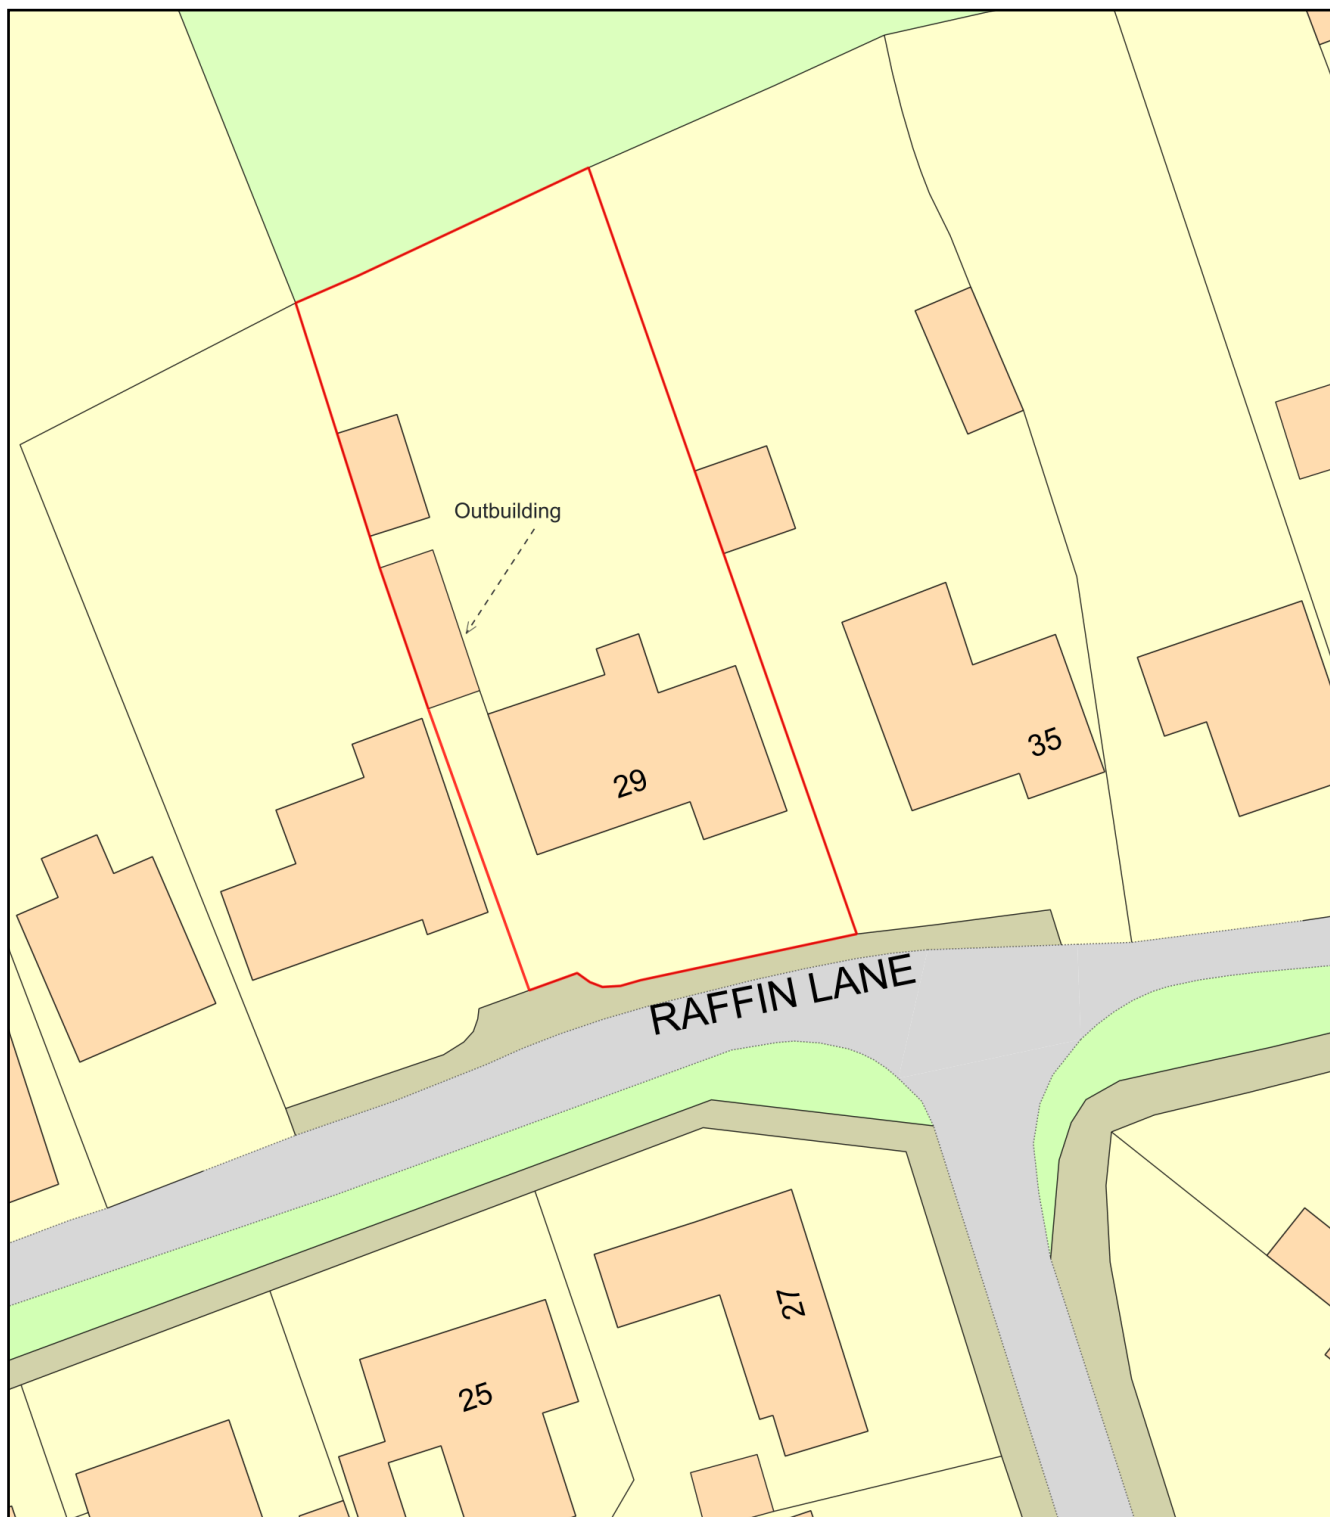

0 20
Metres



Plan Produced for: Nugent

Date Produced: 29 Aug 2026

Plan Reference Number: TQRQM26241180639963

Scale: 1:500 @ A4