



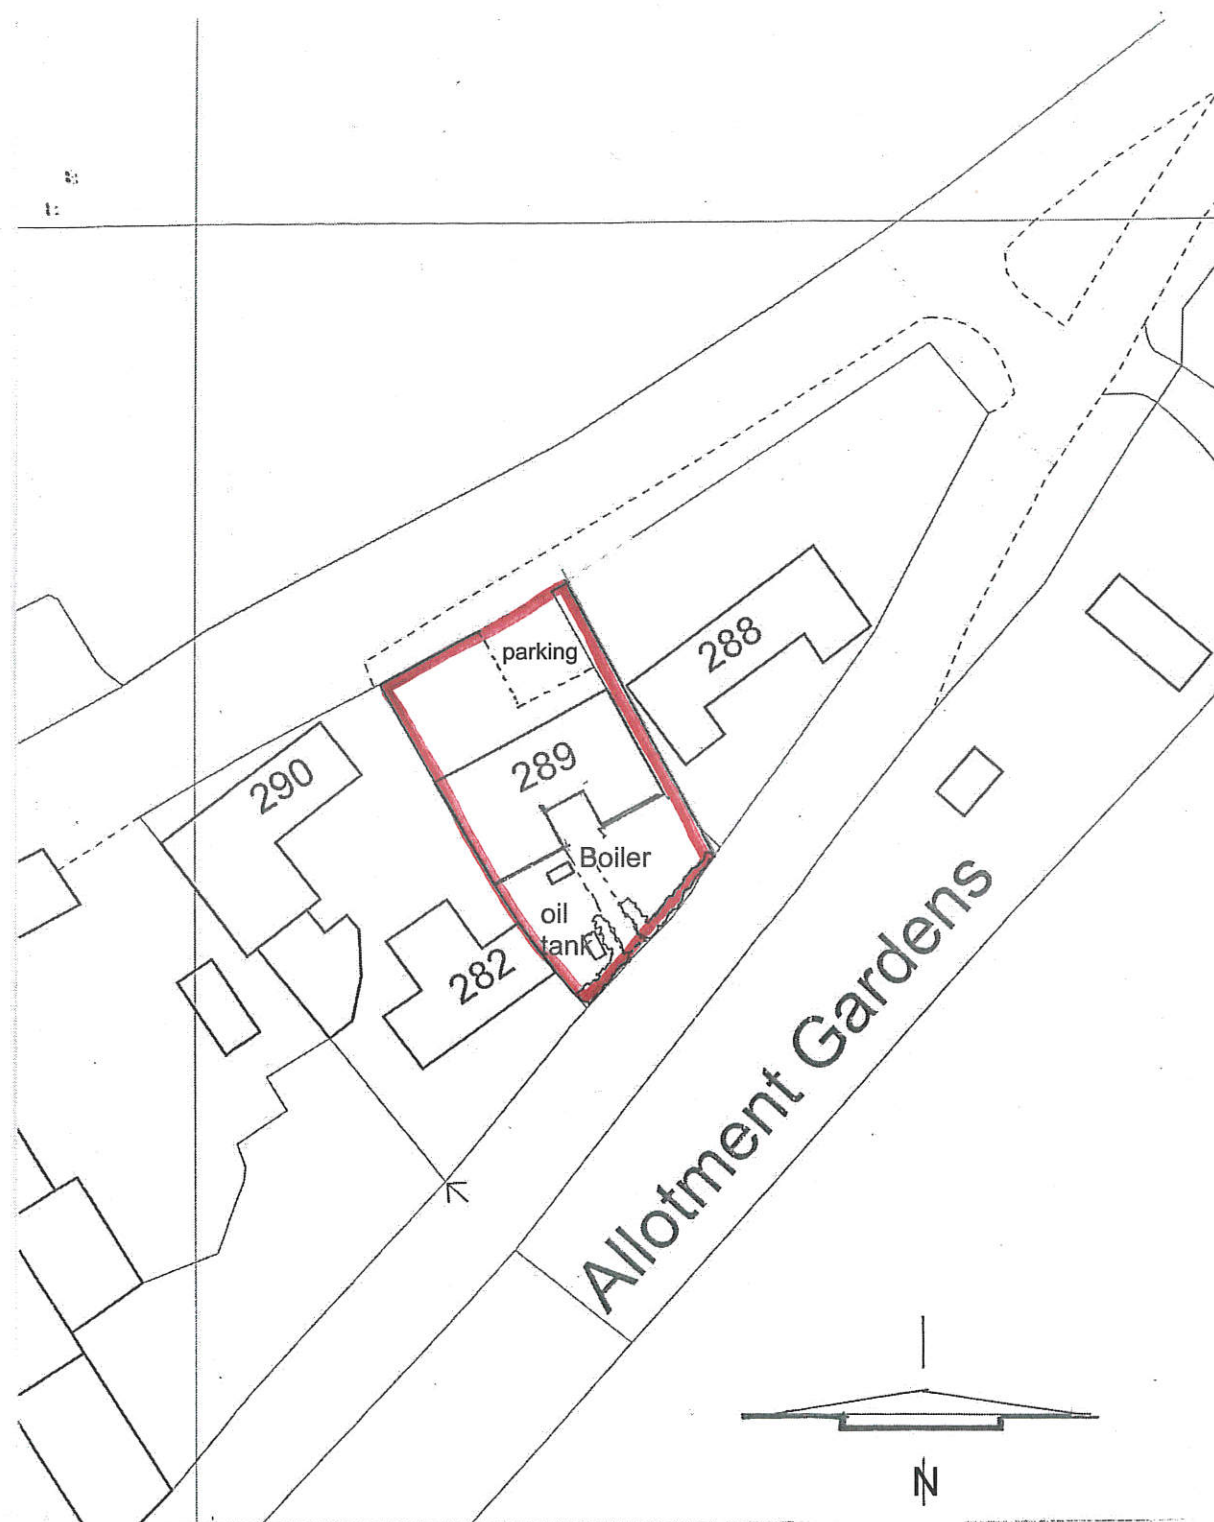

Block Plan

1-500

1-500
0 10 20 m @A3

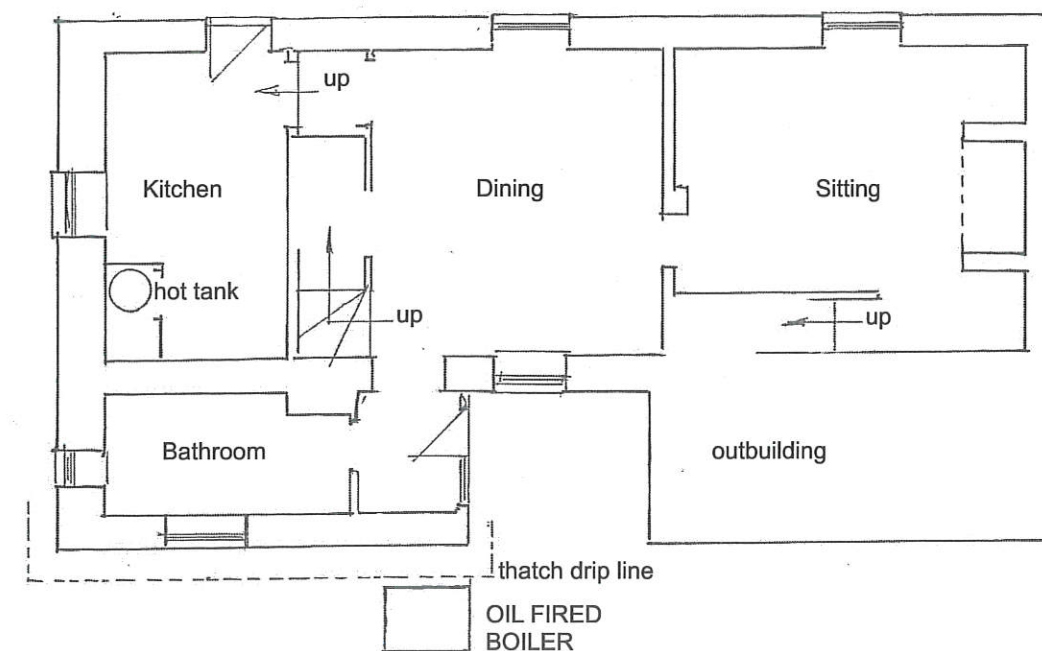

GROUND FLOOR PLAN

1-100
0 2 4 m @a3



Damen Associates Ltd
Architectural Services

Kingsdown Studio
Back Drove
West Winterslow
Salisbury, Wilts SP5 1SX
Tel: 01980 863191
E-mail: burrows.damen@btconnect.com

Messrs Rawlins
289 Ablington
Durrington
SP4 8JX

Positioning of free stand oil fired boiler
with separate oil tank

Scale as stated

Date August 2026

Drwg. no.

04226

1

Rev.

This plan is the Surveyors
COPYRIGHT

PN