


7 Reybridge timber repairs 2

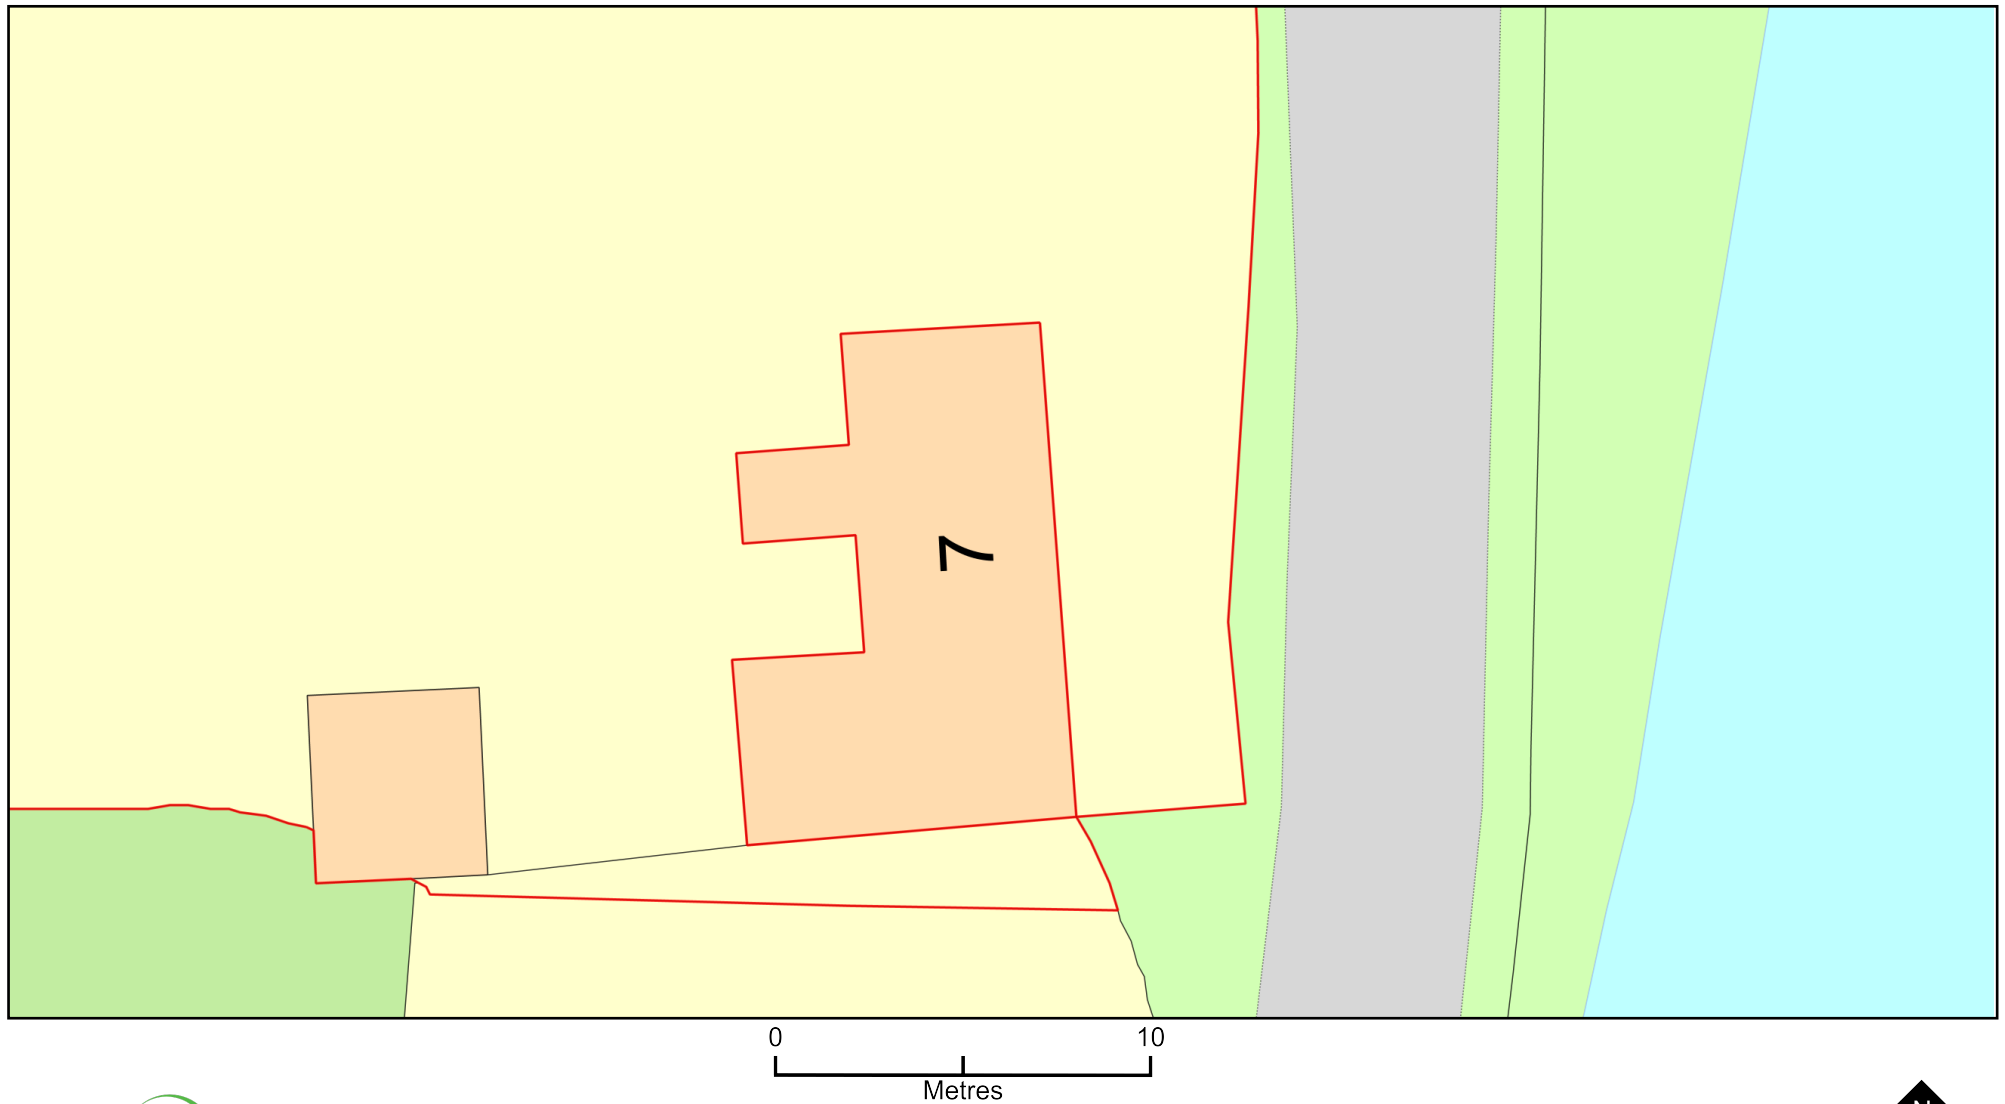

Plan Produced for: Ms J Kitching

Date Produced: 01 Sep 2026

Plan Reference Number: TQRQM26244124514692

Scale: 1:200 @ A4

© Crown copyright and database rights 2025 OS 100042766