


7 Reybridge timber repairs - Location Plan

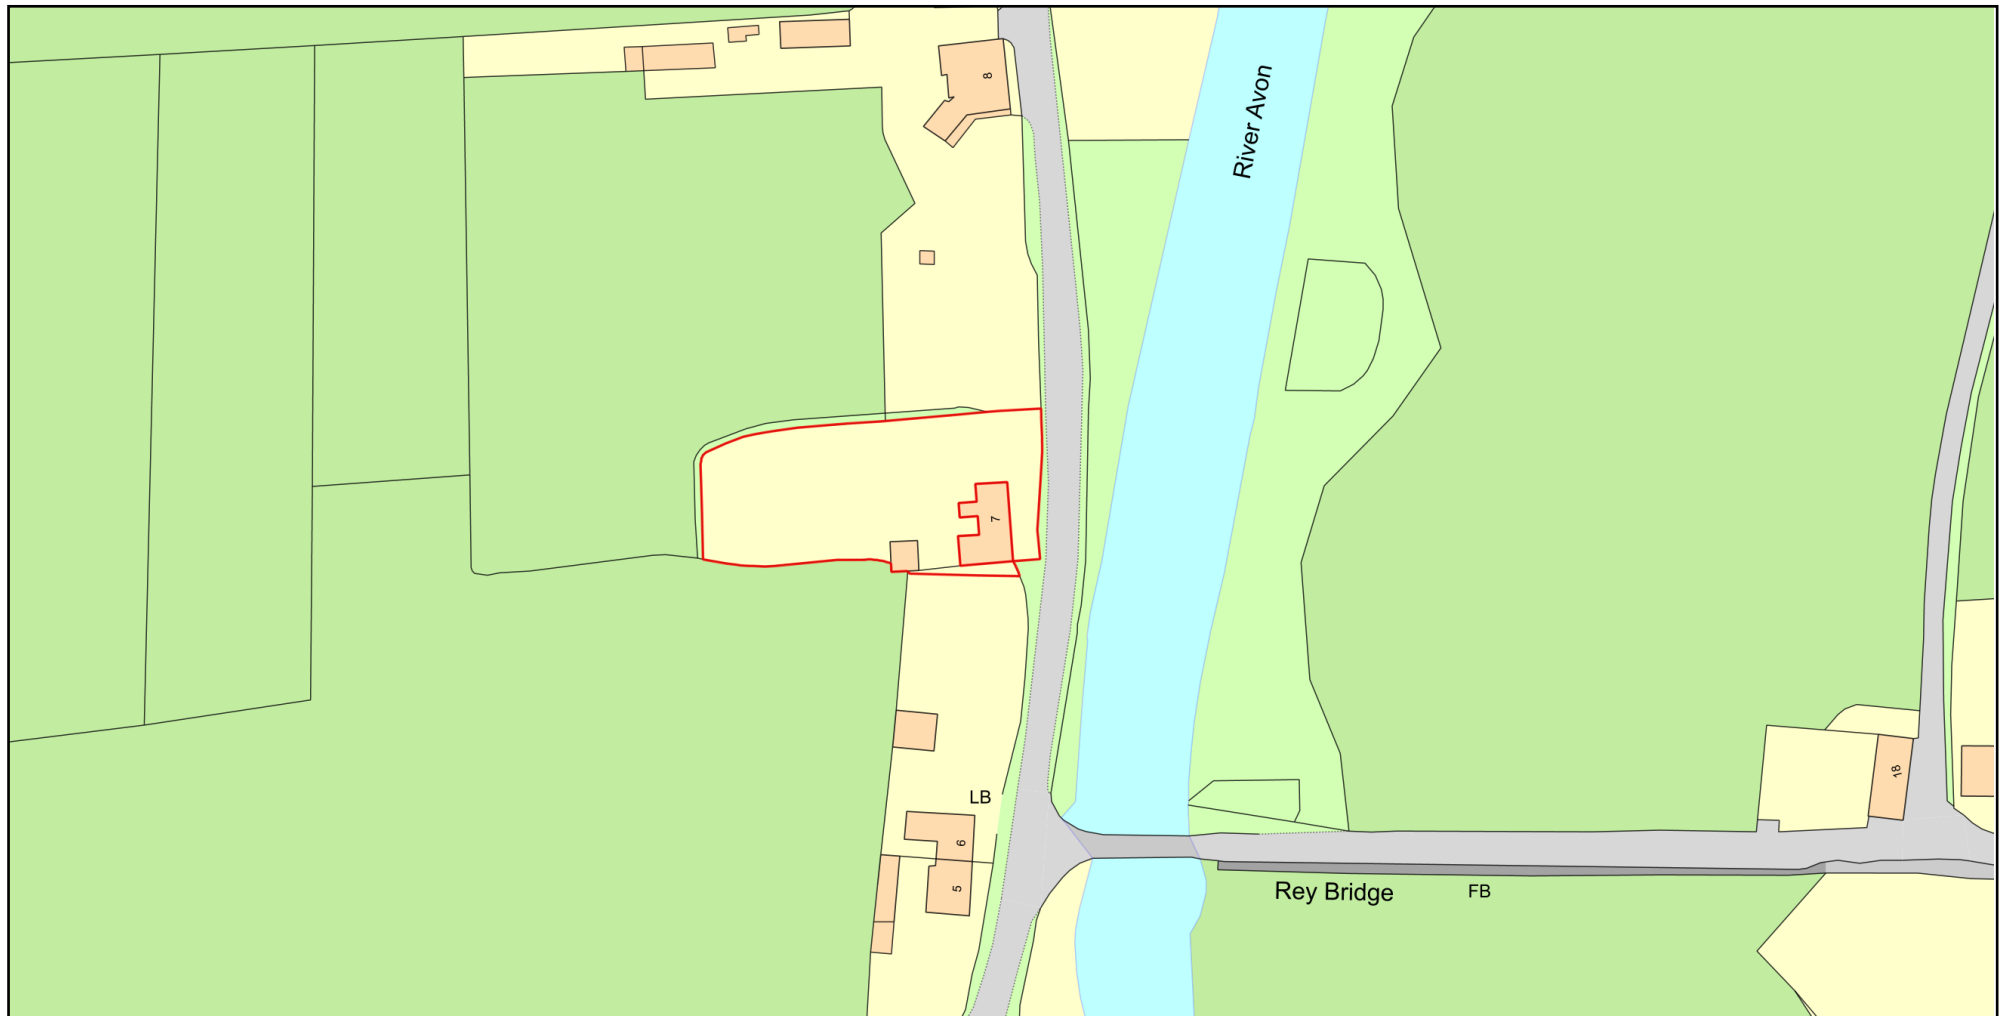

0 50
Metres



ReQuestaPlan

Plan Produced for: Ms J Kitching

Date Produced: 01 Sep 2026

Plan Reference Number: TQRQM26244124910893

Scale: 1:1250 @ A4

© Crown copyright and database rights 2025 OS 100042766

