
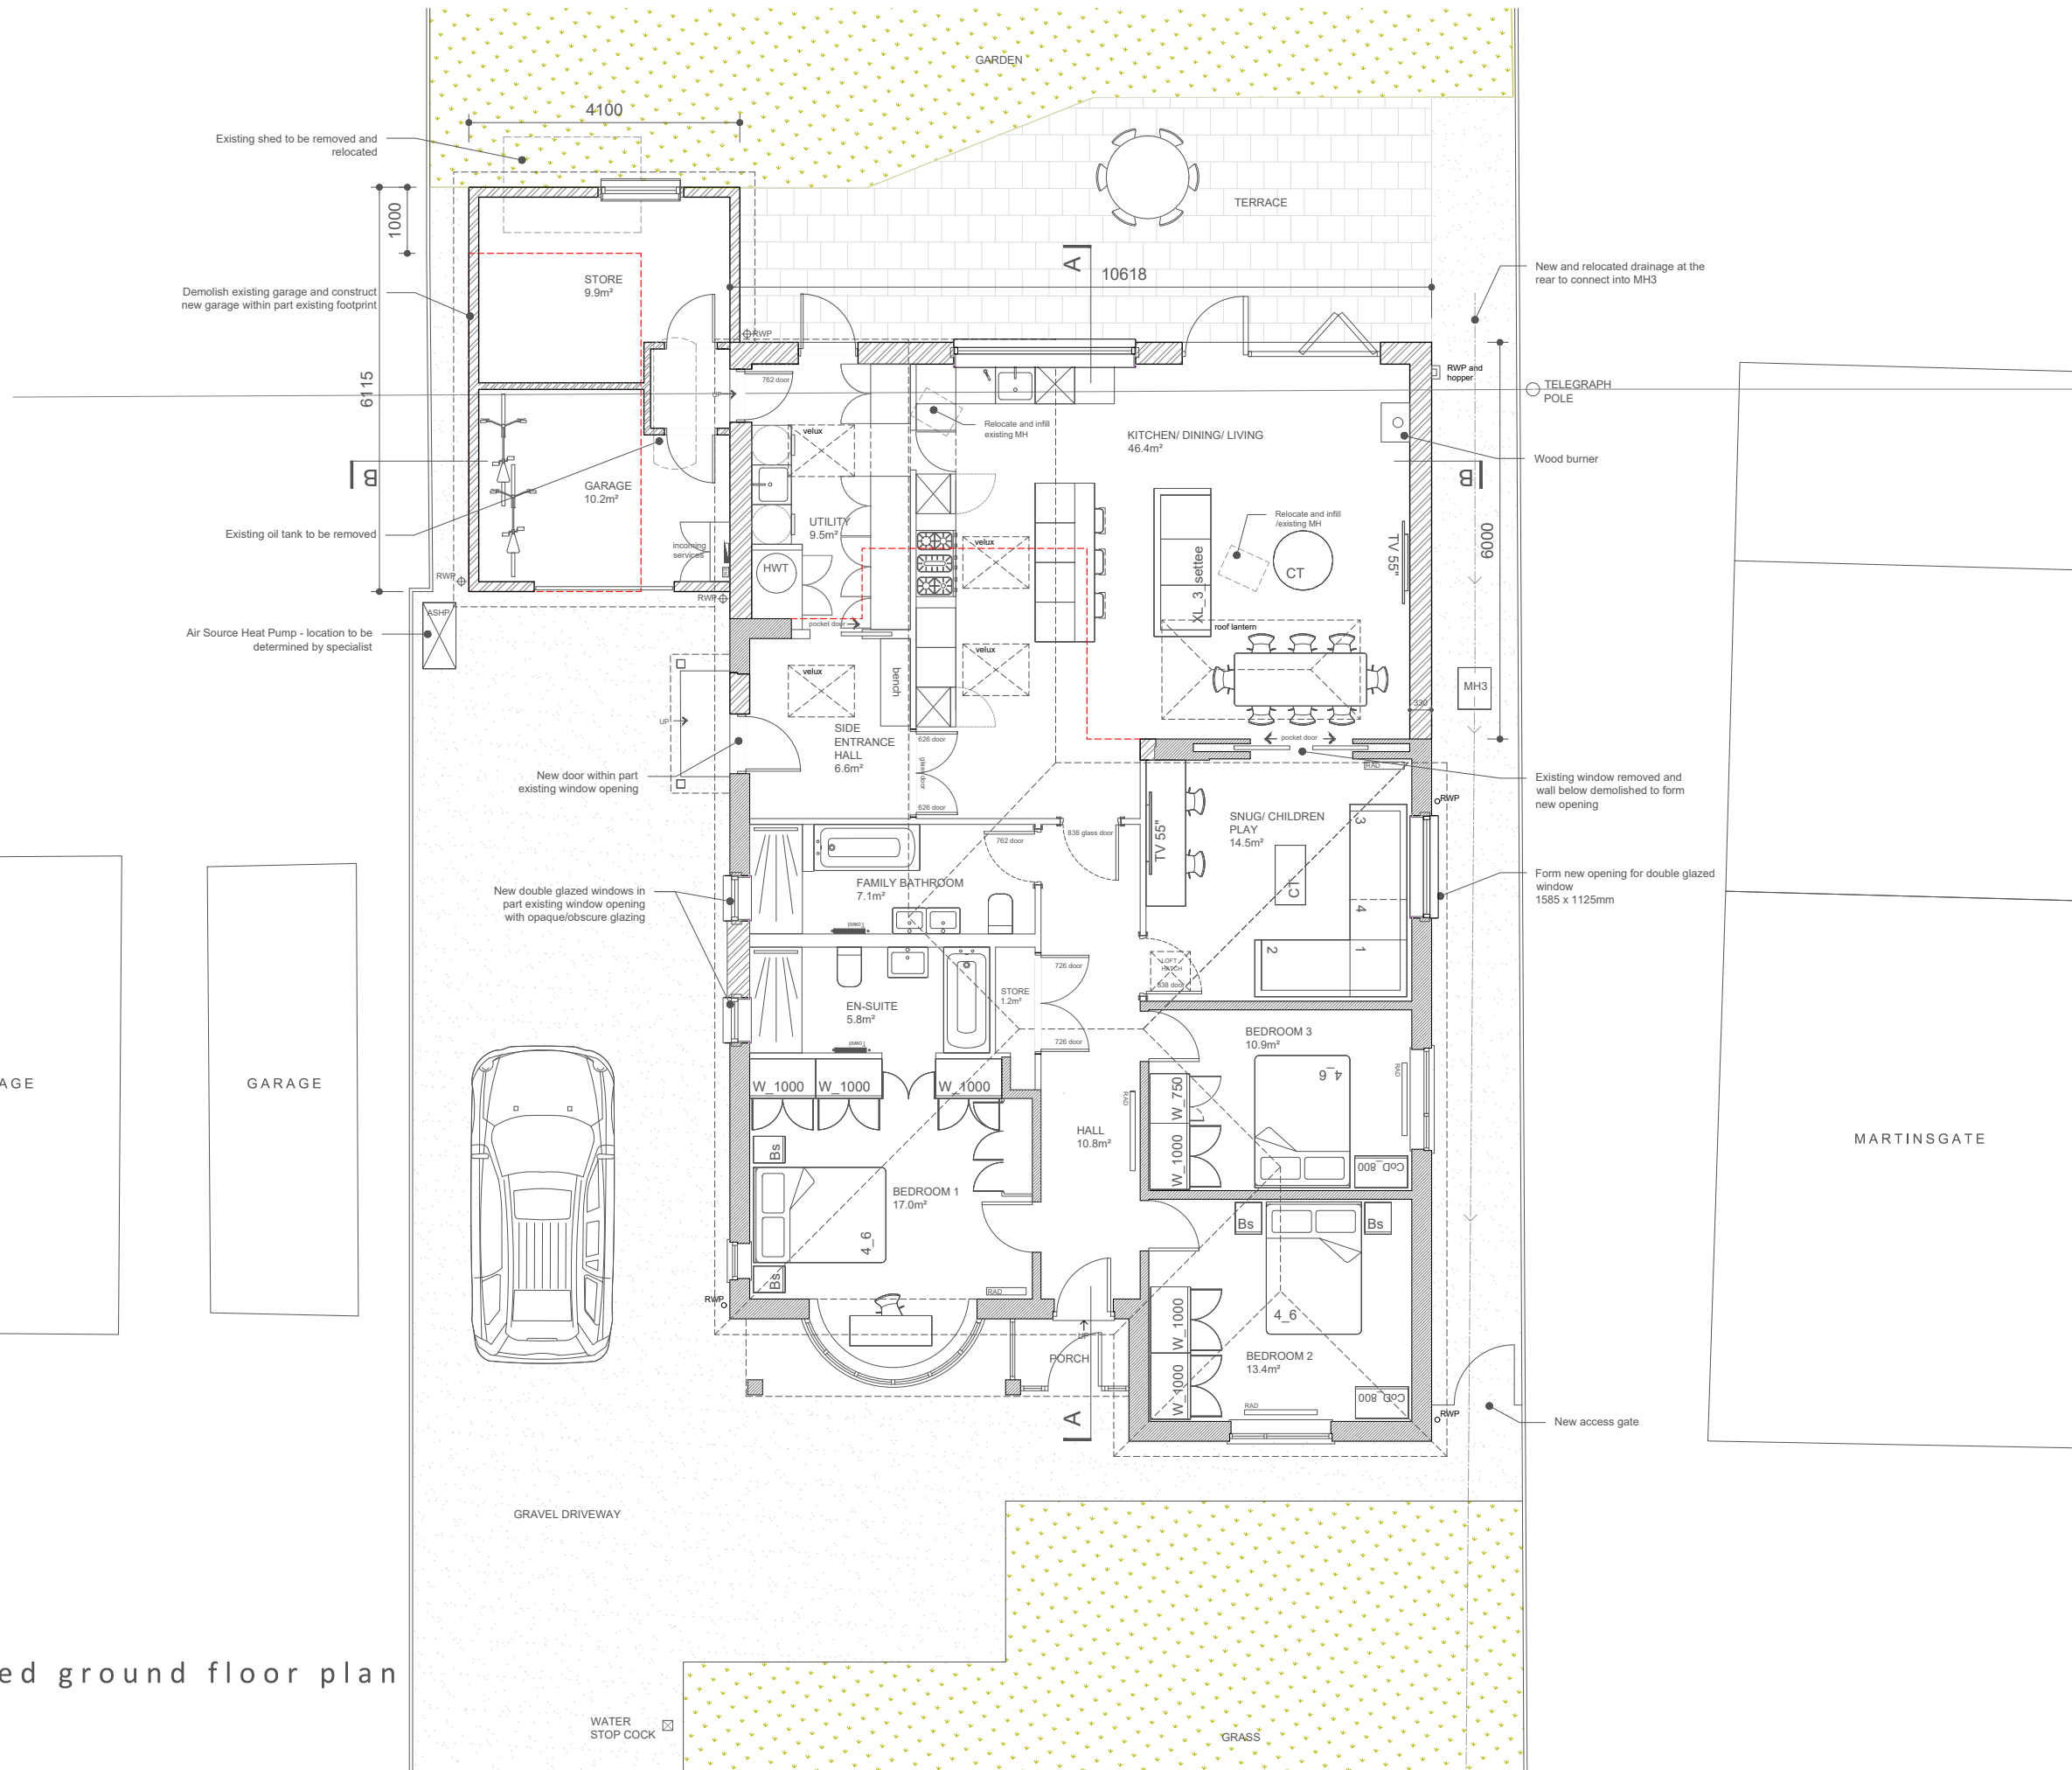


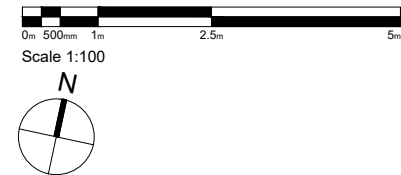

proposed ground floor plan

A	Garage internal layout updated, rear door omitted, window & internal access added	JB	01.09.26
Rev	Amendments	By	Chkd
		By	Chkd
		By	Chkd