

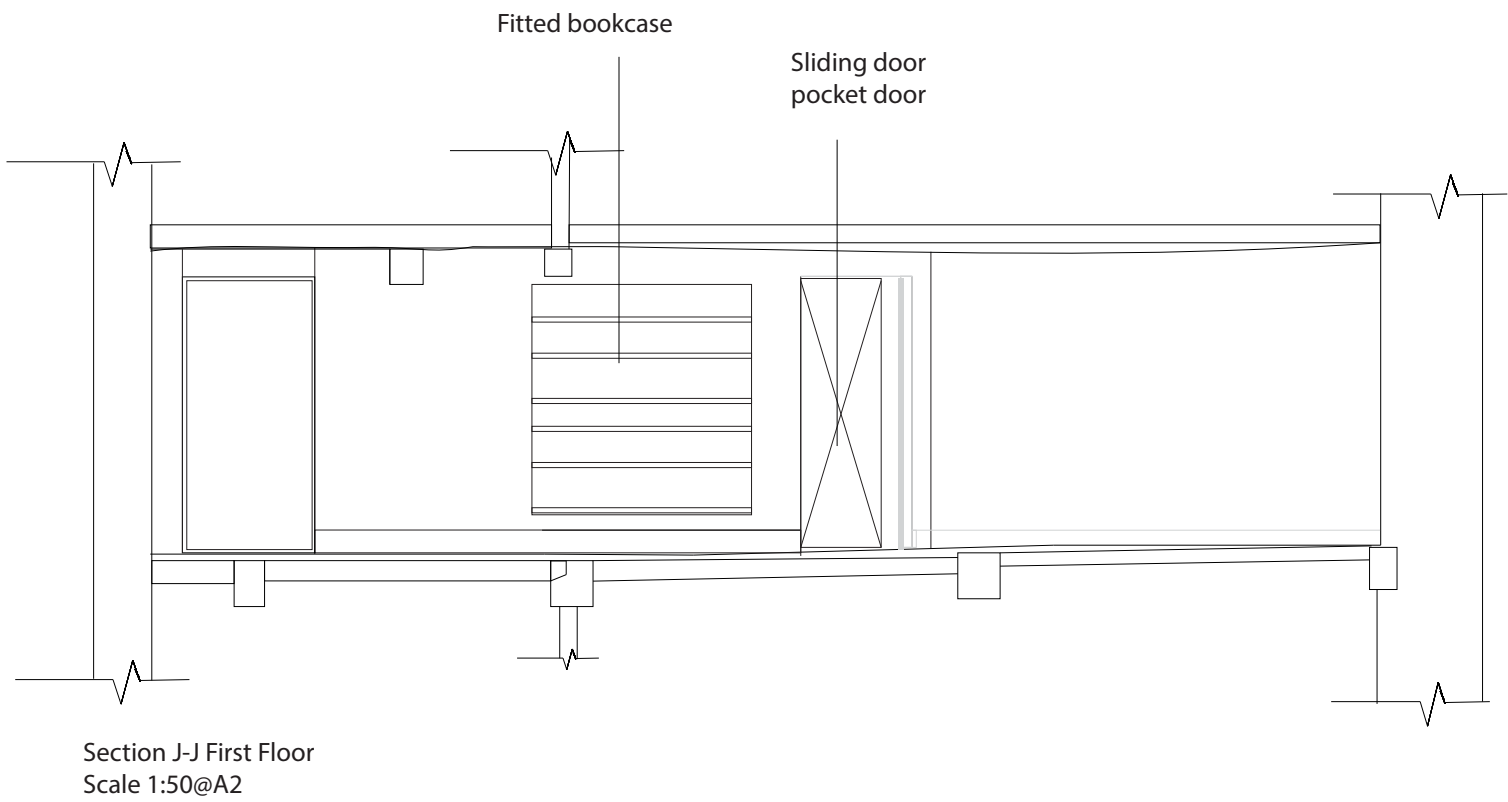
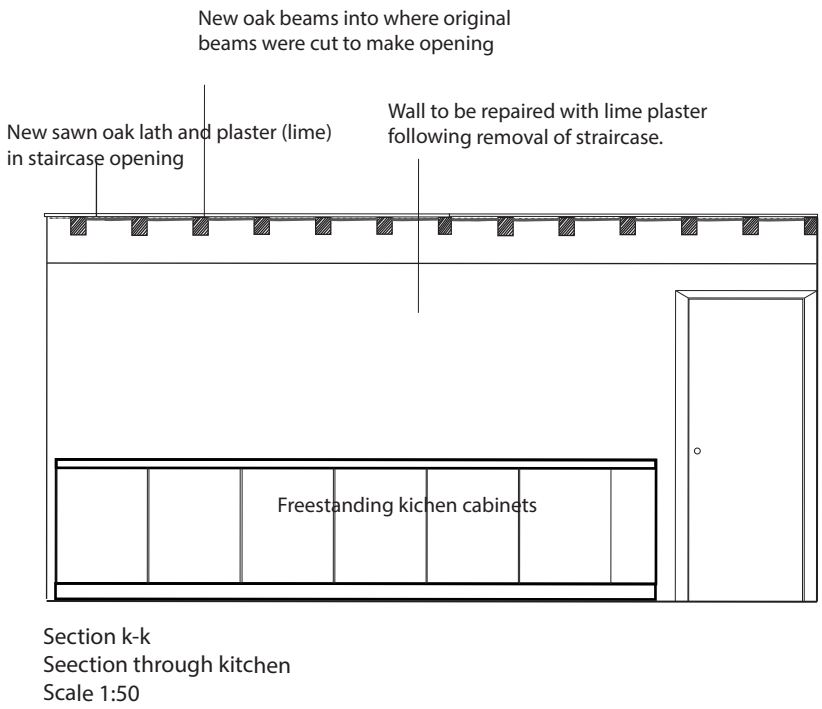
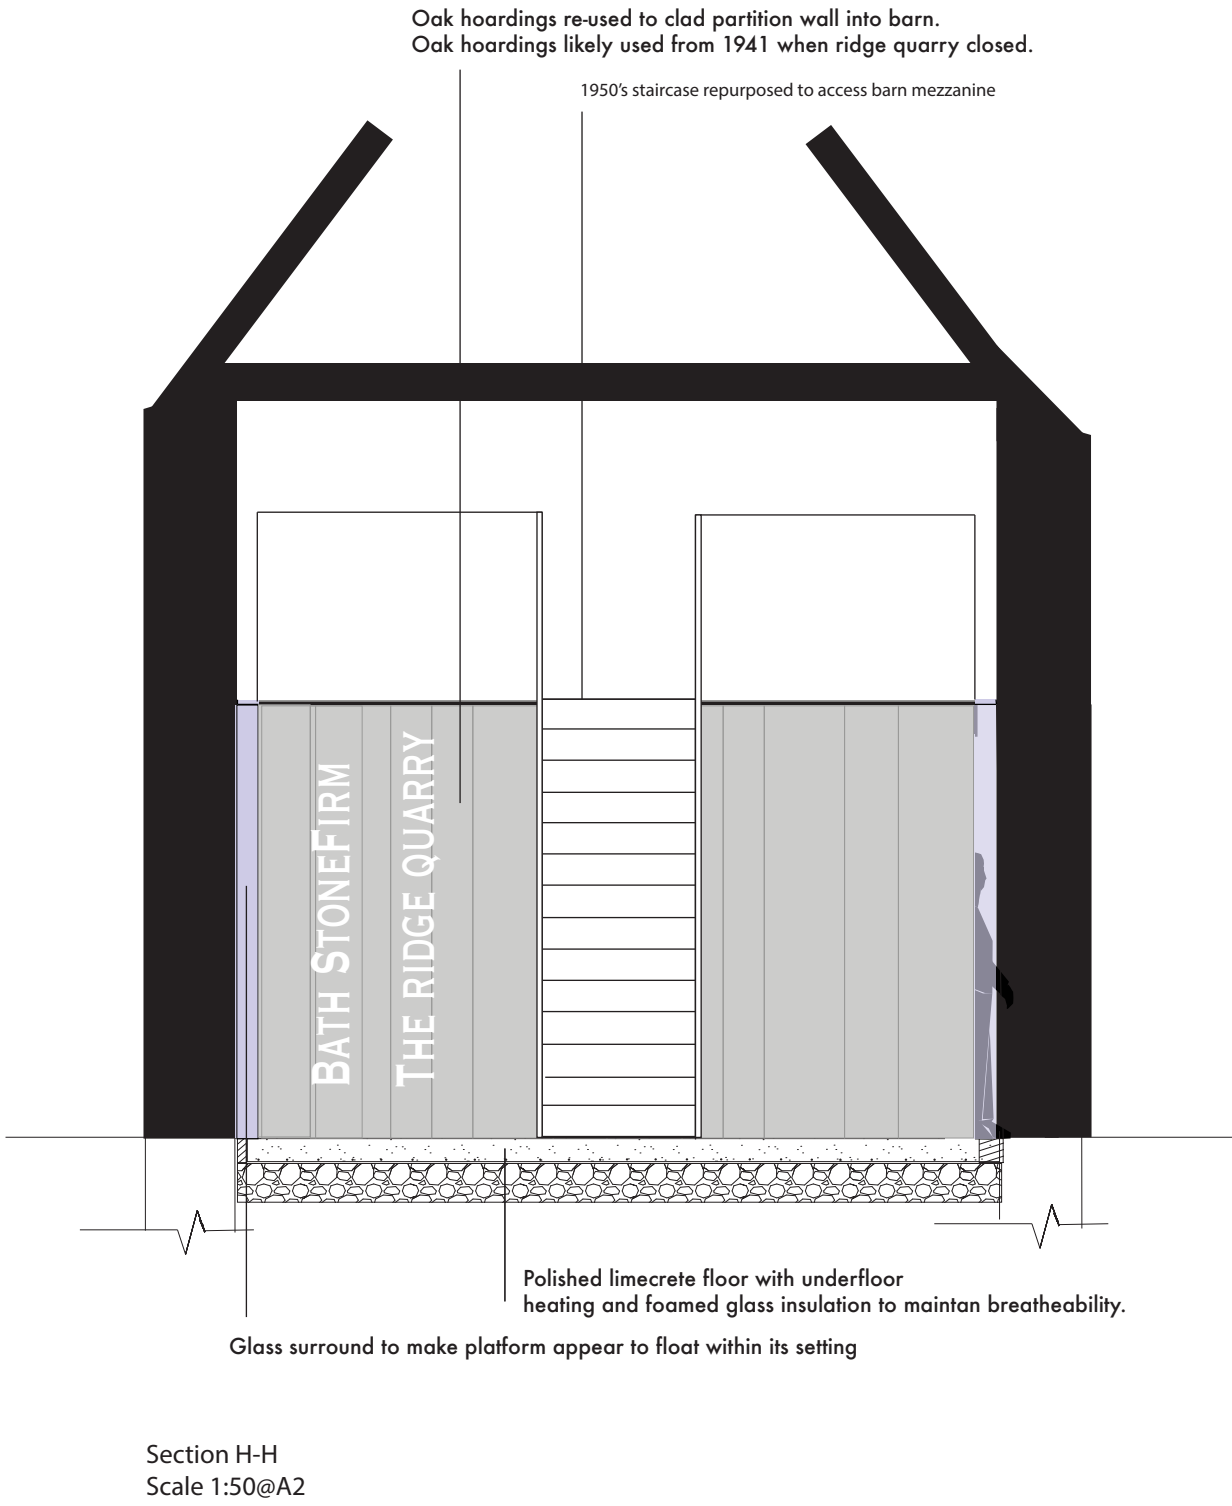


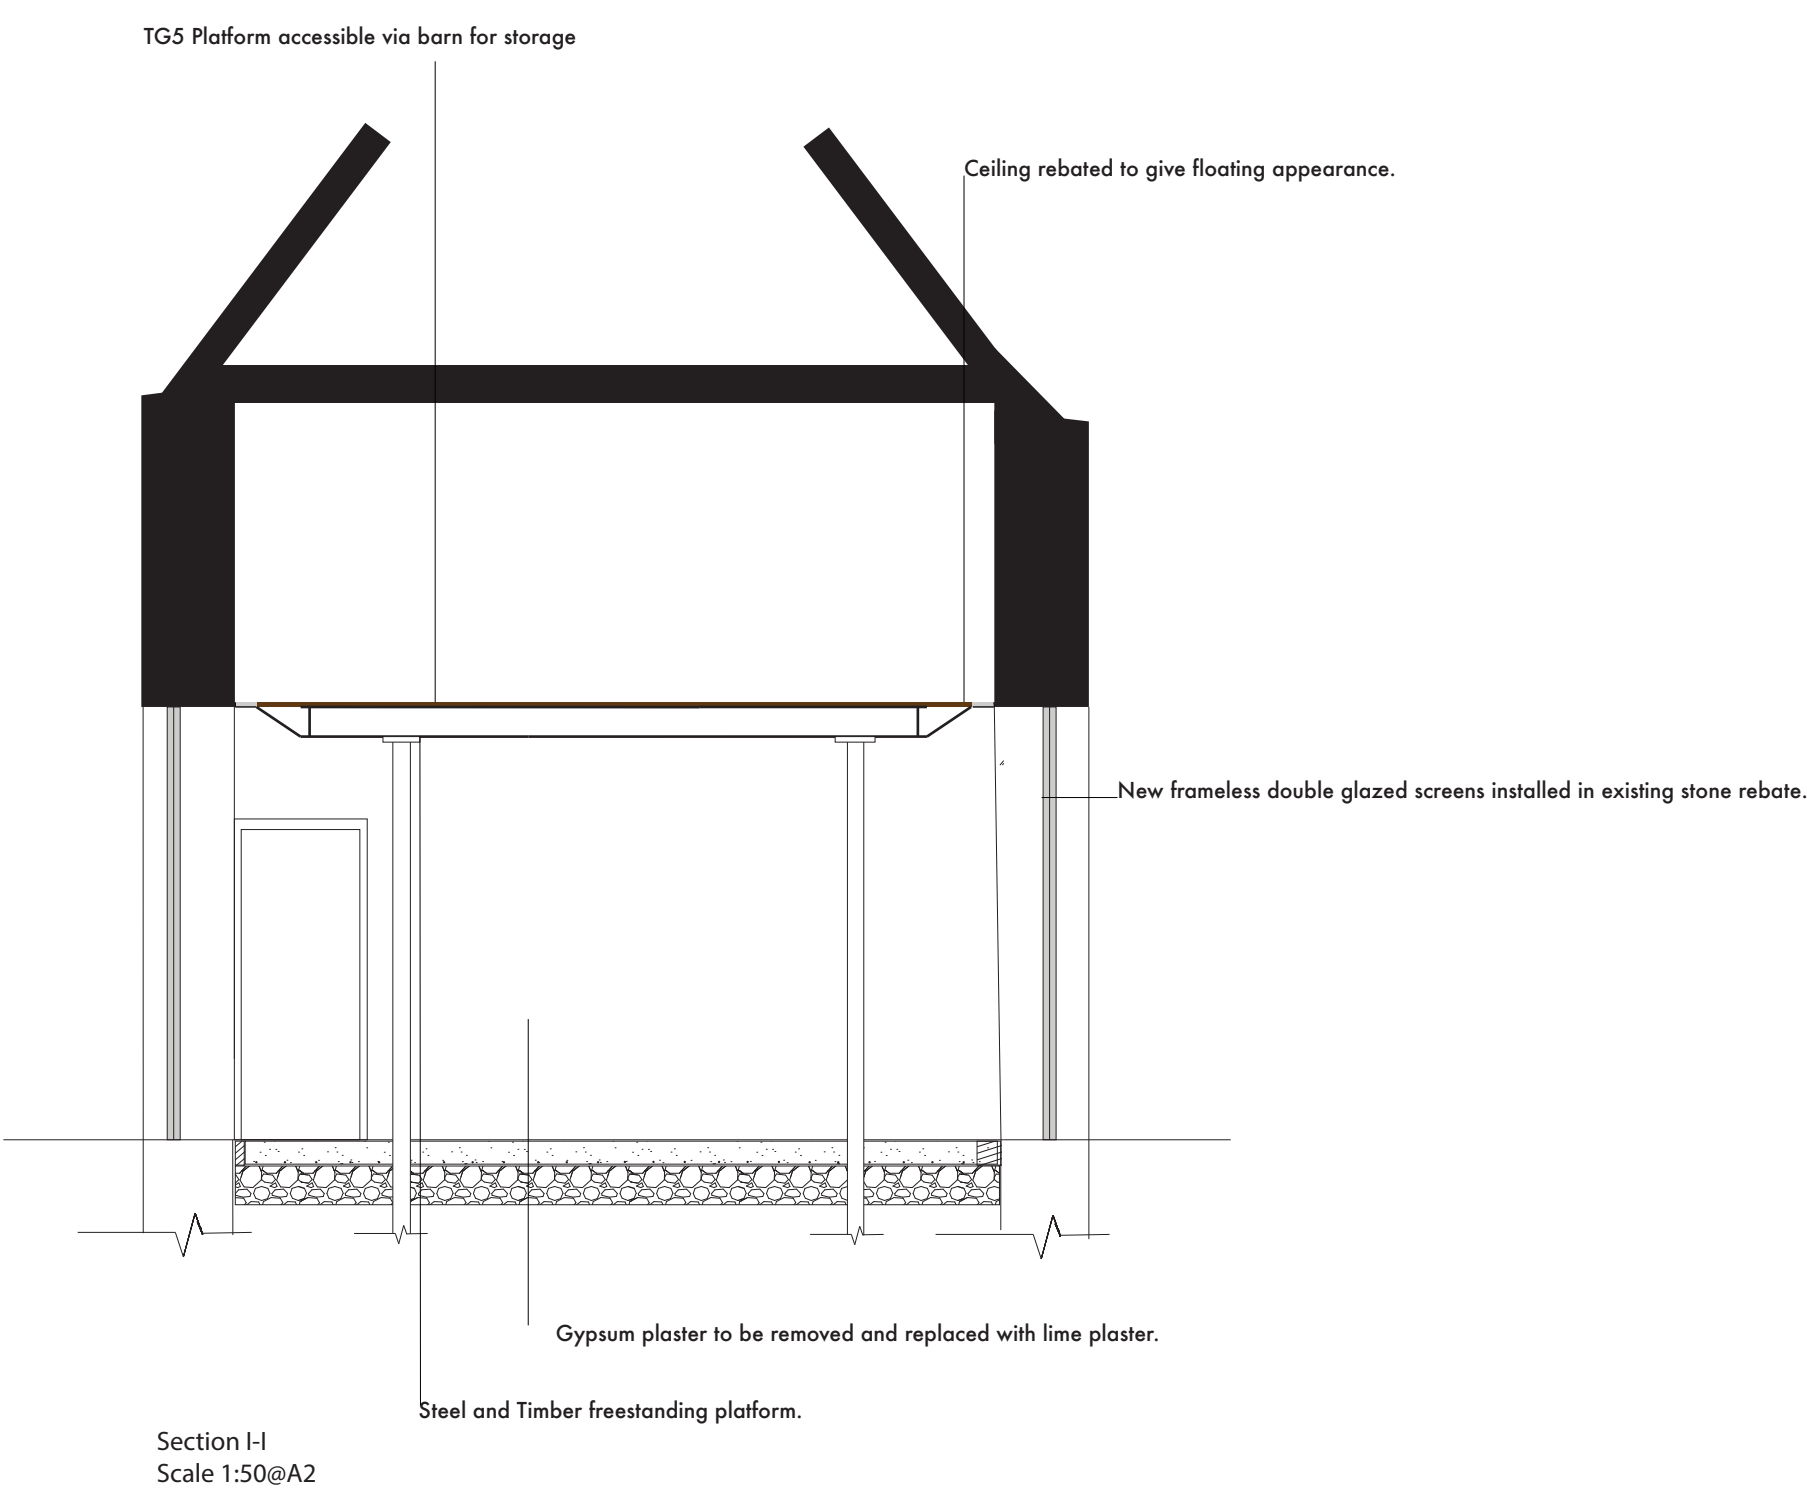

SCALE 1:50@A2

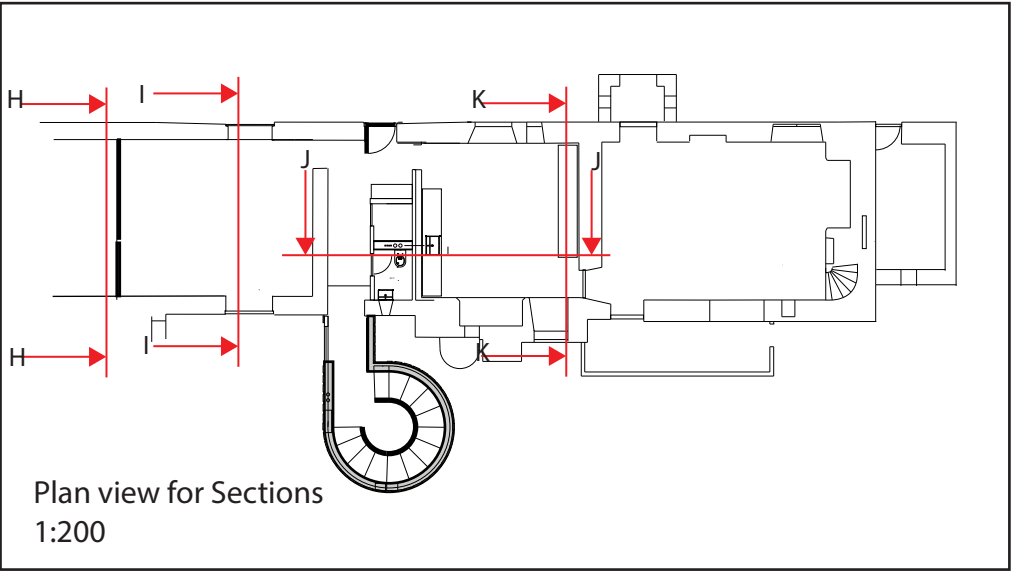

Project	Date	Drawing
West Barn Farmhouse West Yatton, Wiltshire	Aug 26	Proposed Section Views
Scale 1:50 @ A2		Rev: 2 Ref: WBF-219