




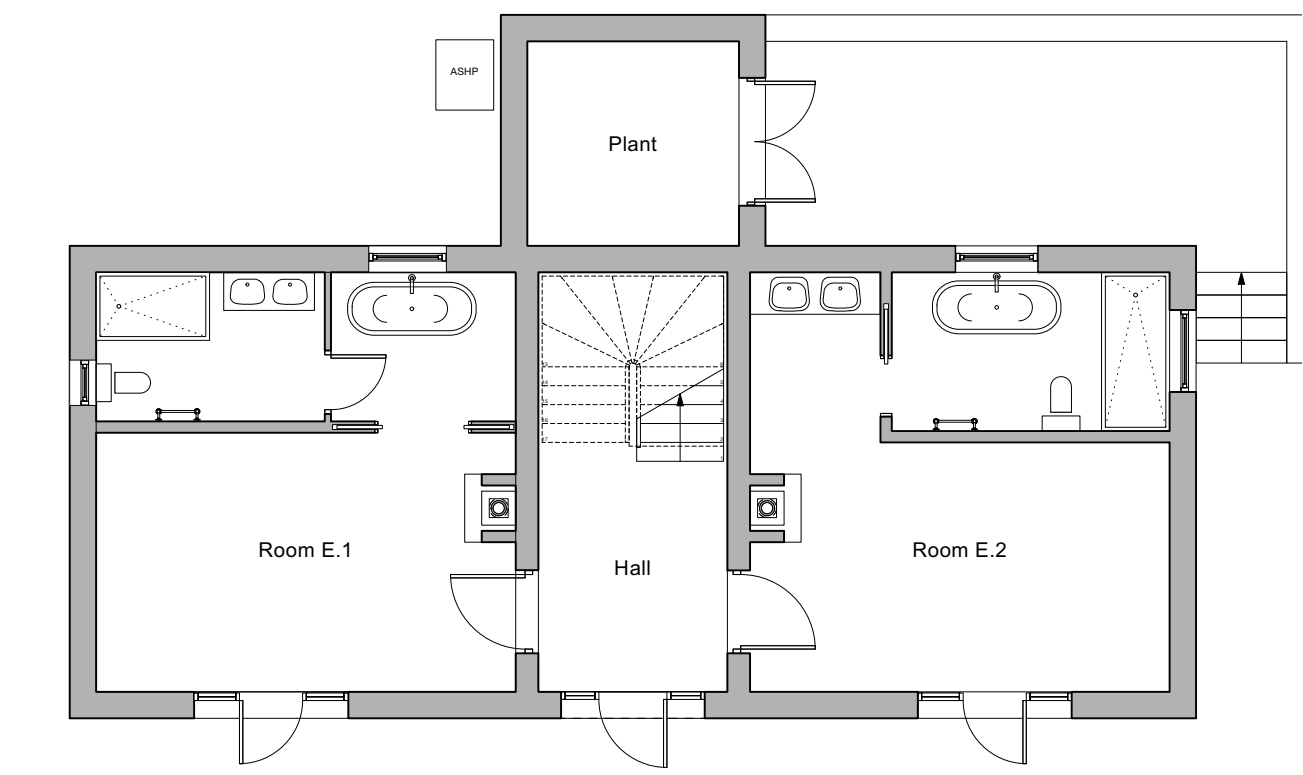


Ground Floor Plan

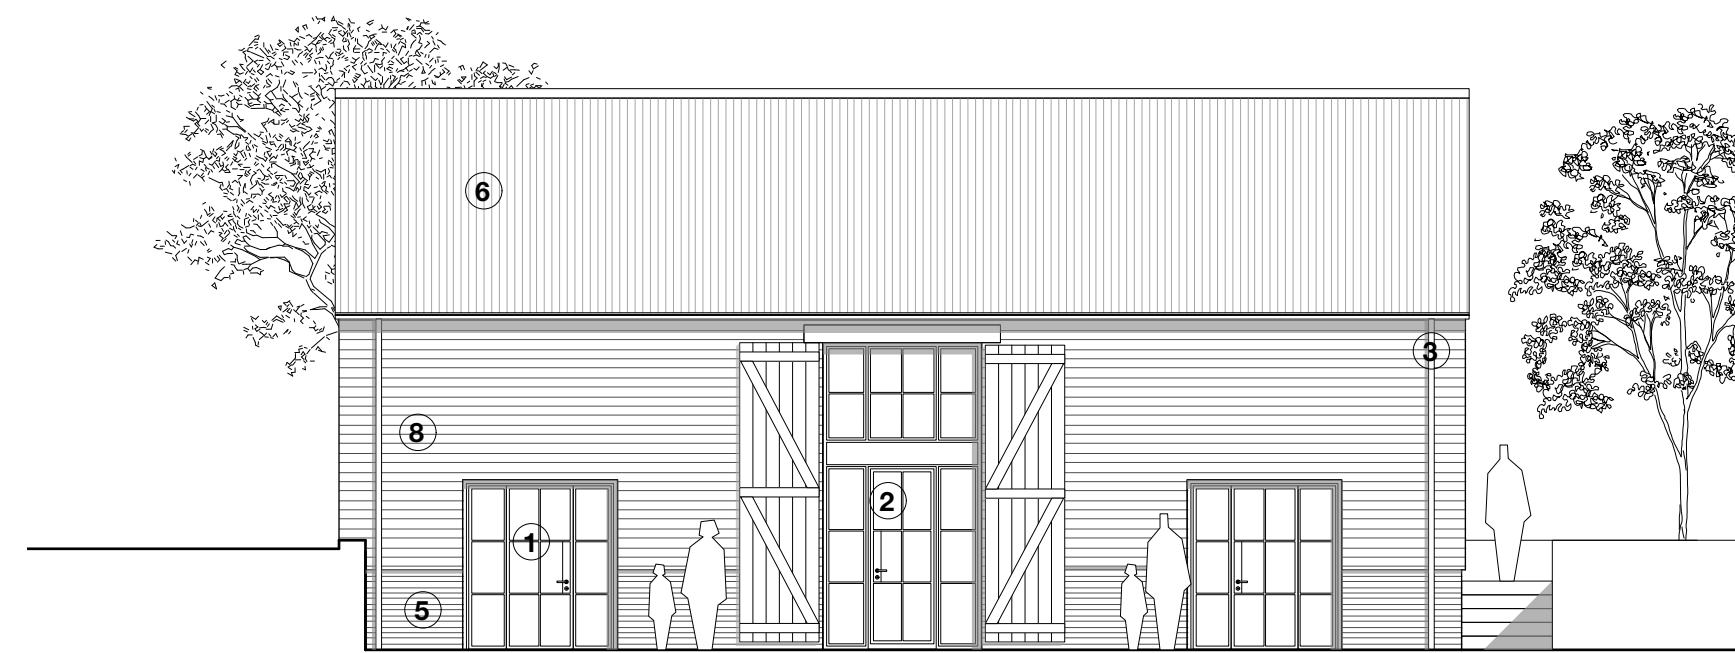


West Elevation

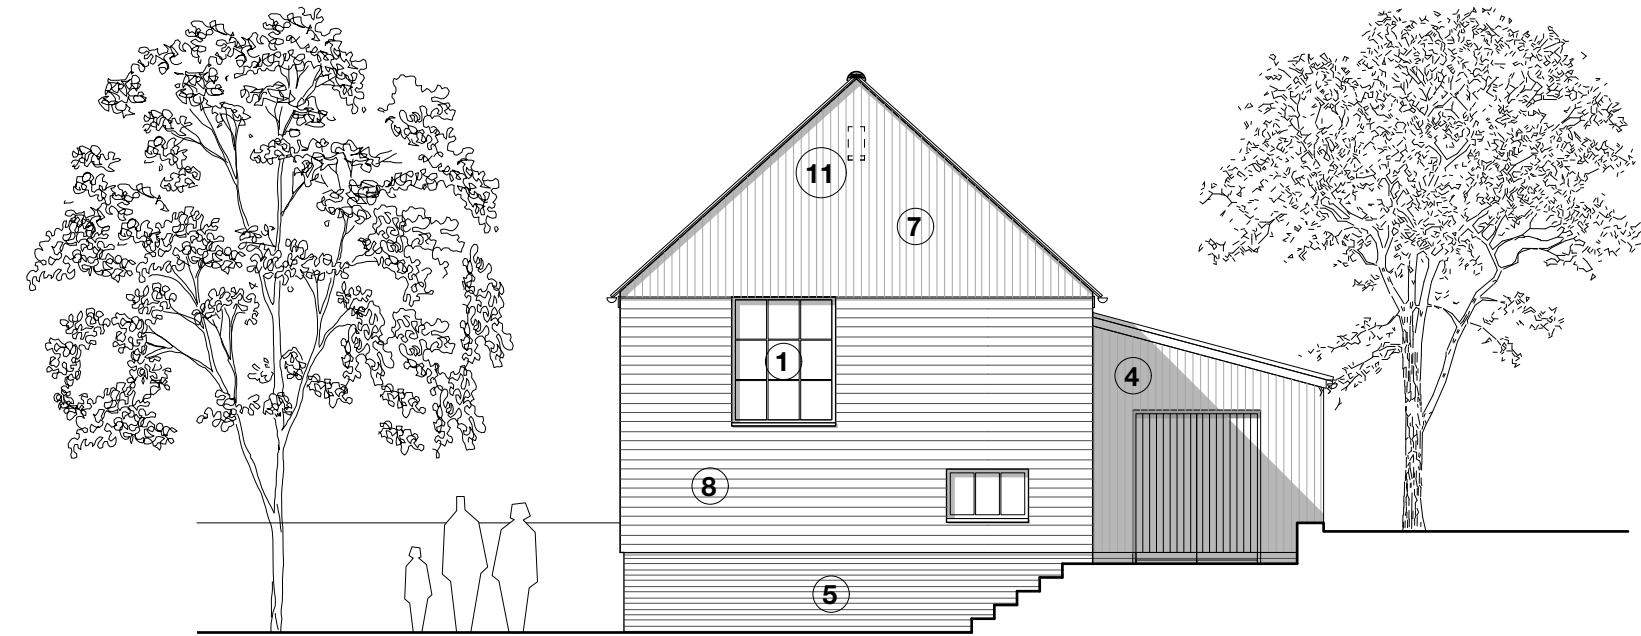


South Elevation

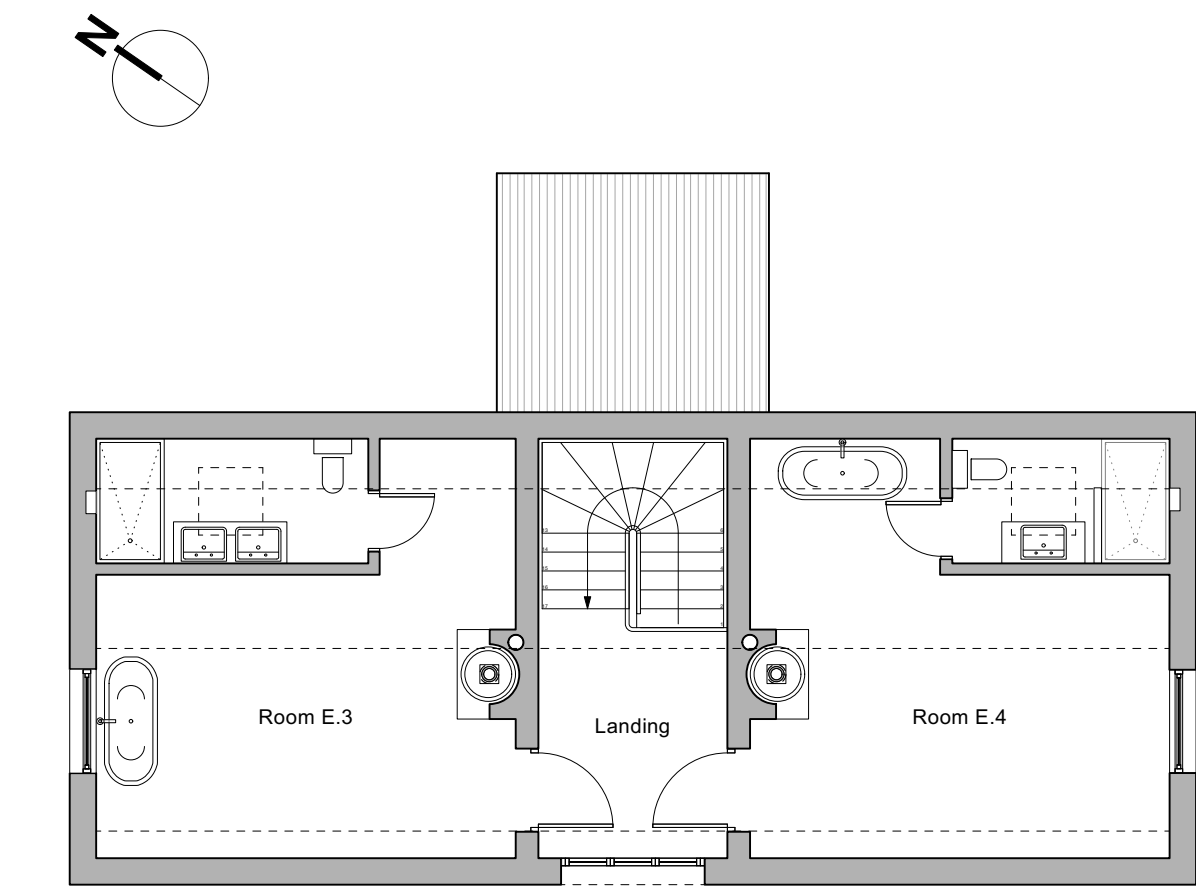

First Floor Plan

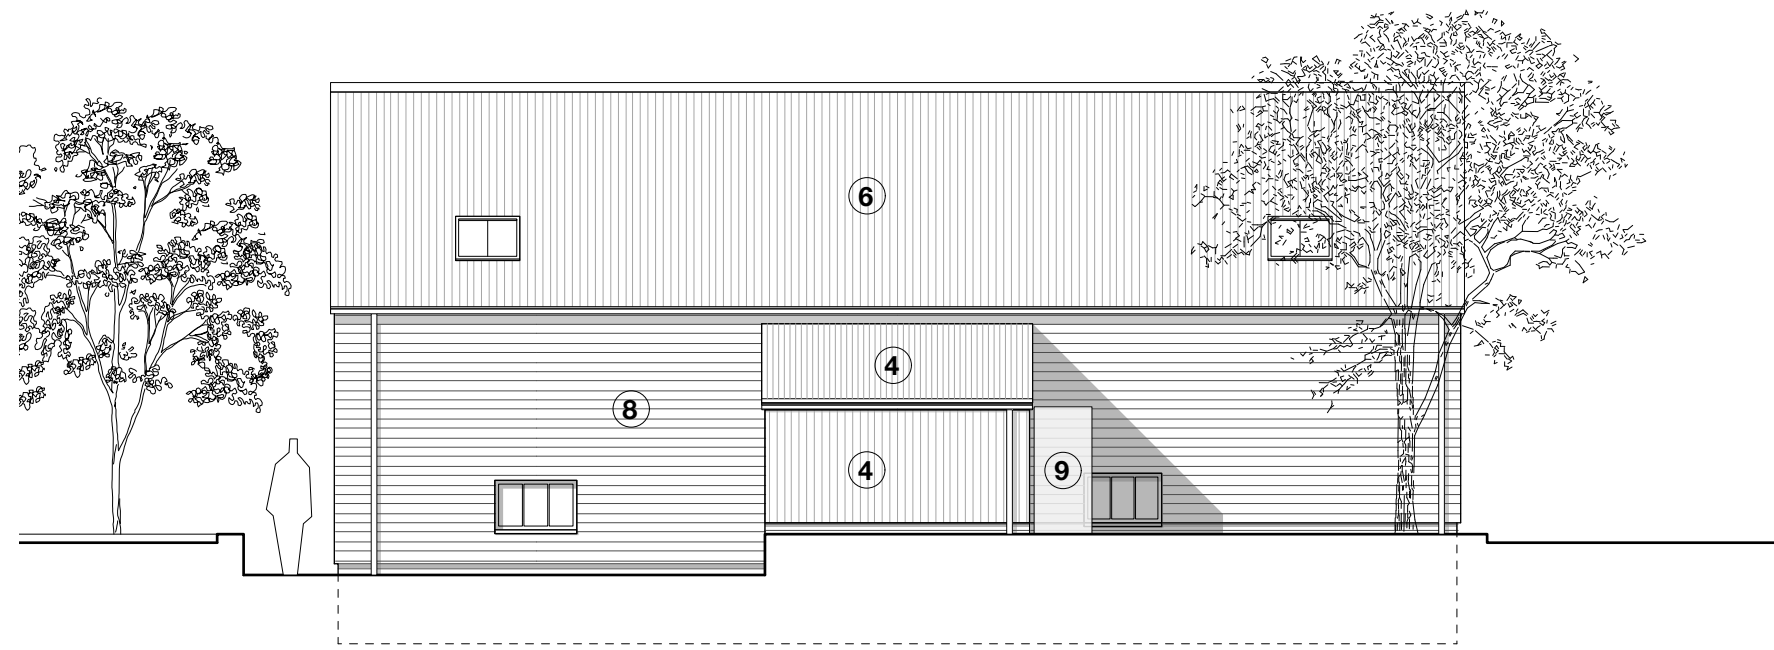


East Elevation

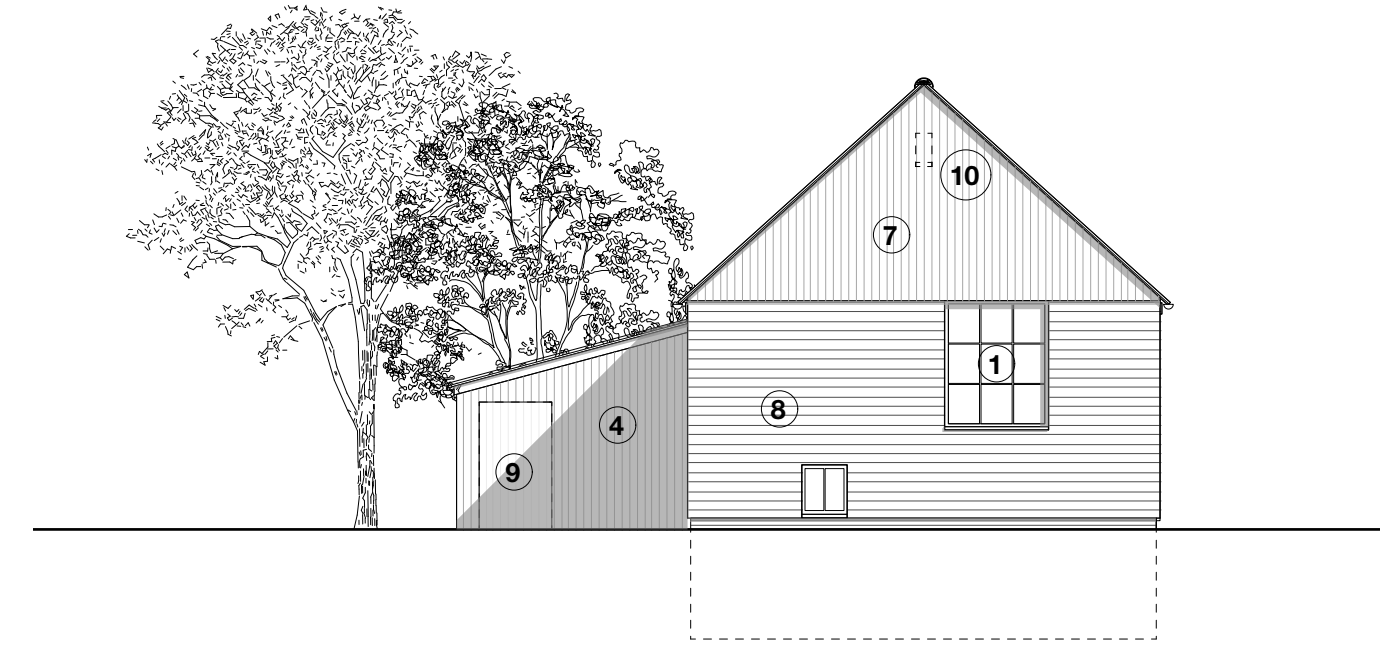


North Elevation

Material Key


1. Powder Coated Metal Windows & Doors
2. Powder Coated Metal Windows & Doors with Timber Shutters
3. Metal Rainwater Goods
4. Corrugated Tin
5. Clay Facing Brickwork
6. Clay pantiles
7. Timber Vertical Cladding
8. Timber Weatherboard
9. Air source heat pump
10. Integrated bird box
11. Integrated bat box

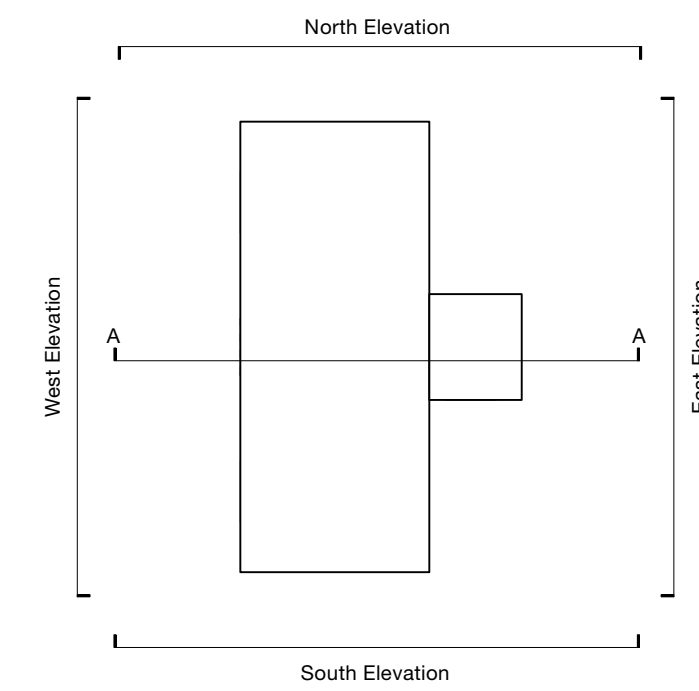

Key Plan

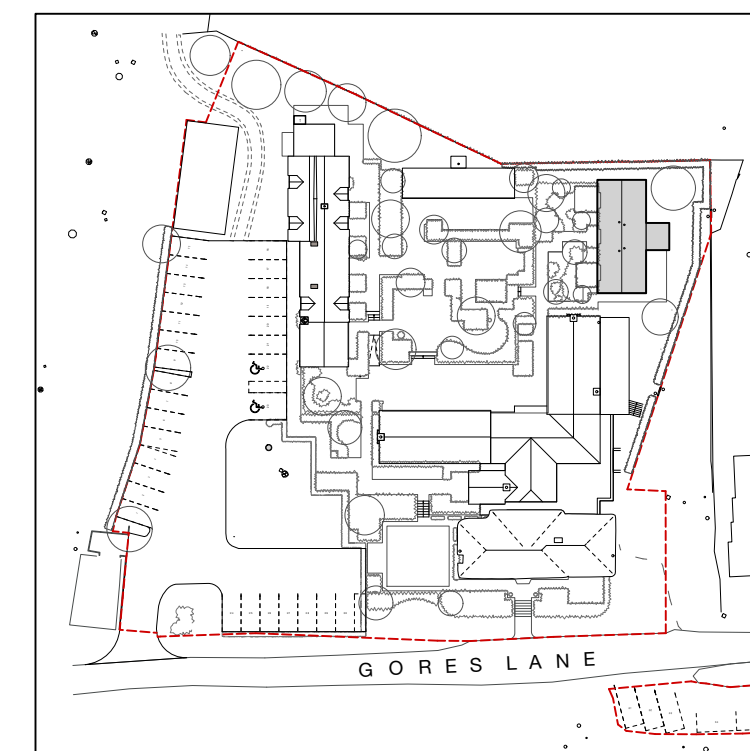

Key

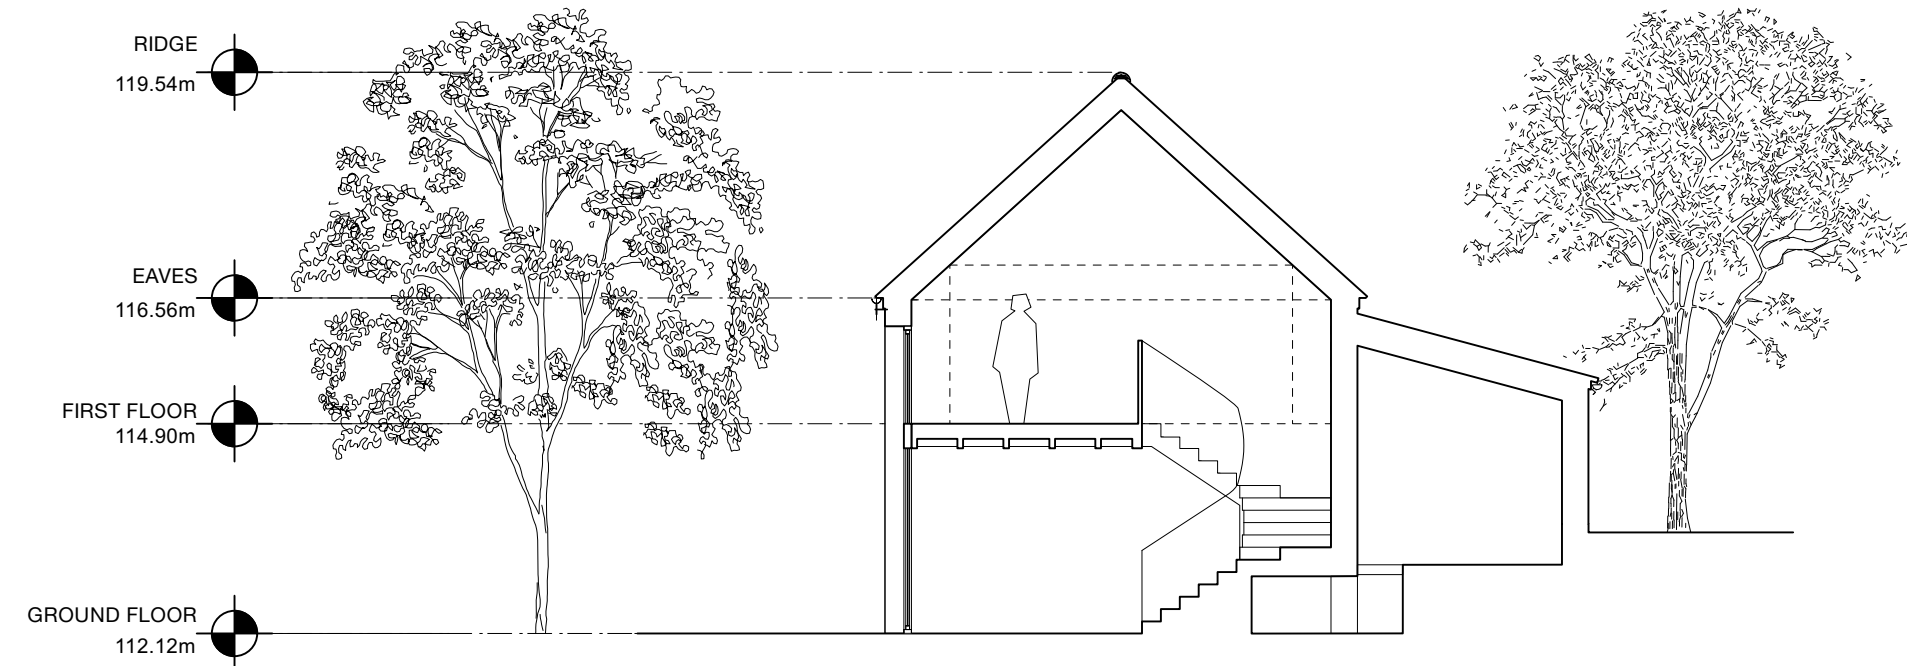

Section AA

