


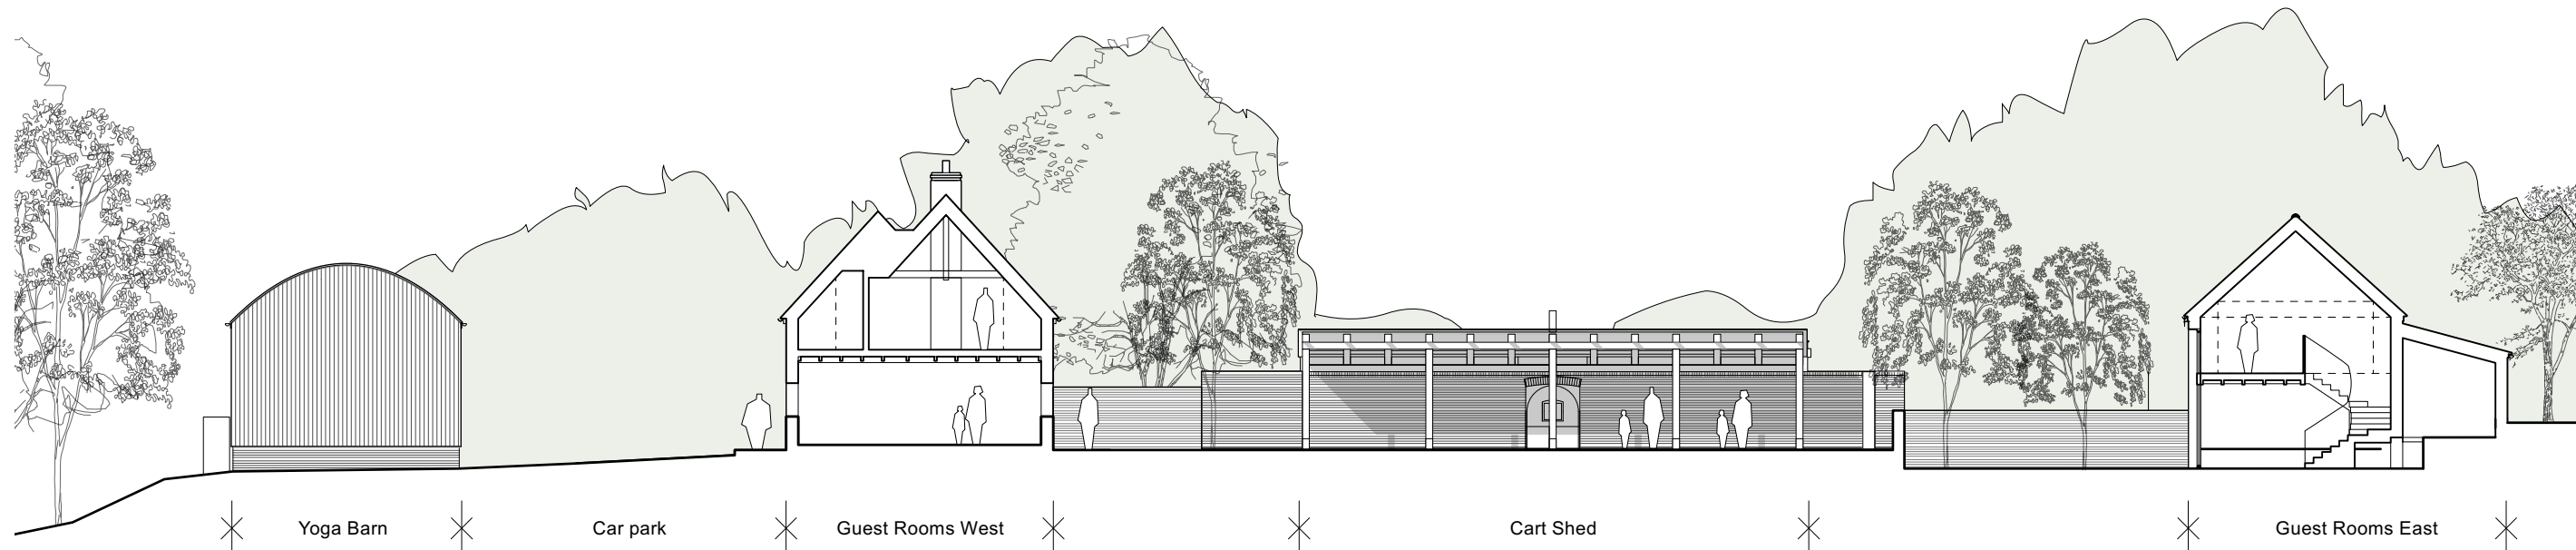


Section AA



Section BB





Section CC

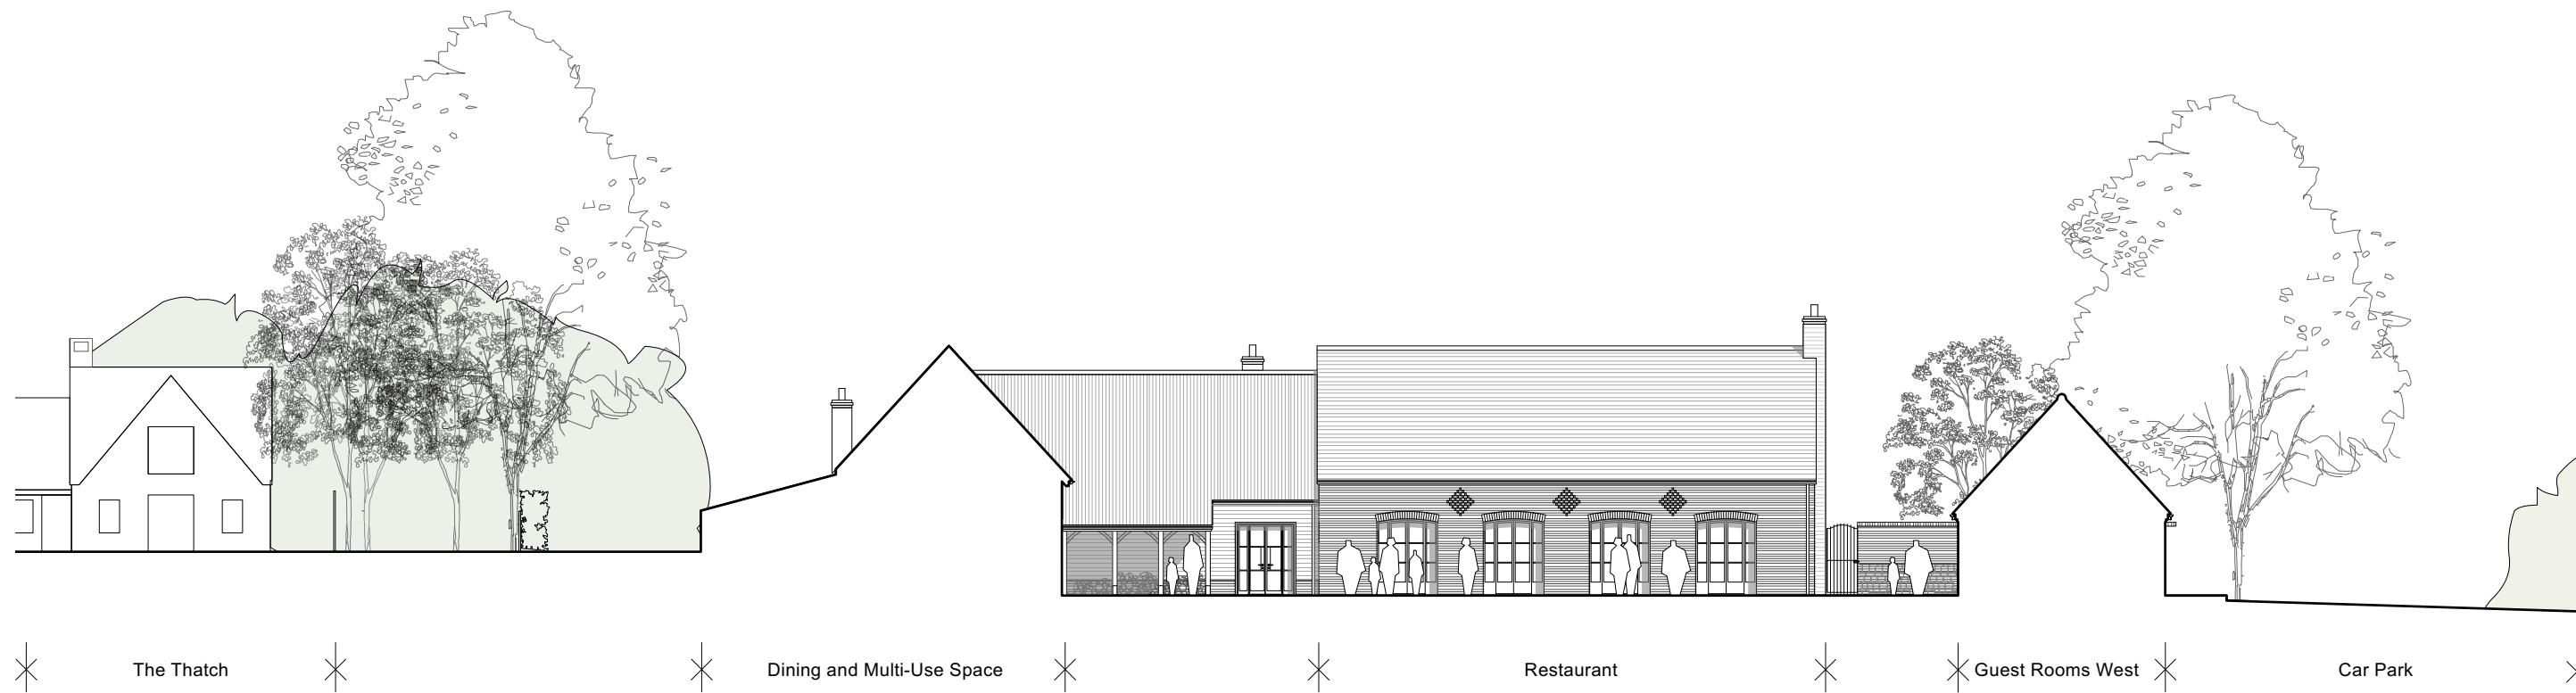

Section DD



Street Elevation

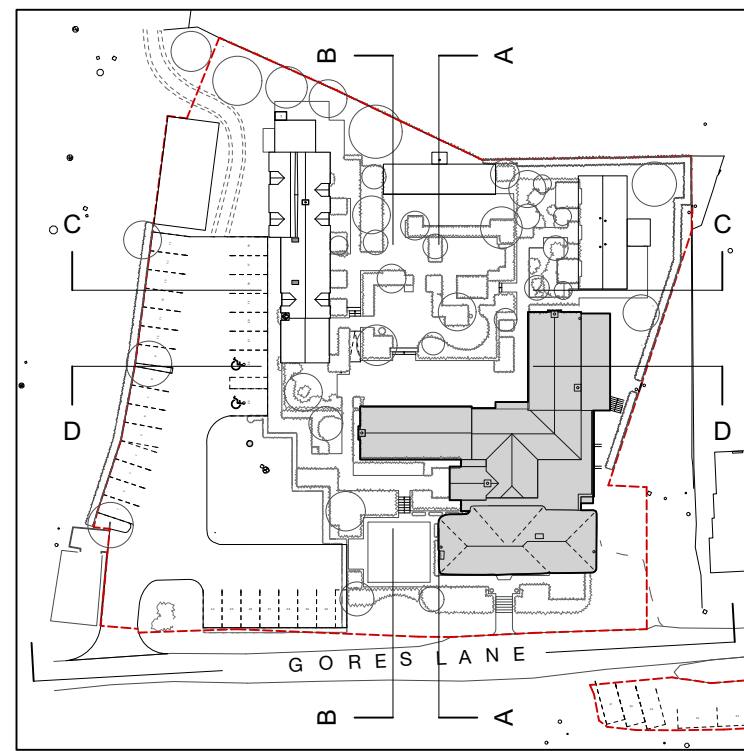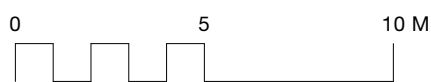

Key



Milton Architects Ltd
Old Stables Court The Parade
Marlborough Wiltshire SN8 1NE
Telephone 01672 514354
Email mail@miltonarchitects.co.uk

Project : The Seven Stars
Gores Lane, Bottlesford
Extension and alterations
Contents: PROPOSED - Site Sections
& Street Elevation

Date : August 2026
Scale : 1:200
Size : ISO A1

Drawing : 2601 / 3_260 P1

milton architects