




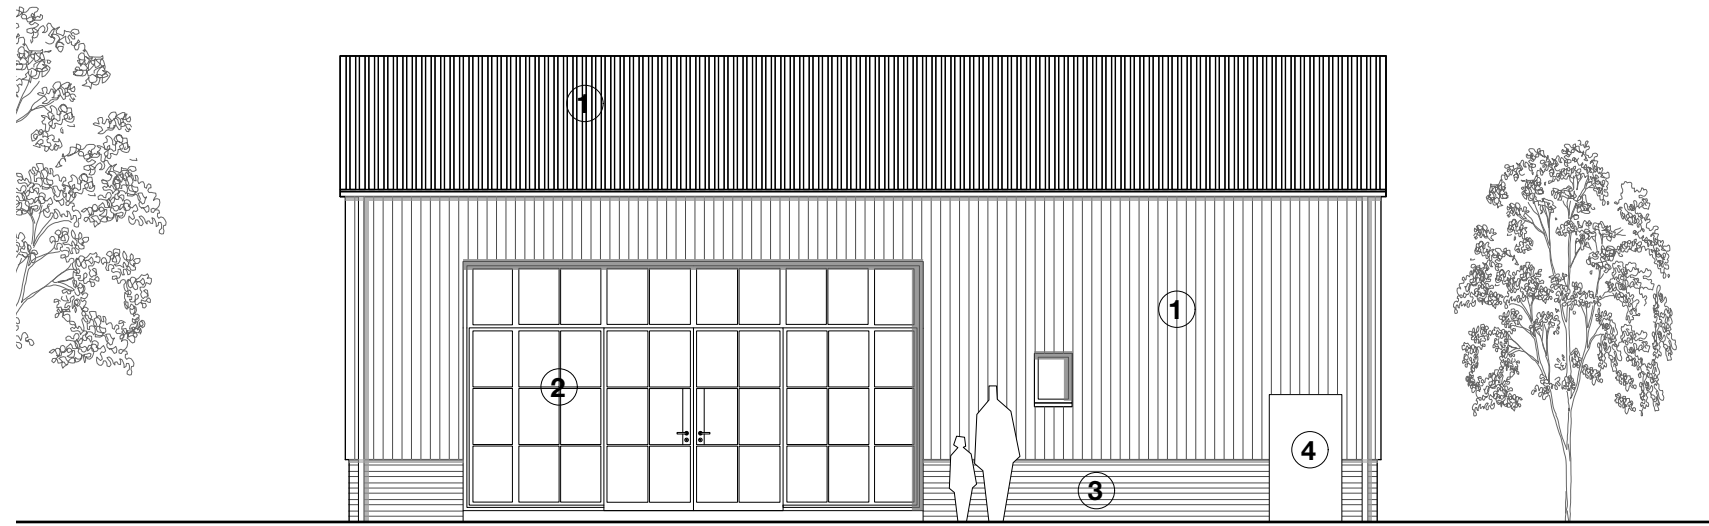

West Elevation

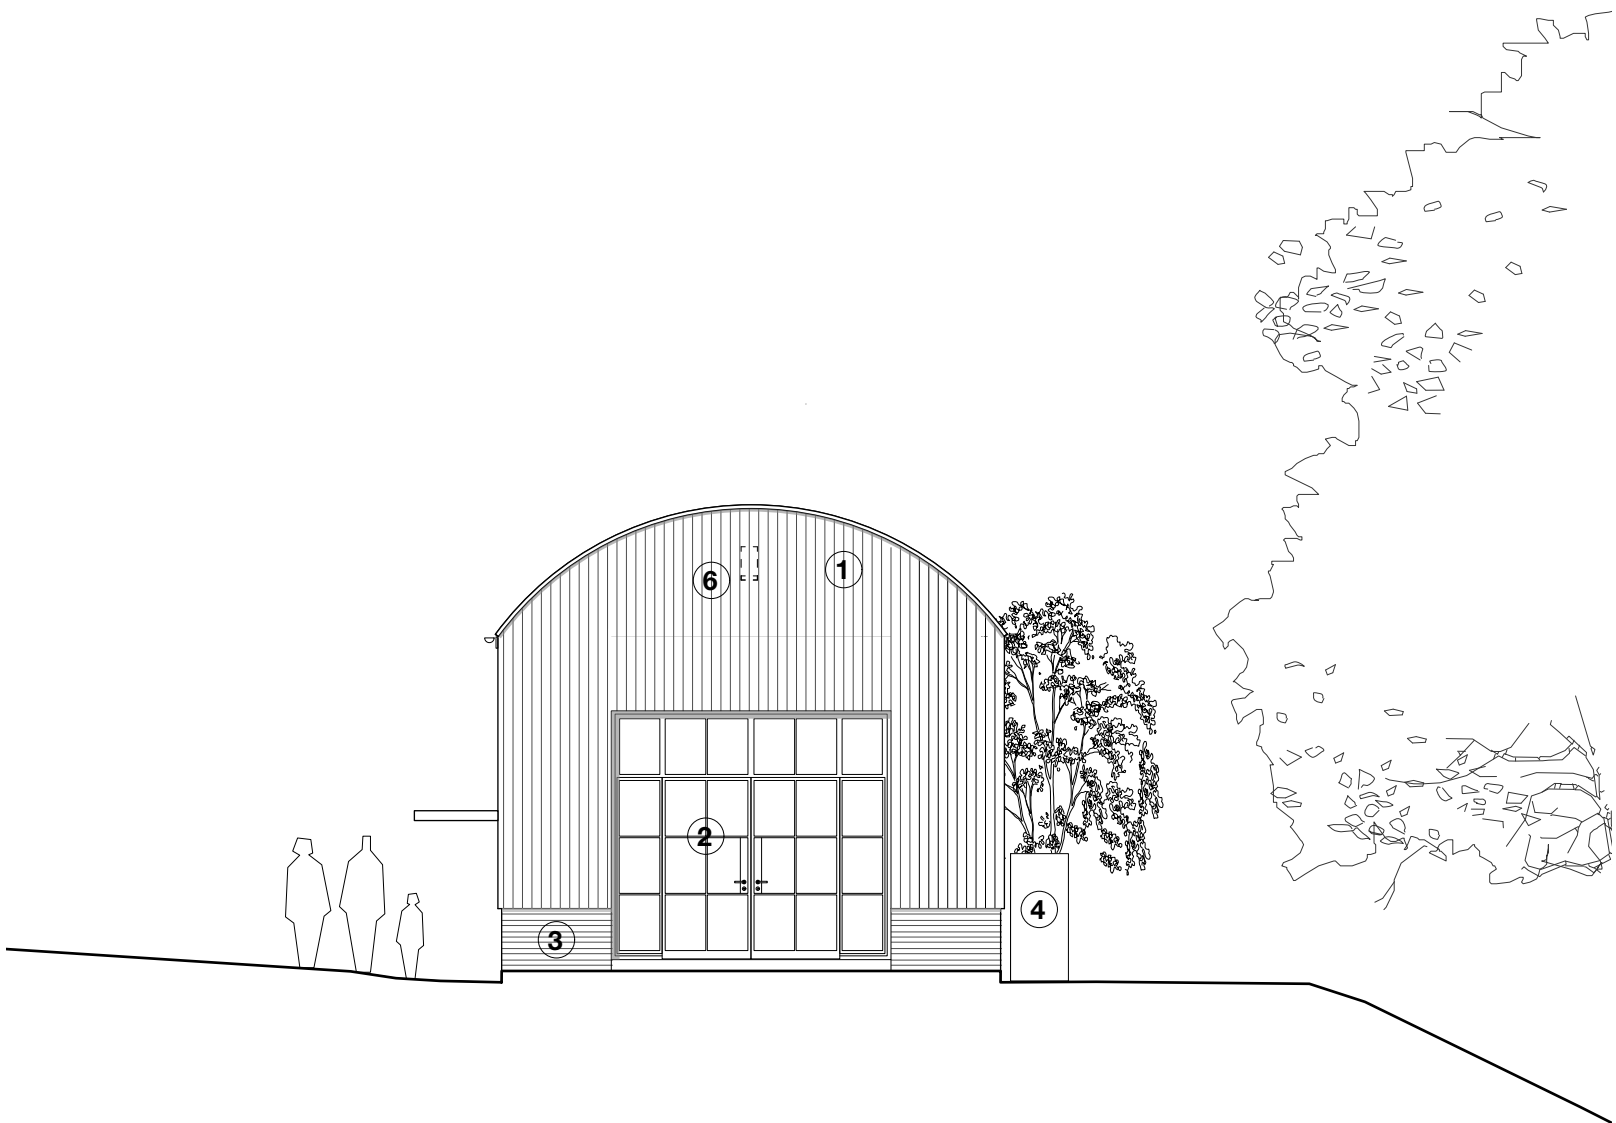


North Elevation

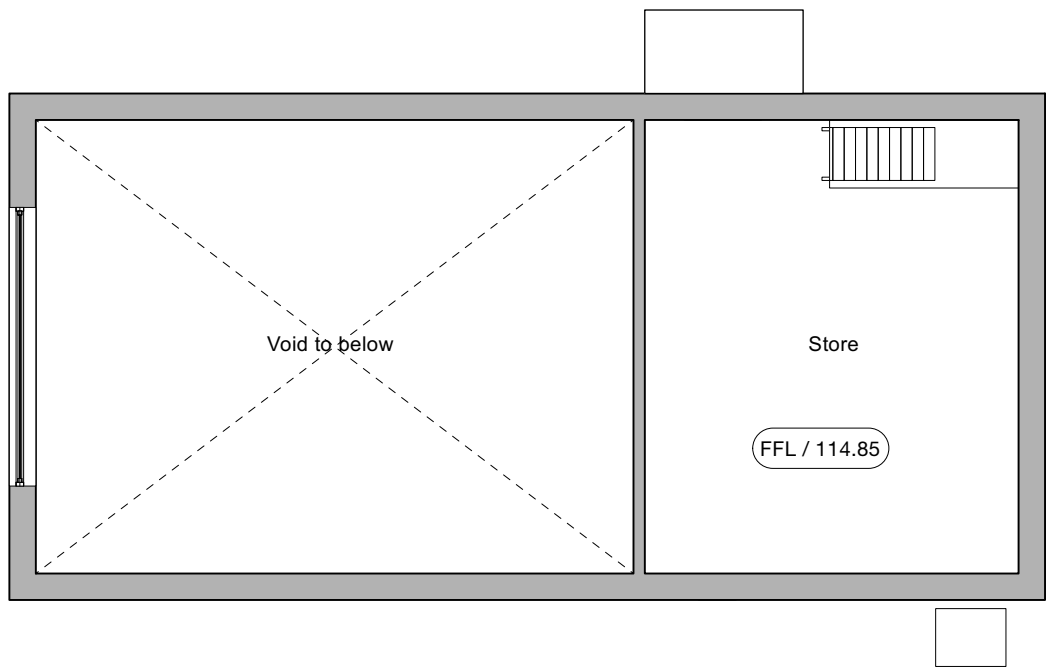


Mezzanine Floor Plan

Material Key


1. Corrugated tin
2. Powder coated metal windows & doors
3. Facing brickwork
4. Air source heat pump
5. Integrated bat box
6. Integrated bird box

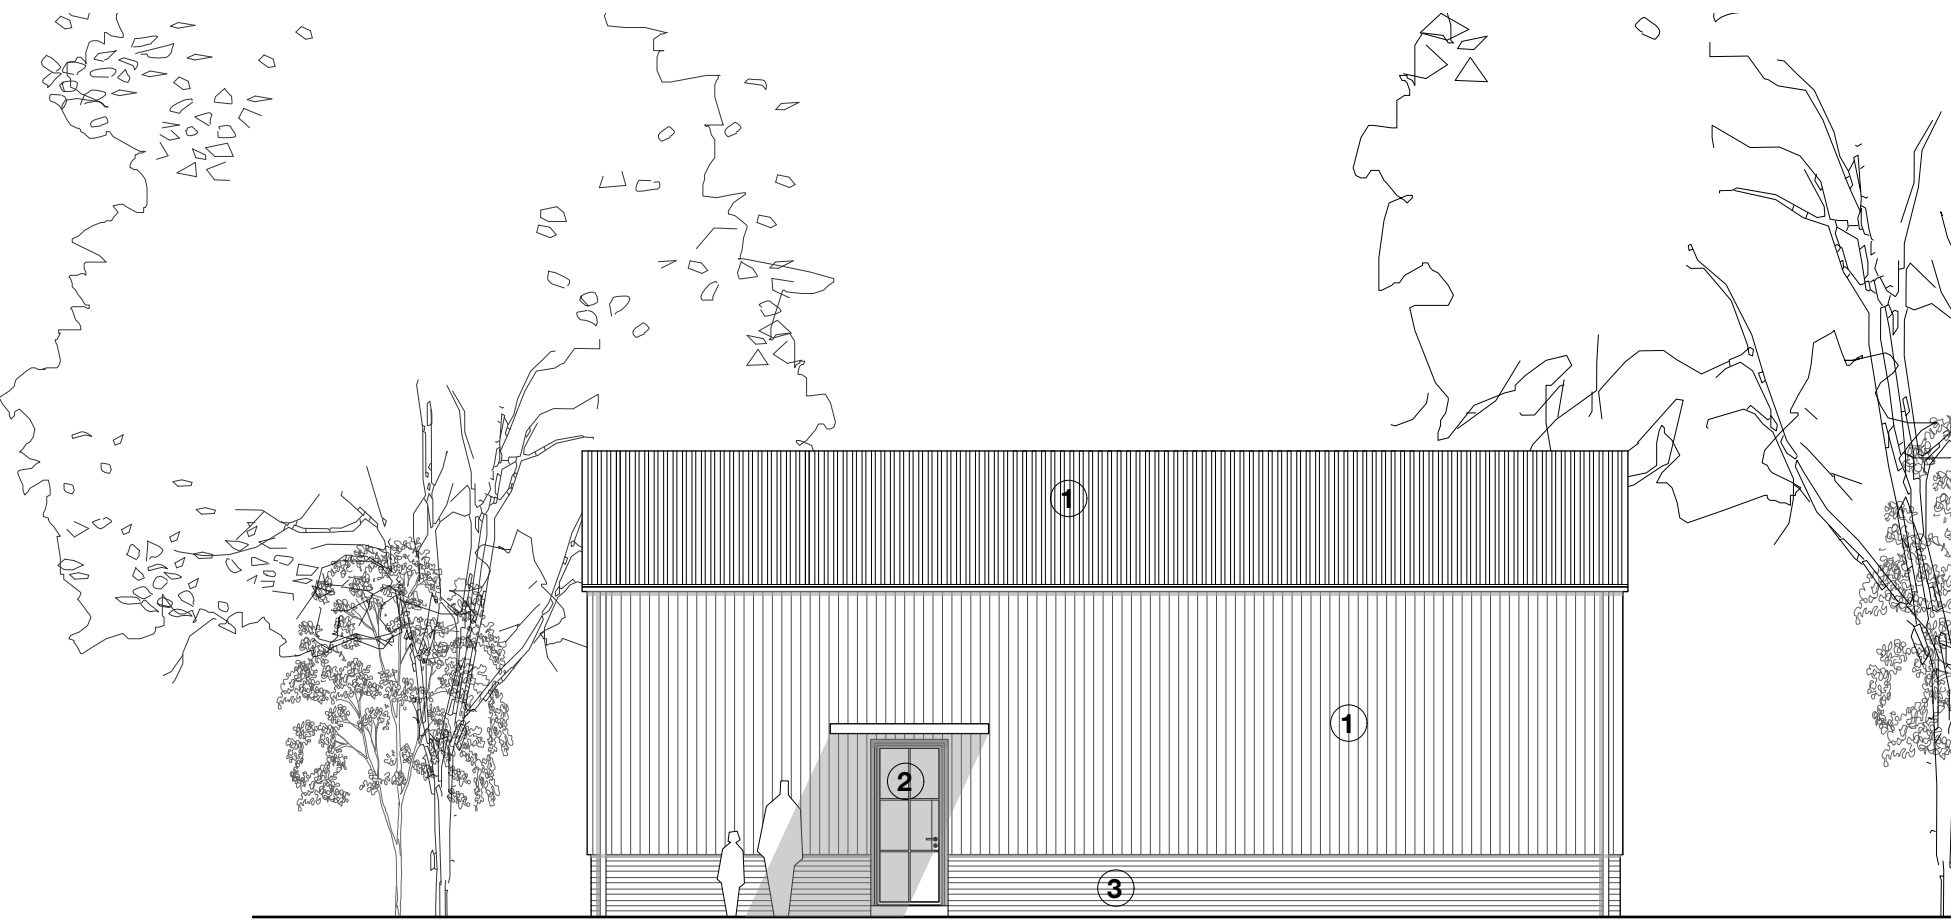


East Elevation

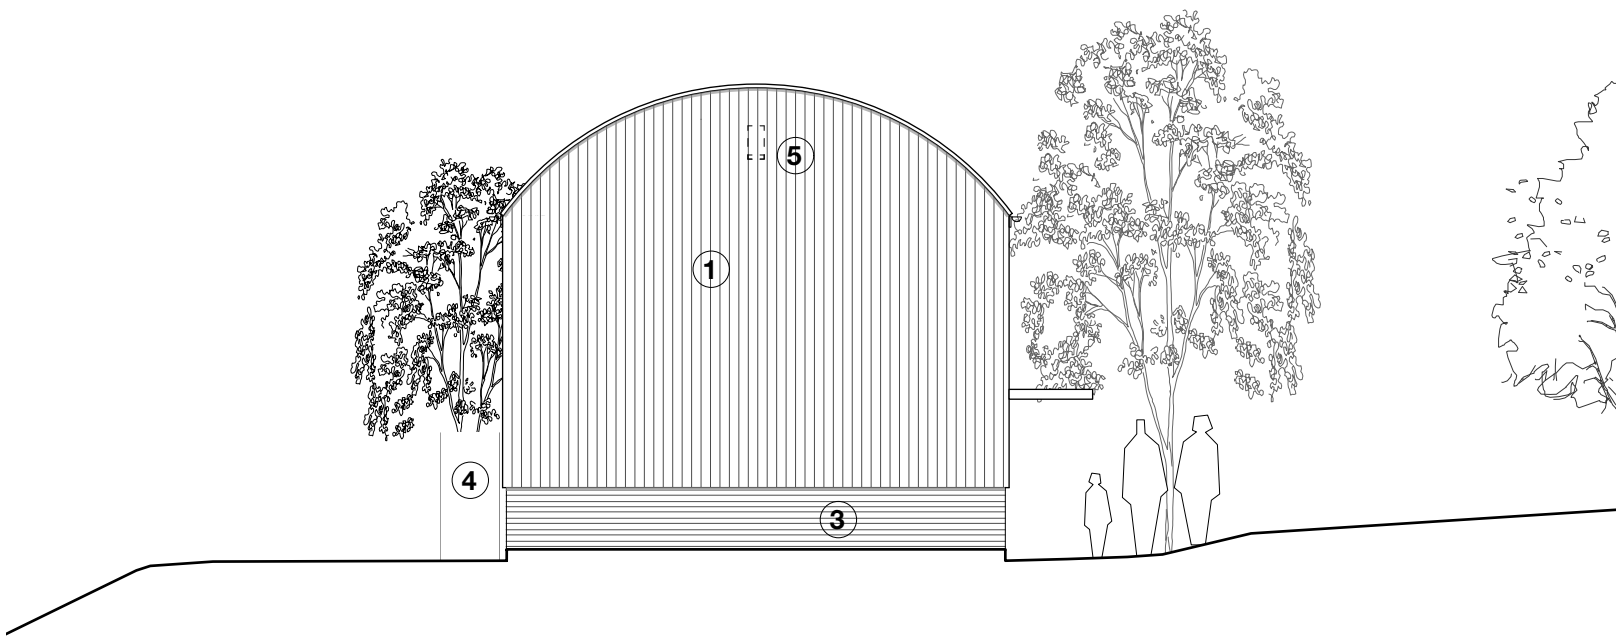


South Elevation

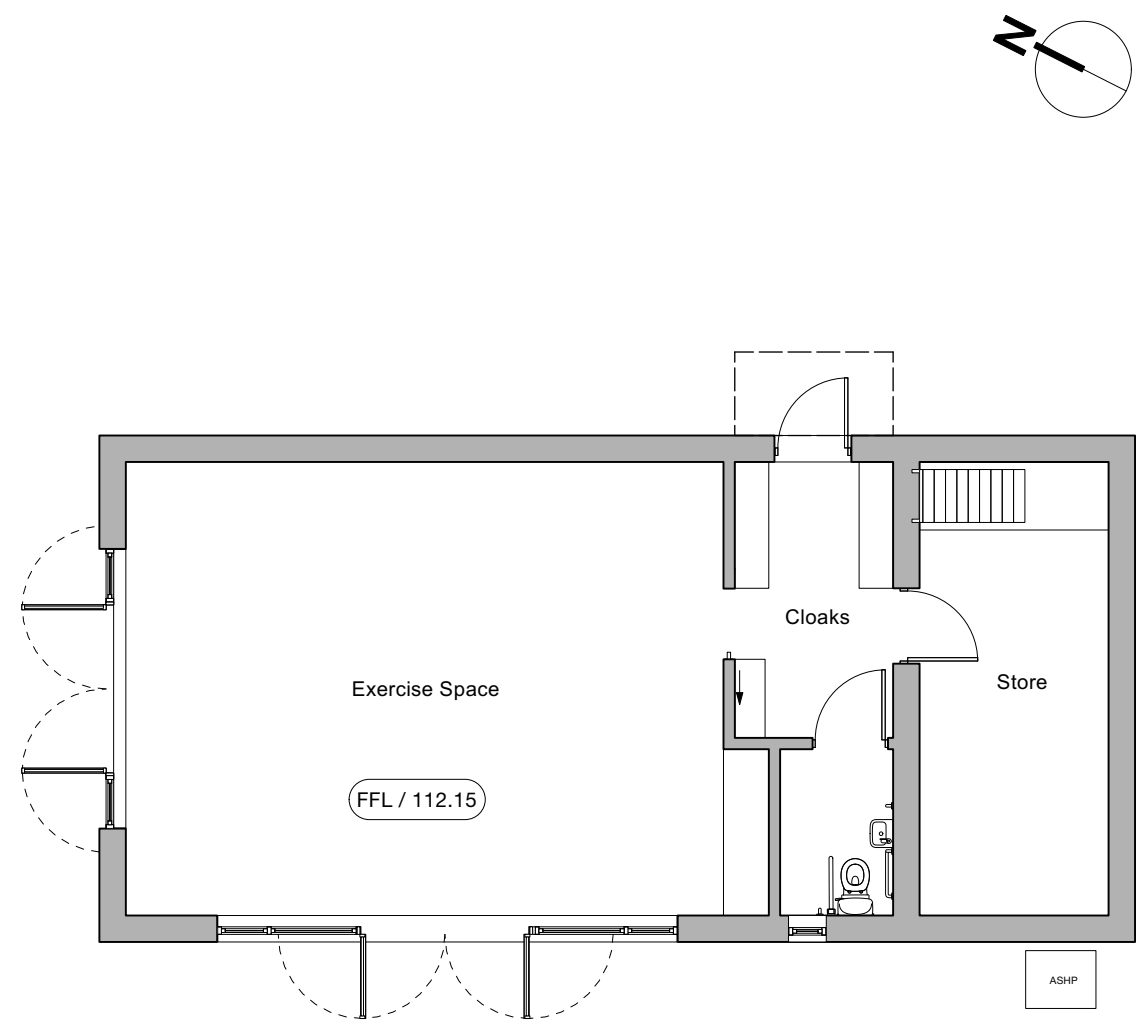


Ground Floor Plan

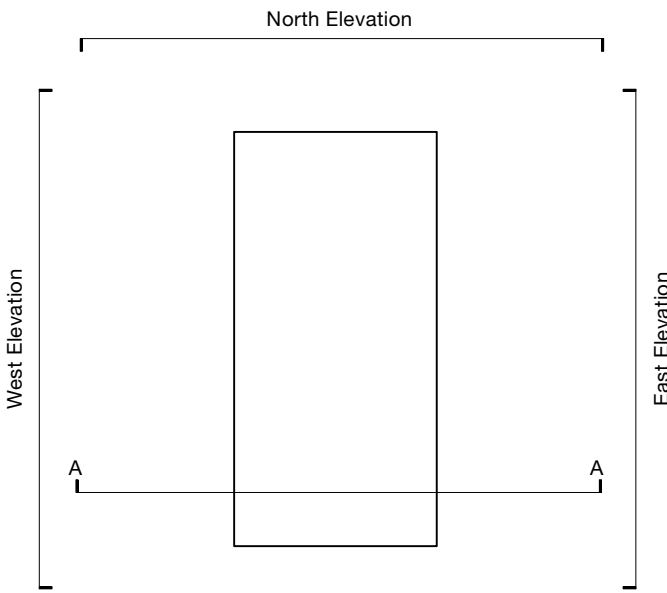

Key Plan

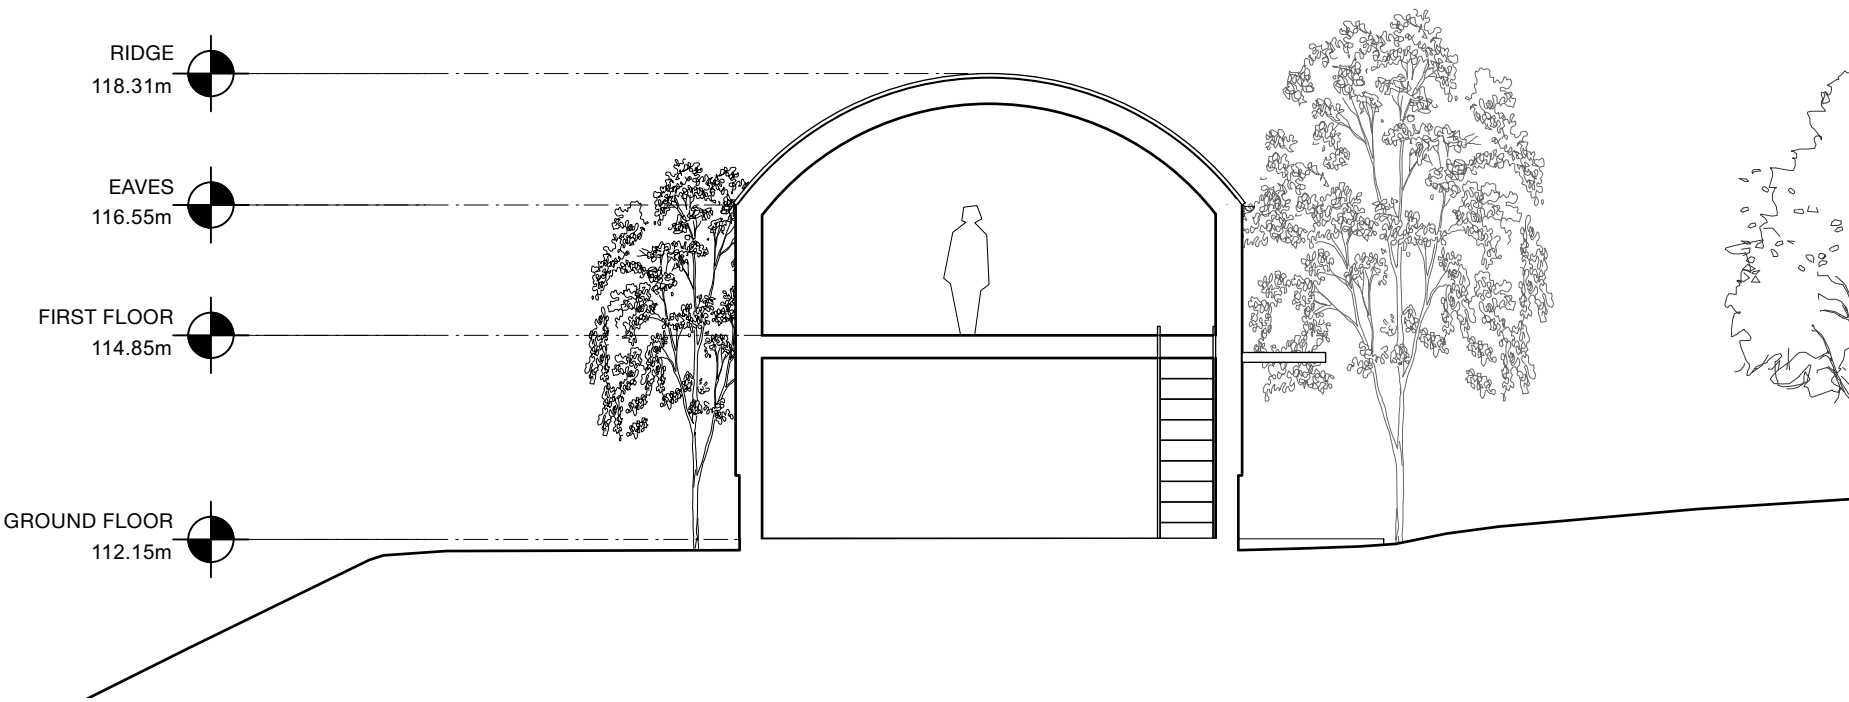

Section AA

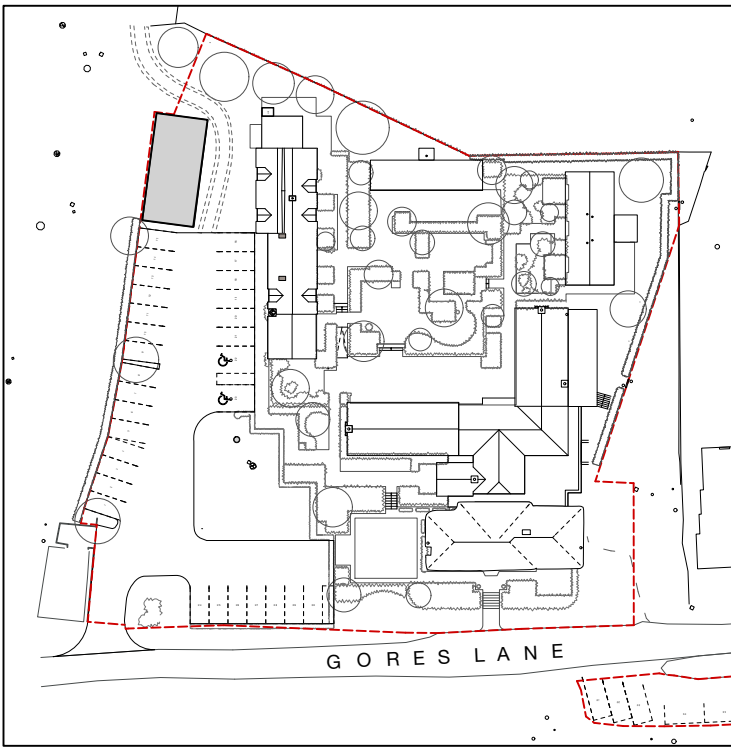

Key

