


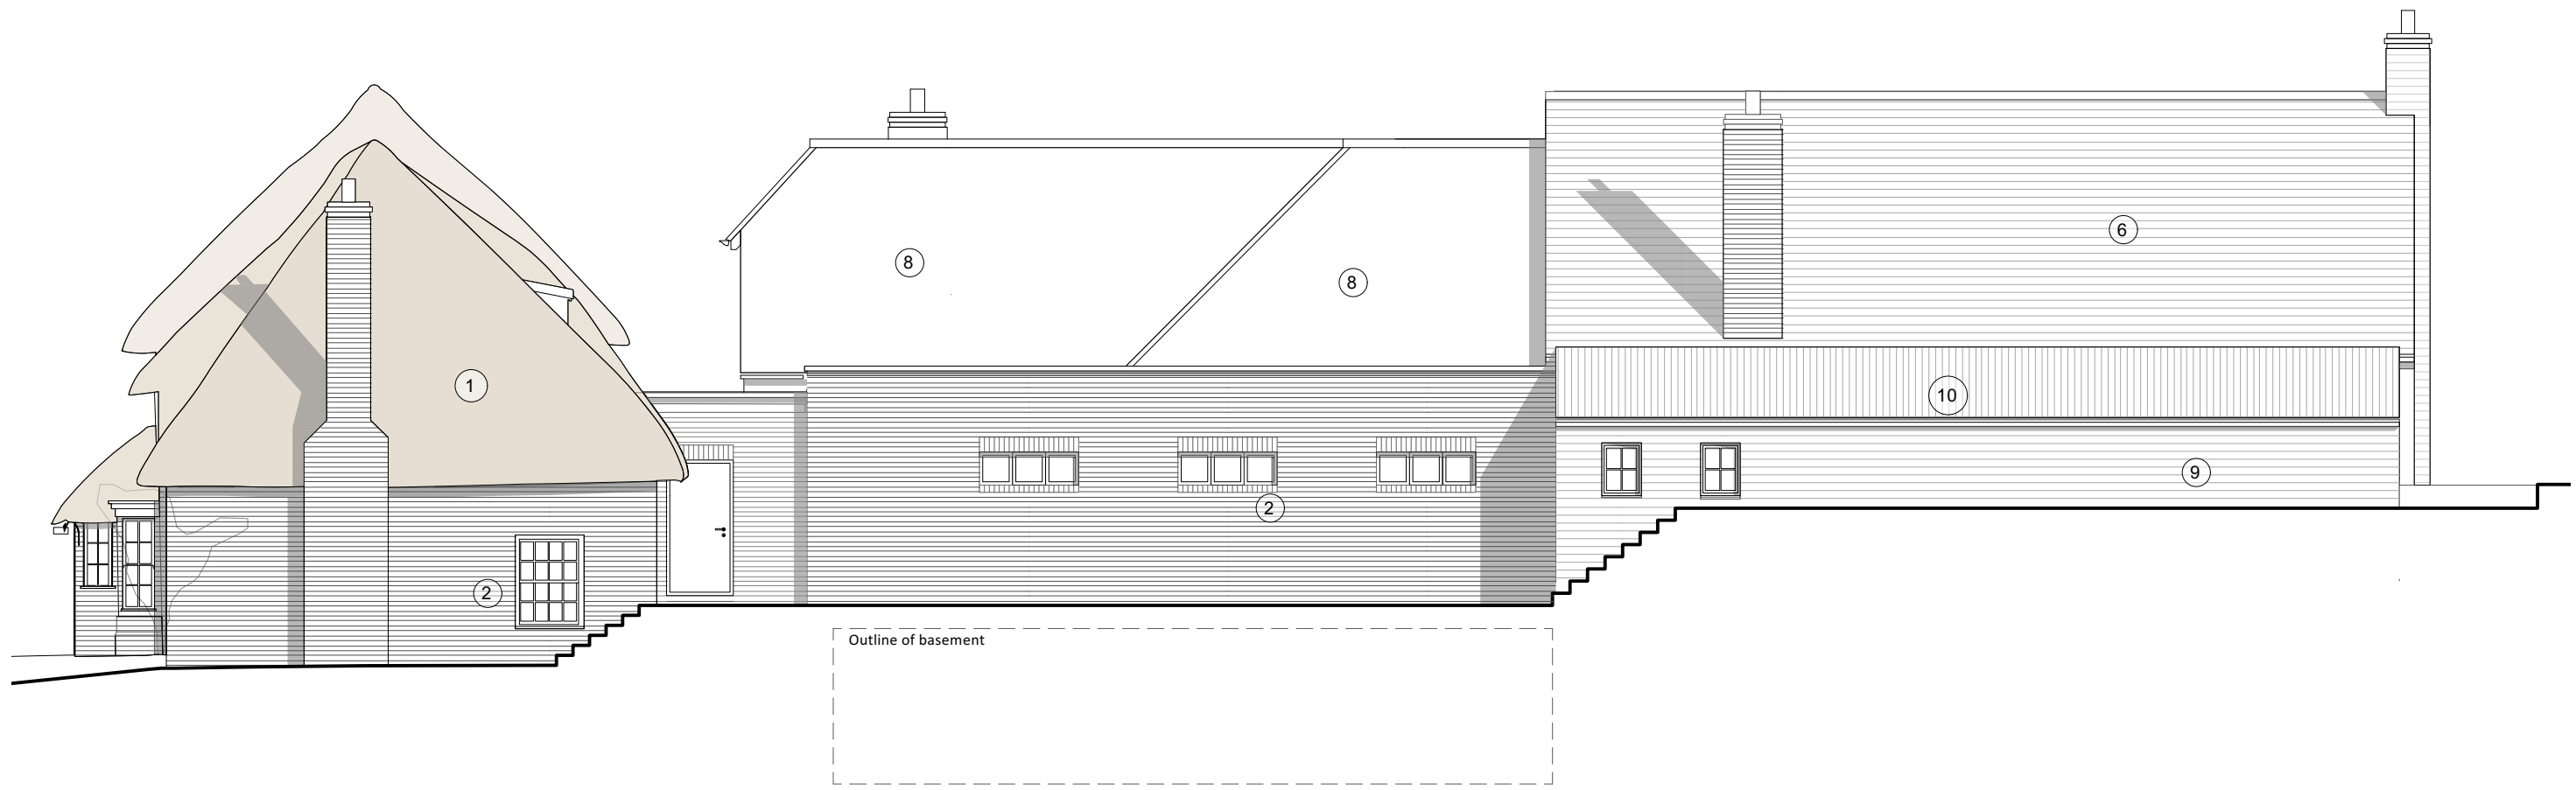

South Elevation




East Elevation




North Elevation & Section A



North End Elevation

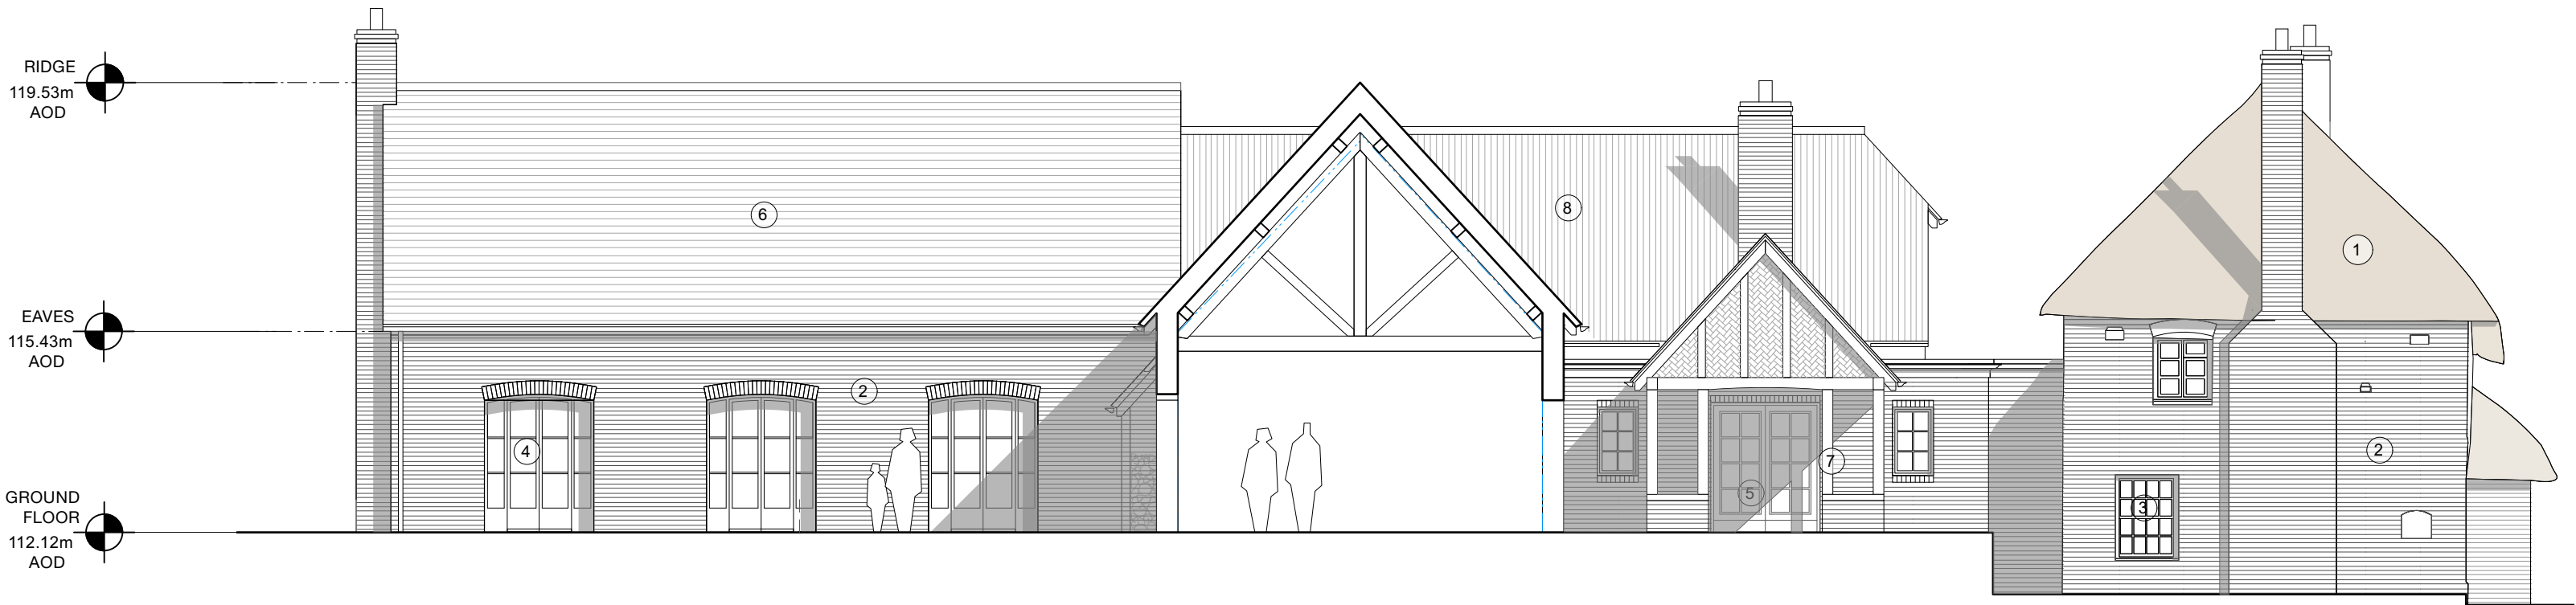


West Elevation & Section B

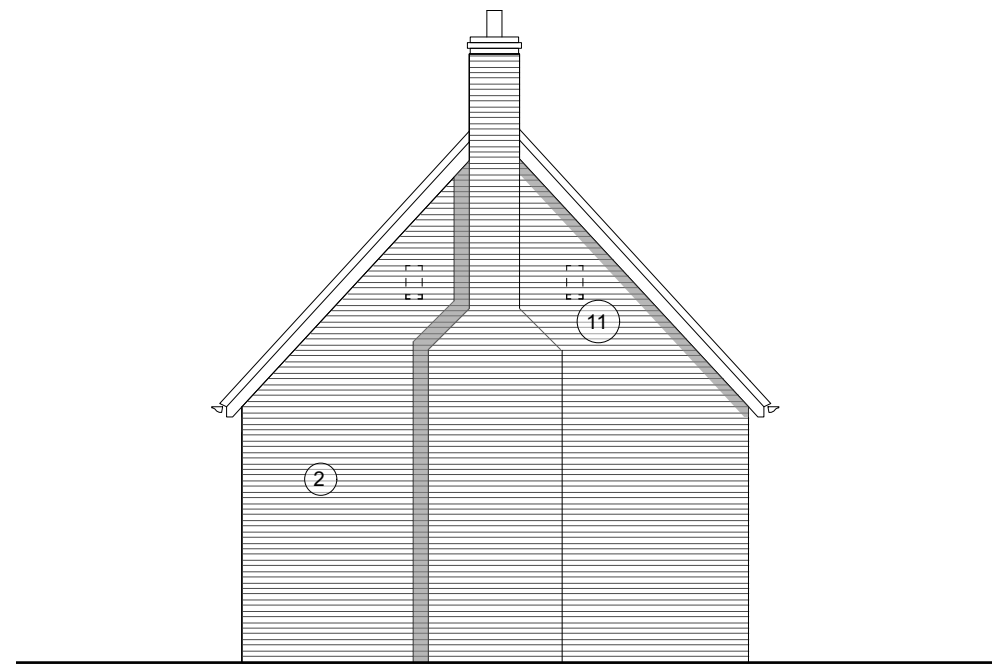


West End Elevation

Material Key

1. Thatch
2. Facing brickwork
3. Timber framed windows
4. Powder coated metal windows & doors
5. Timber entrance door
6. Clay roof tiles
7. Green oak framework
8. Clay pantiles
9. Horizontal timber boards
10. Corrugated tin roof
11. Integrated bat box
12. Integrated bird box

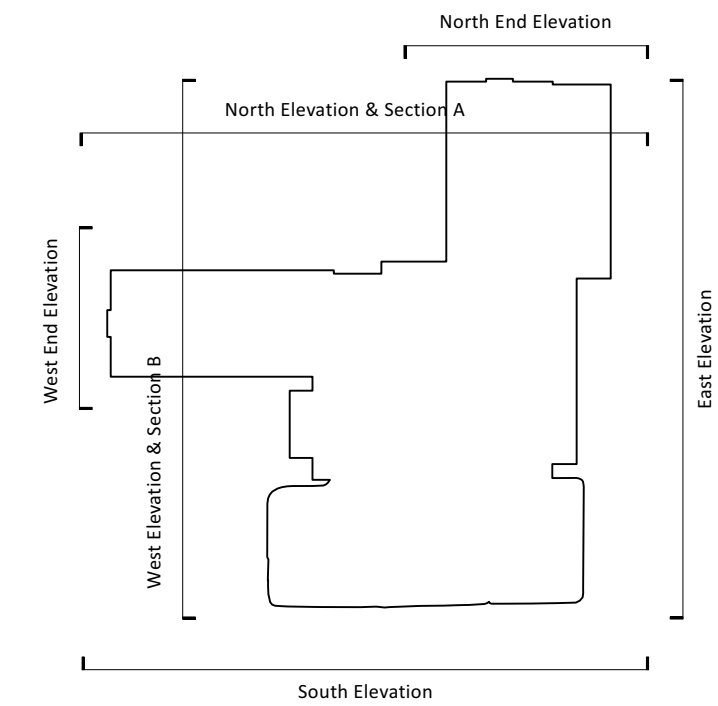

Key Plan

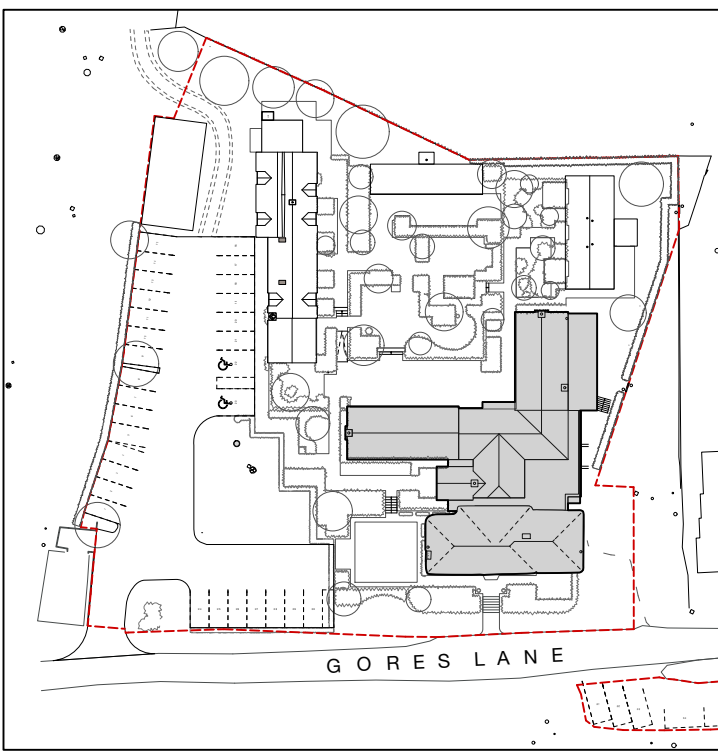

Key