






Flank Elevation

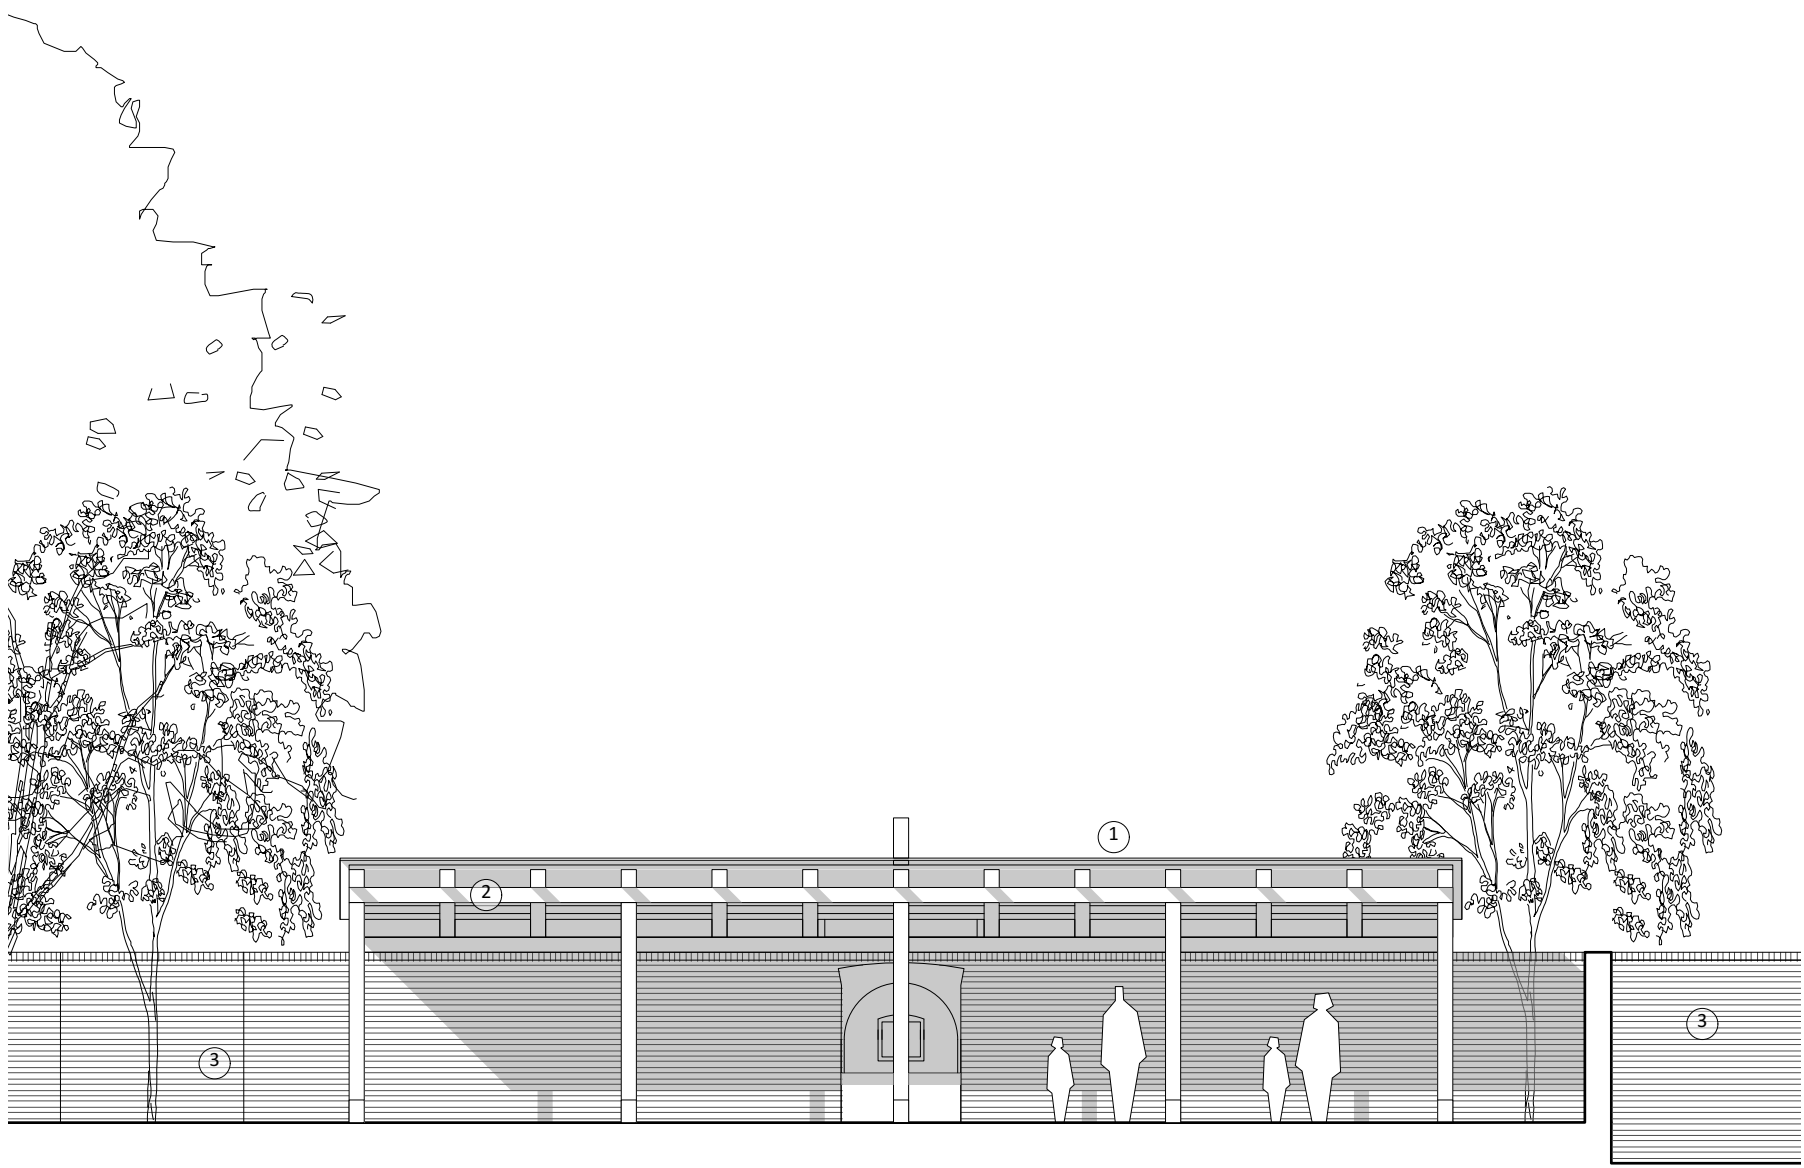


South Elevation

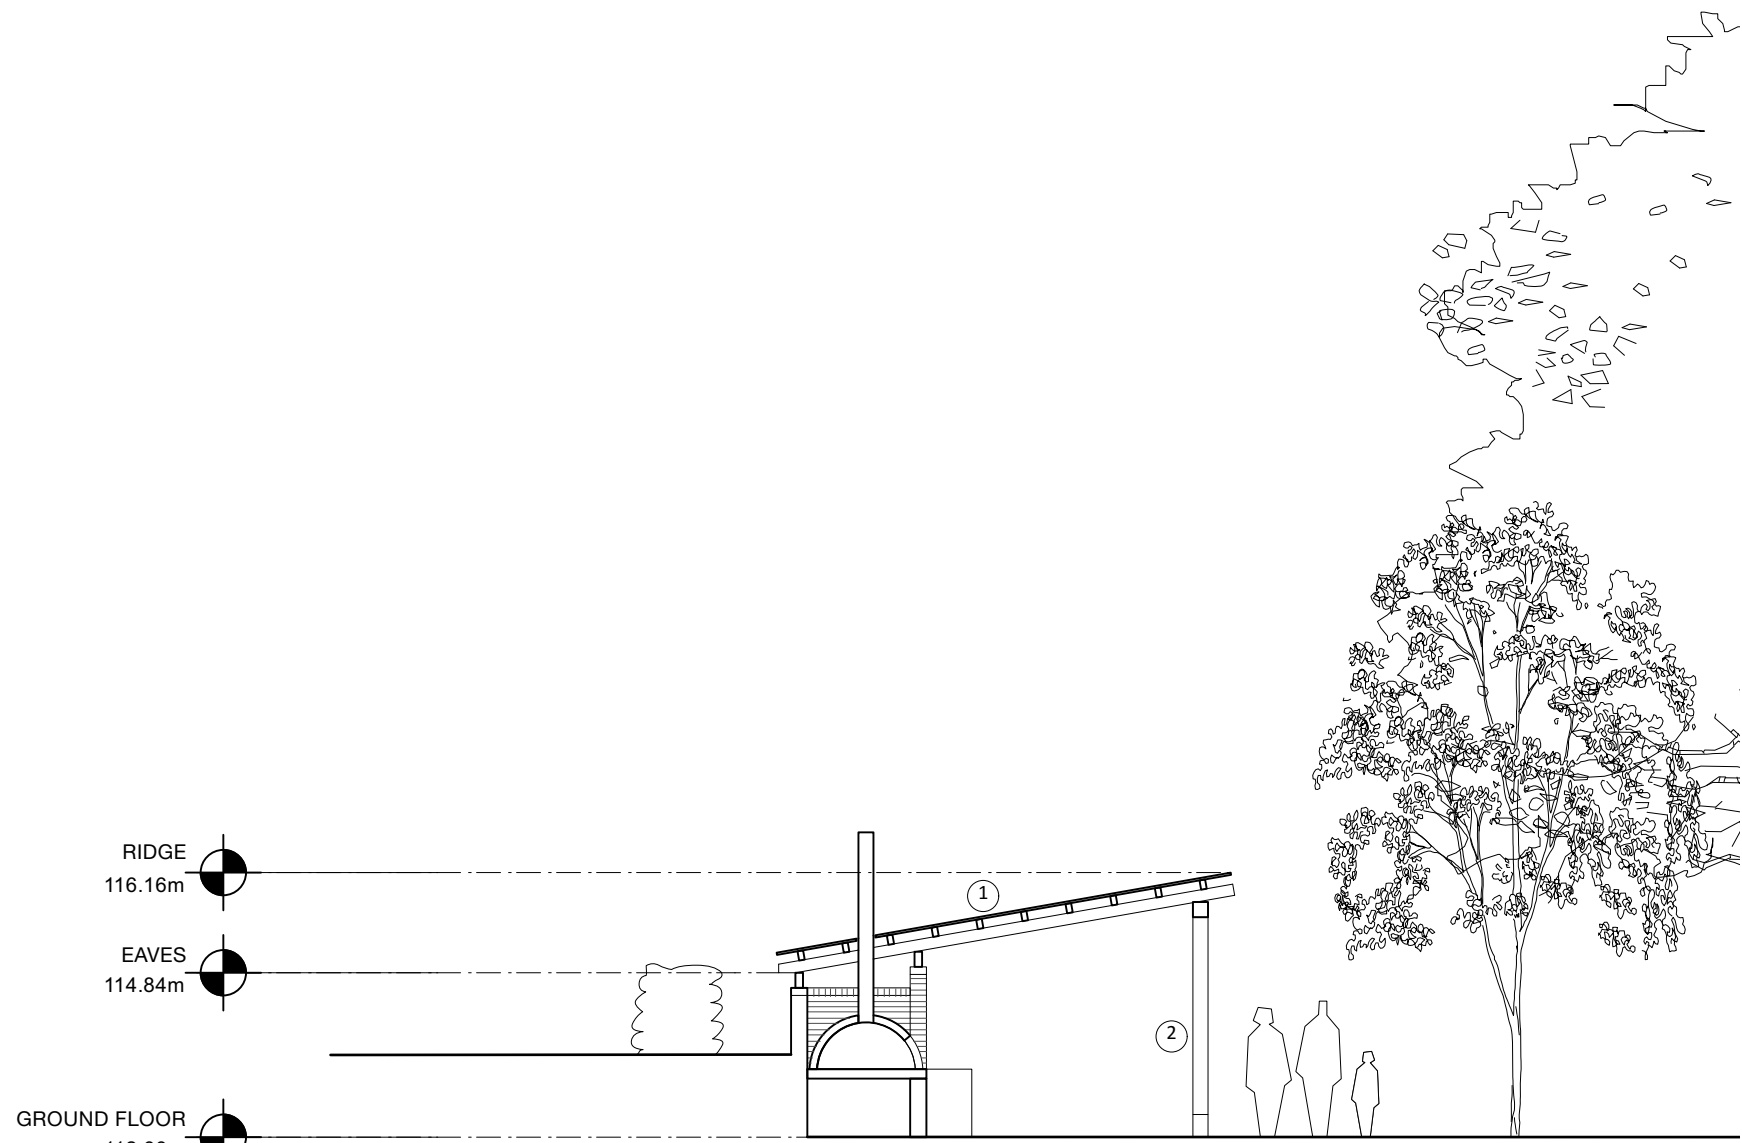

Section AA

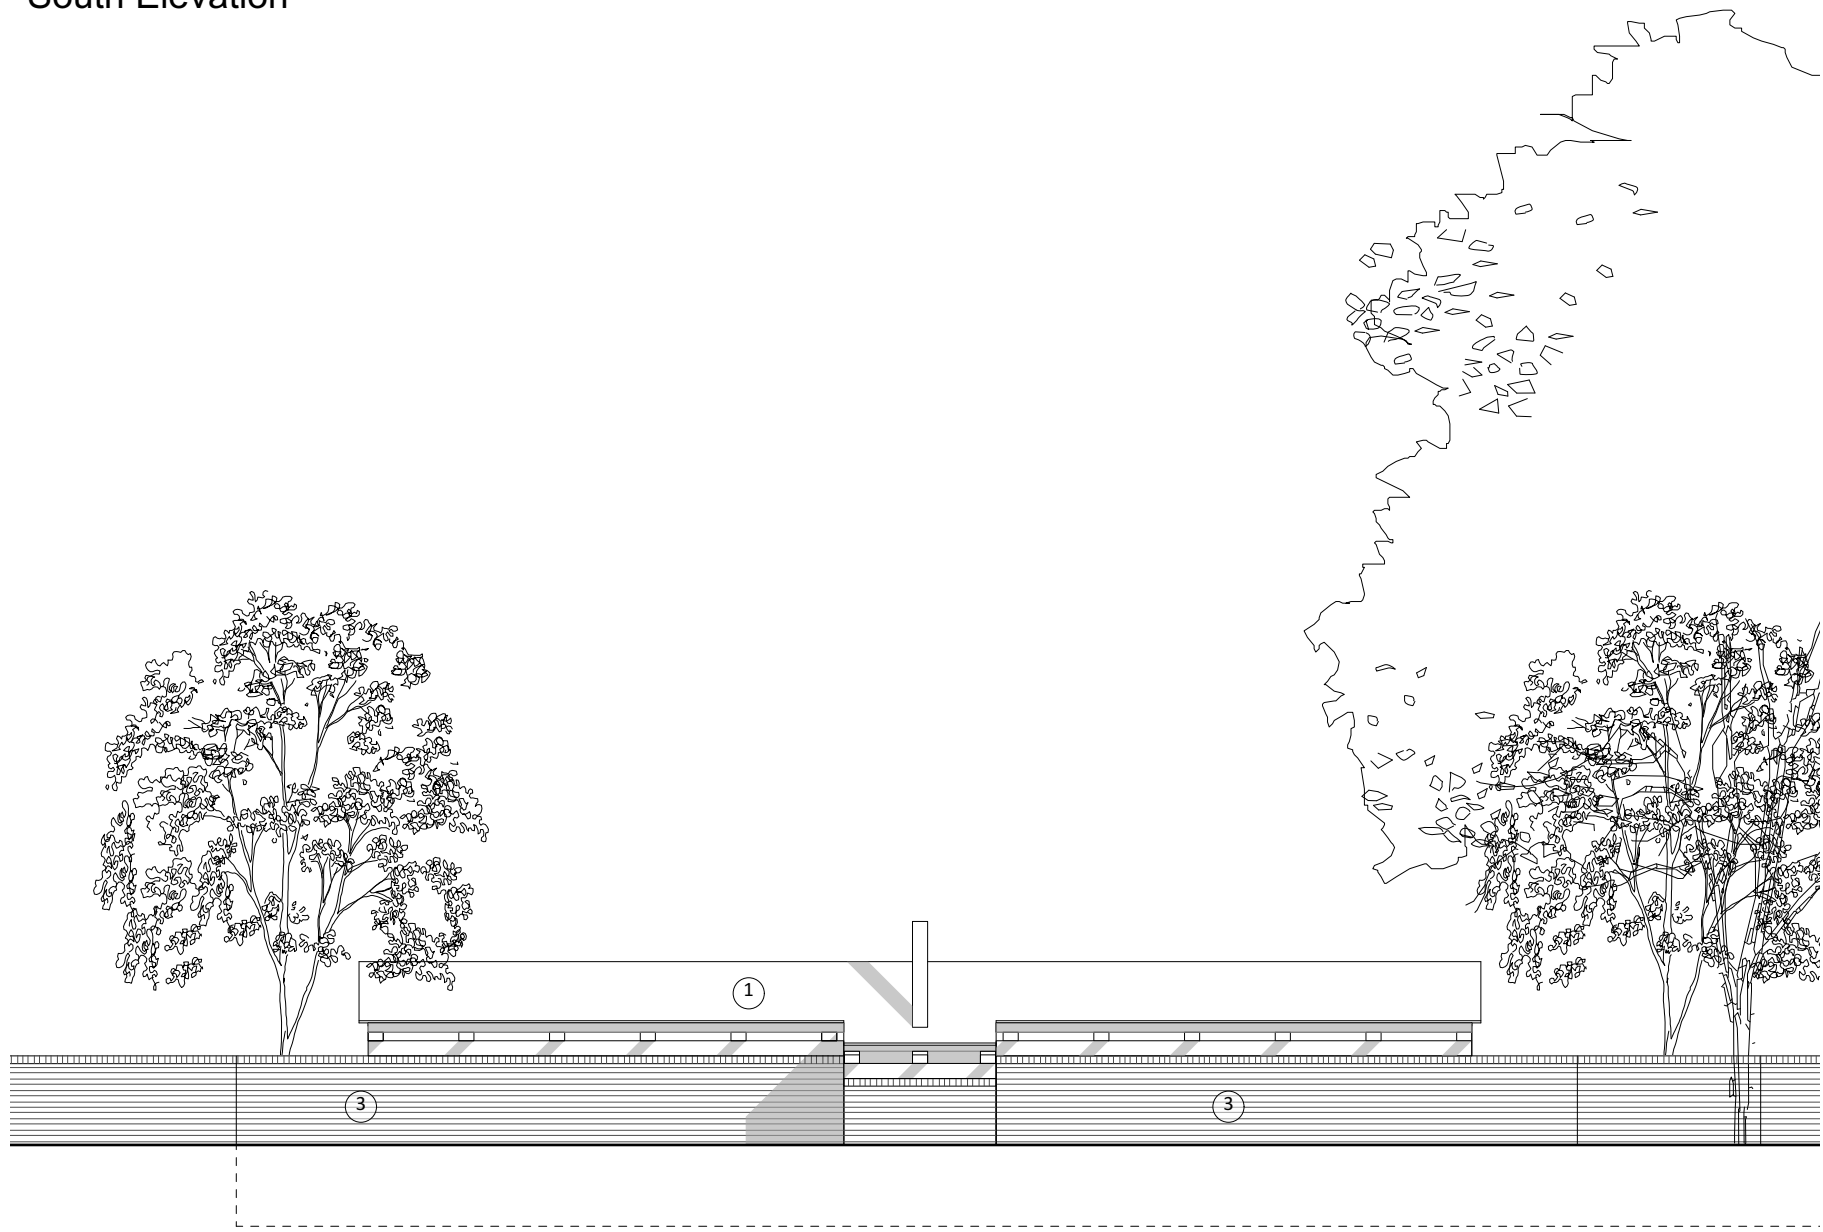


North Elevation

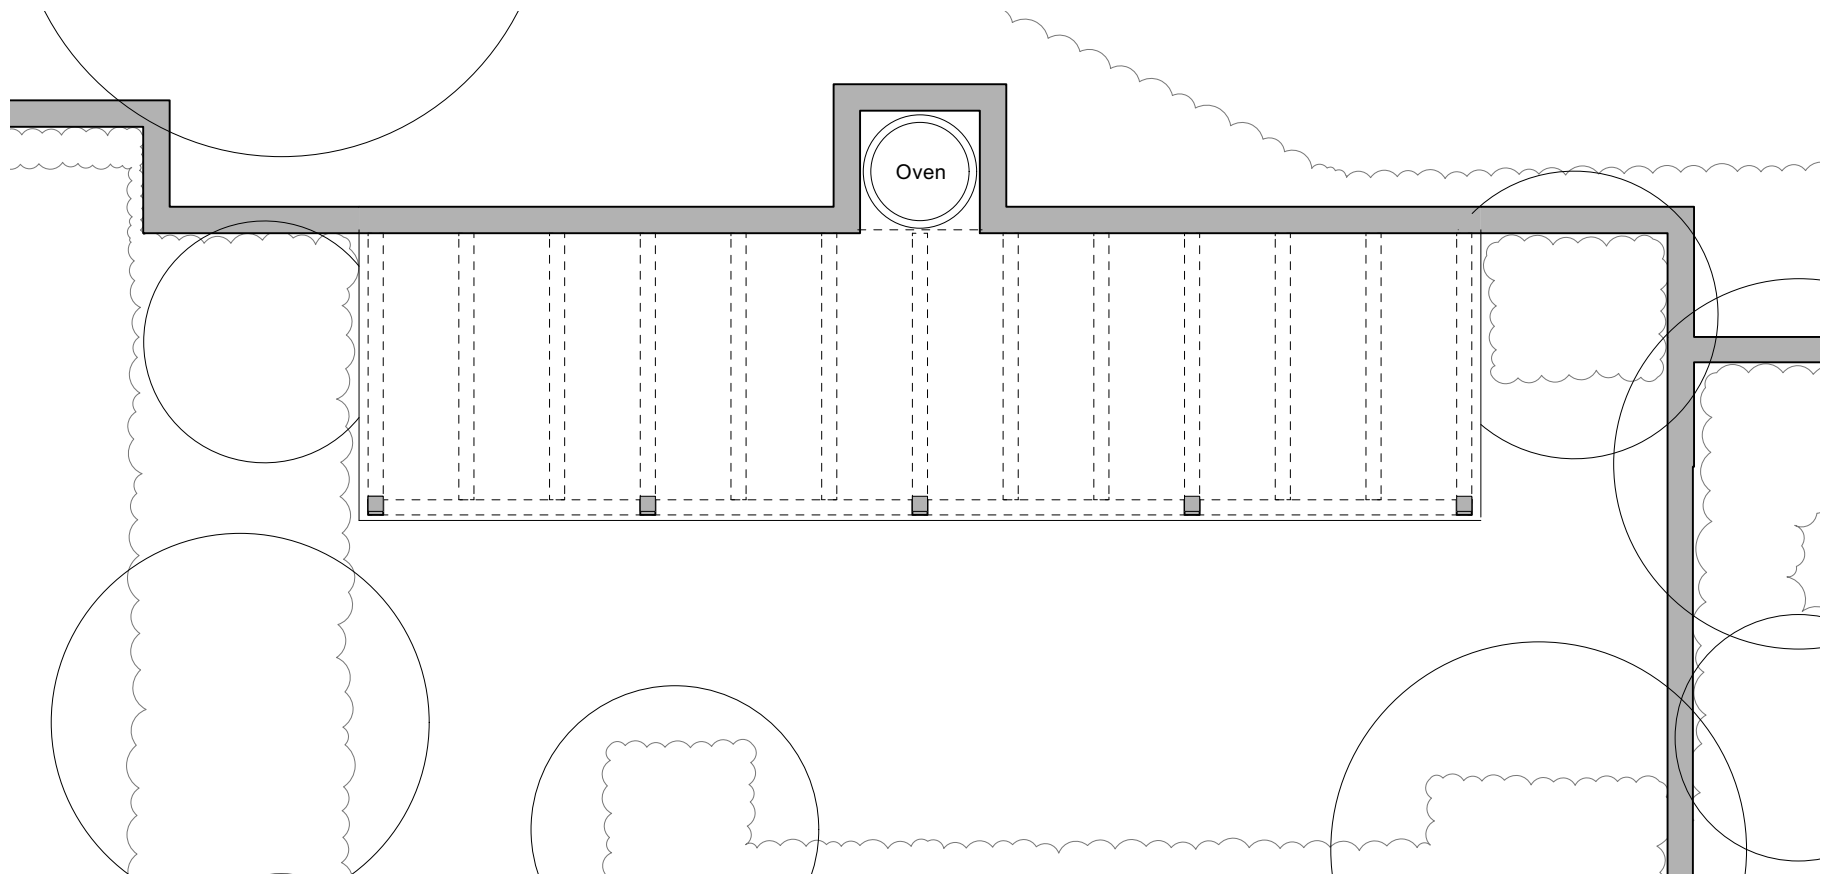


Ground Floor Plan

Material Key

1. Corrugated tin roof
2. Green oak timber frame
3. Brickwork wall

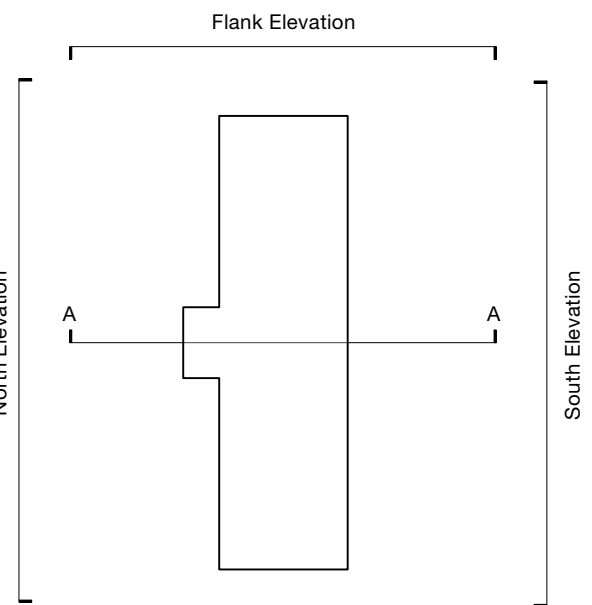

Key Plan

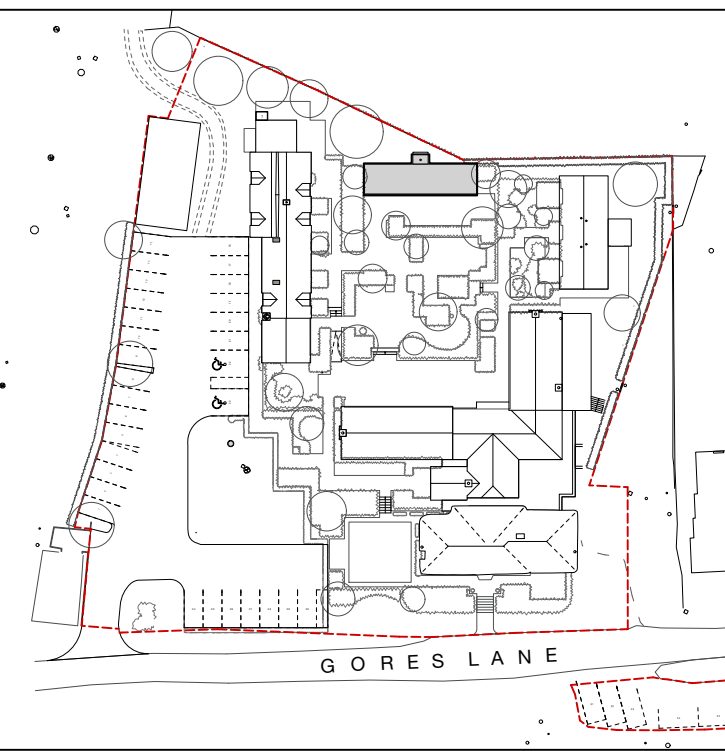

Key

