



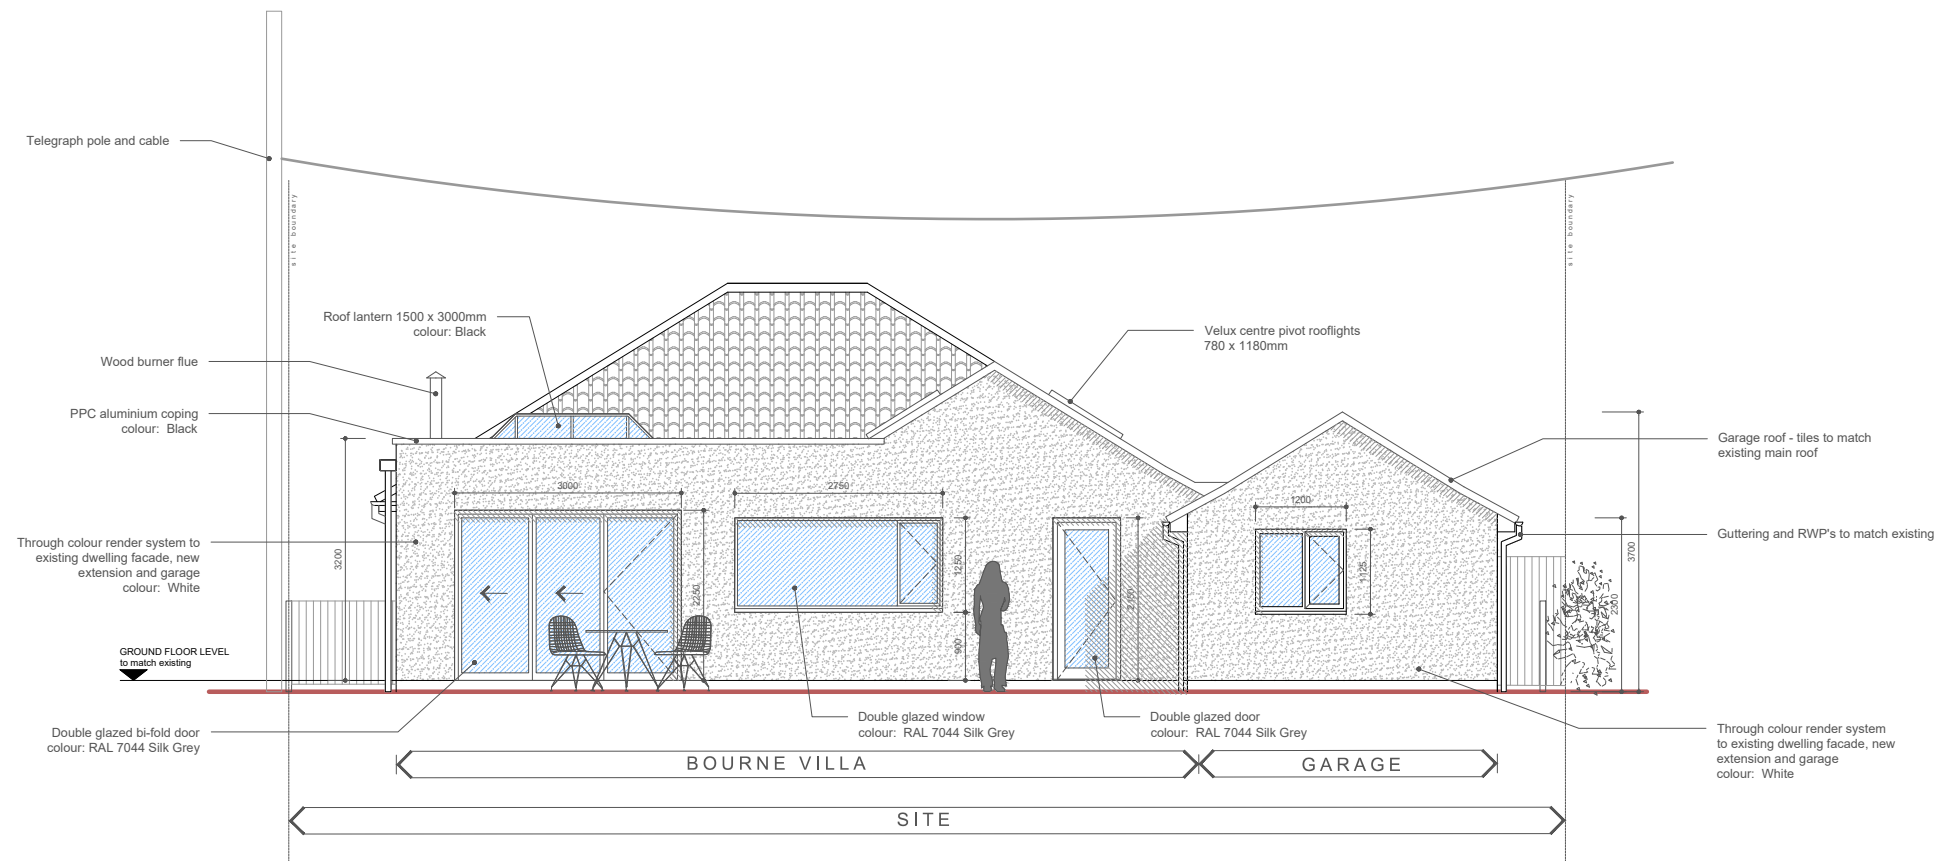

proposed rear elevation - north (rear)

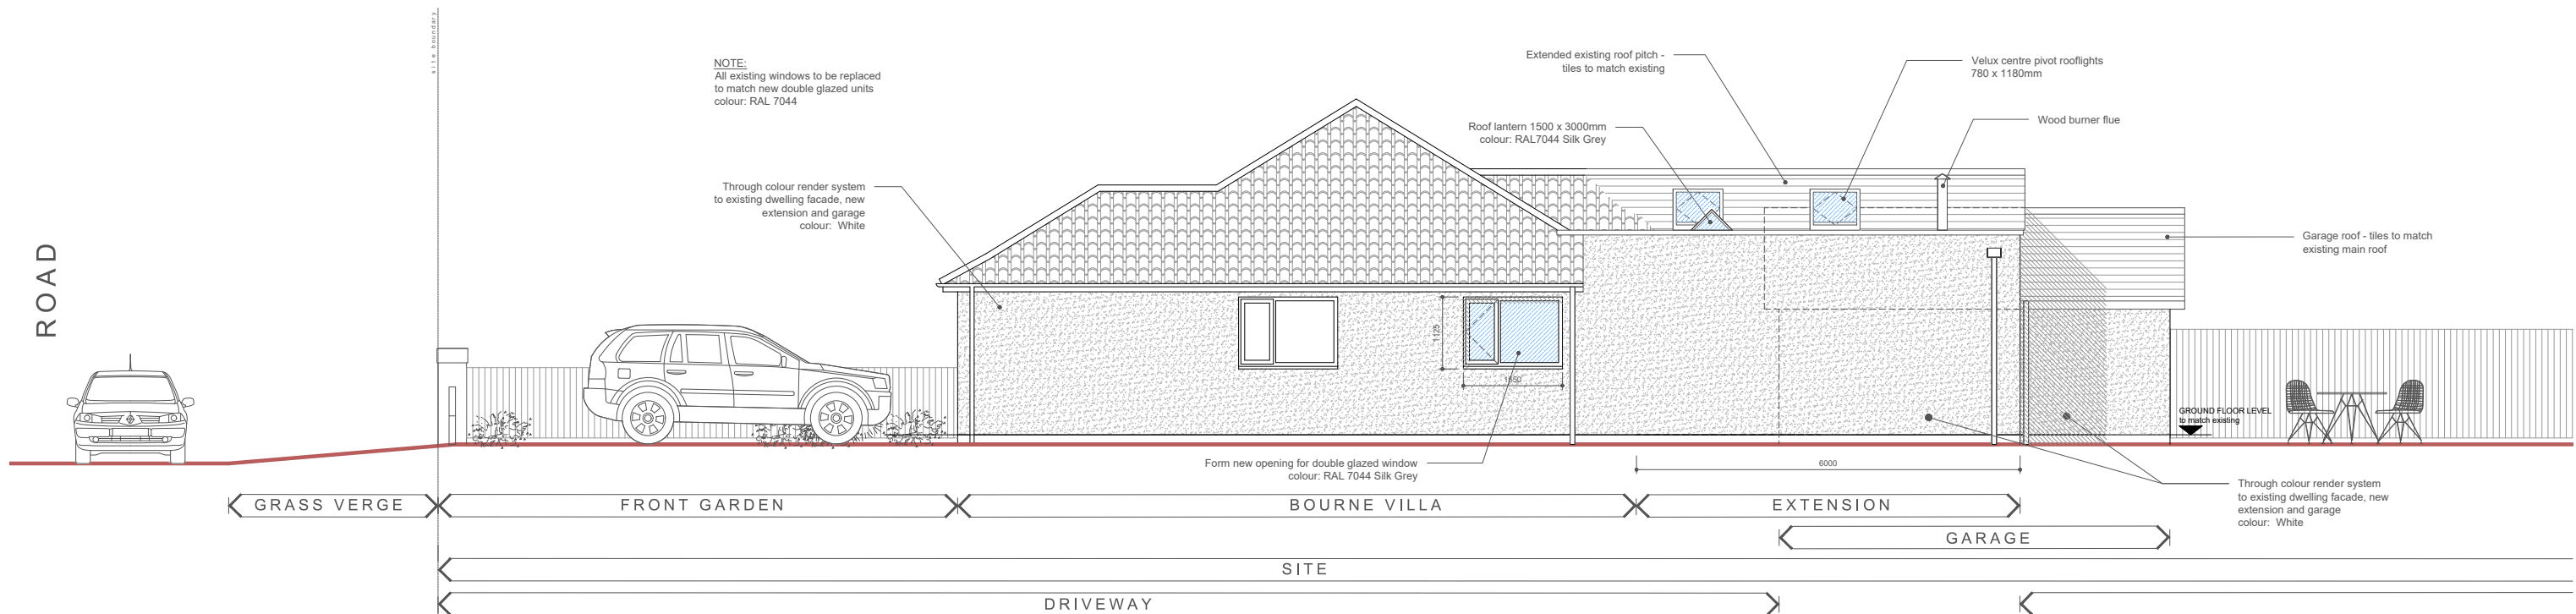

proposed side elevation - east

A	Garage internal layout updated, rear door omitted, window & internal access added	JB	01.09.26
Rev	Amendments	By	Chkd
		By	Chkd