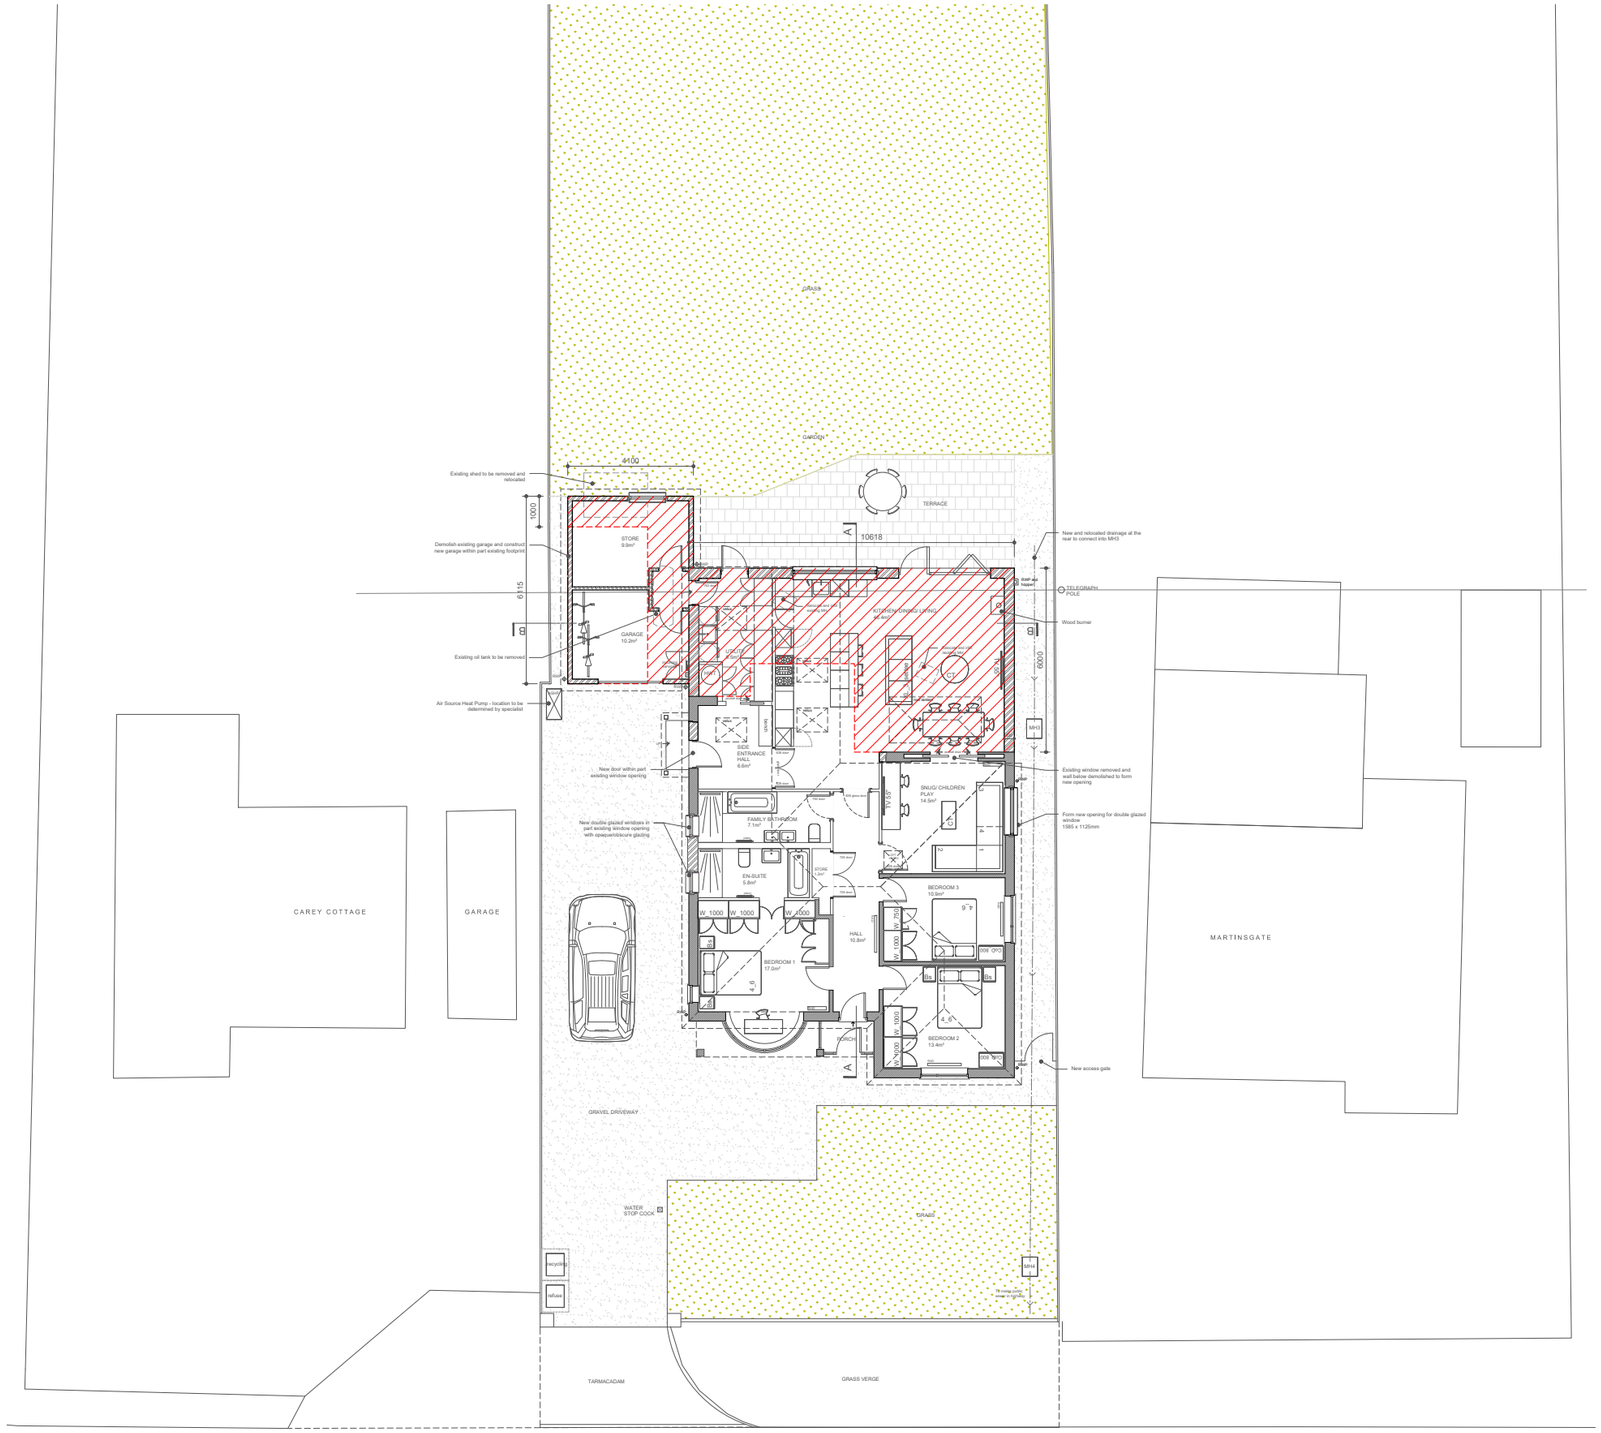

0m 1m 2m 5m 10m

Scale 1:200

N

proposed block plan

Rev	Amendments	By	Chkd	Date
A	Garage internal layout updated, rear door omitted, window & internal access added	JB		01.09.26

Project	Drawing Title	Drawing Status	Scale	Drawn by	Date	Drawing No.	Revision
Bourne Villa, Littleworth, Pewsey SN9 5LF	Proposed Block Plan	PLANNING	1:200 @ A3	JB	June 2026	PL_21	A

Do not scale from this drawing except for Planning Application purposes.
All dimensions must be verified on site prior to construction.
This drawing is copyright.