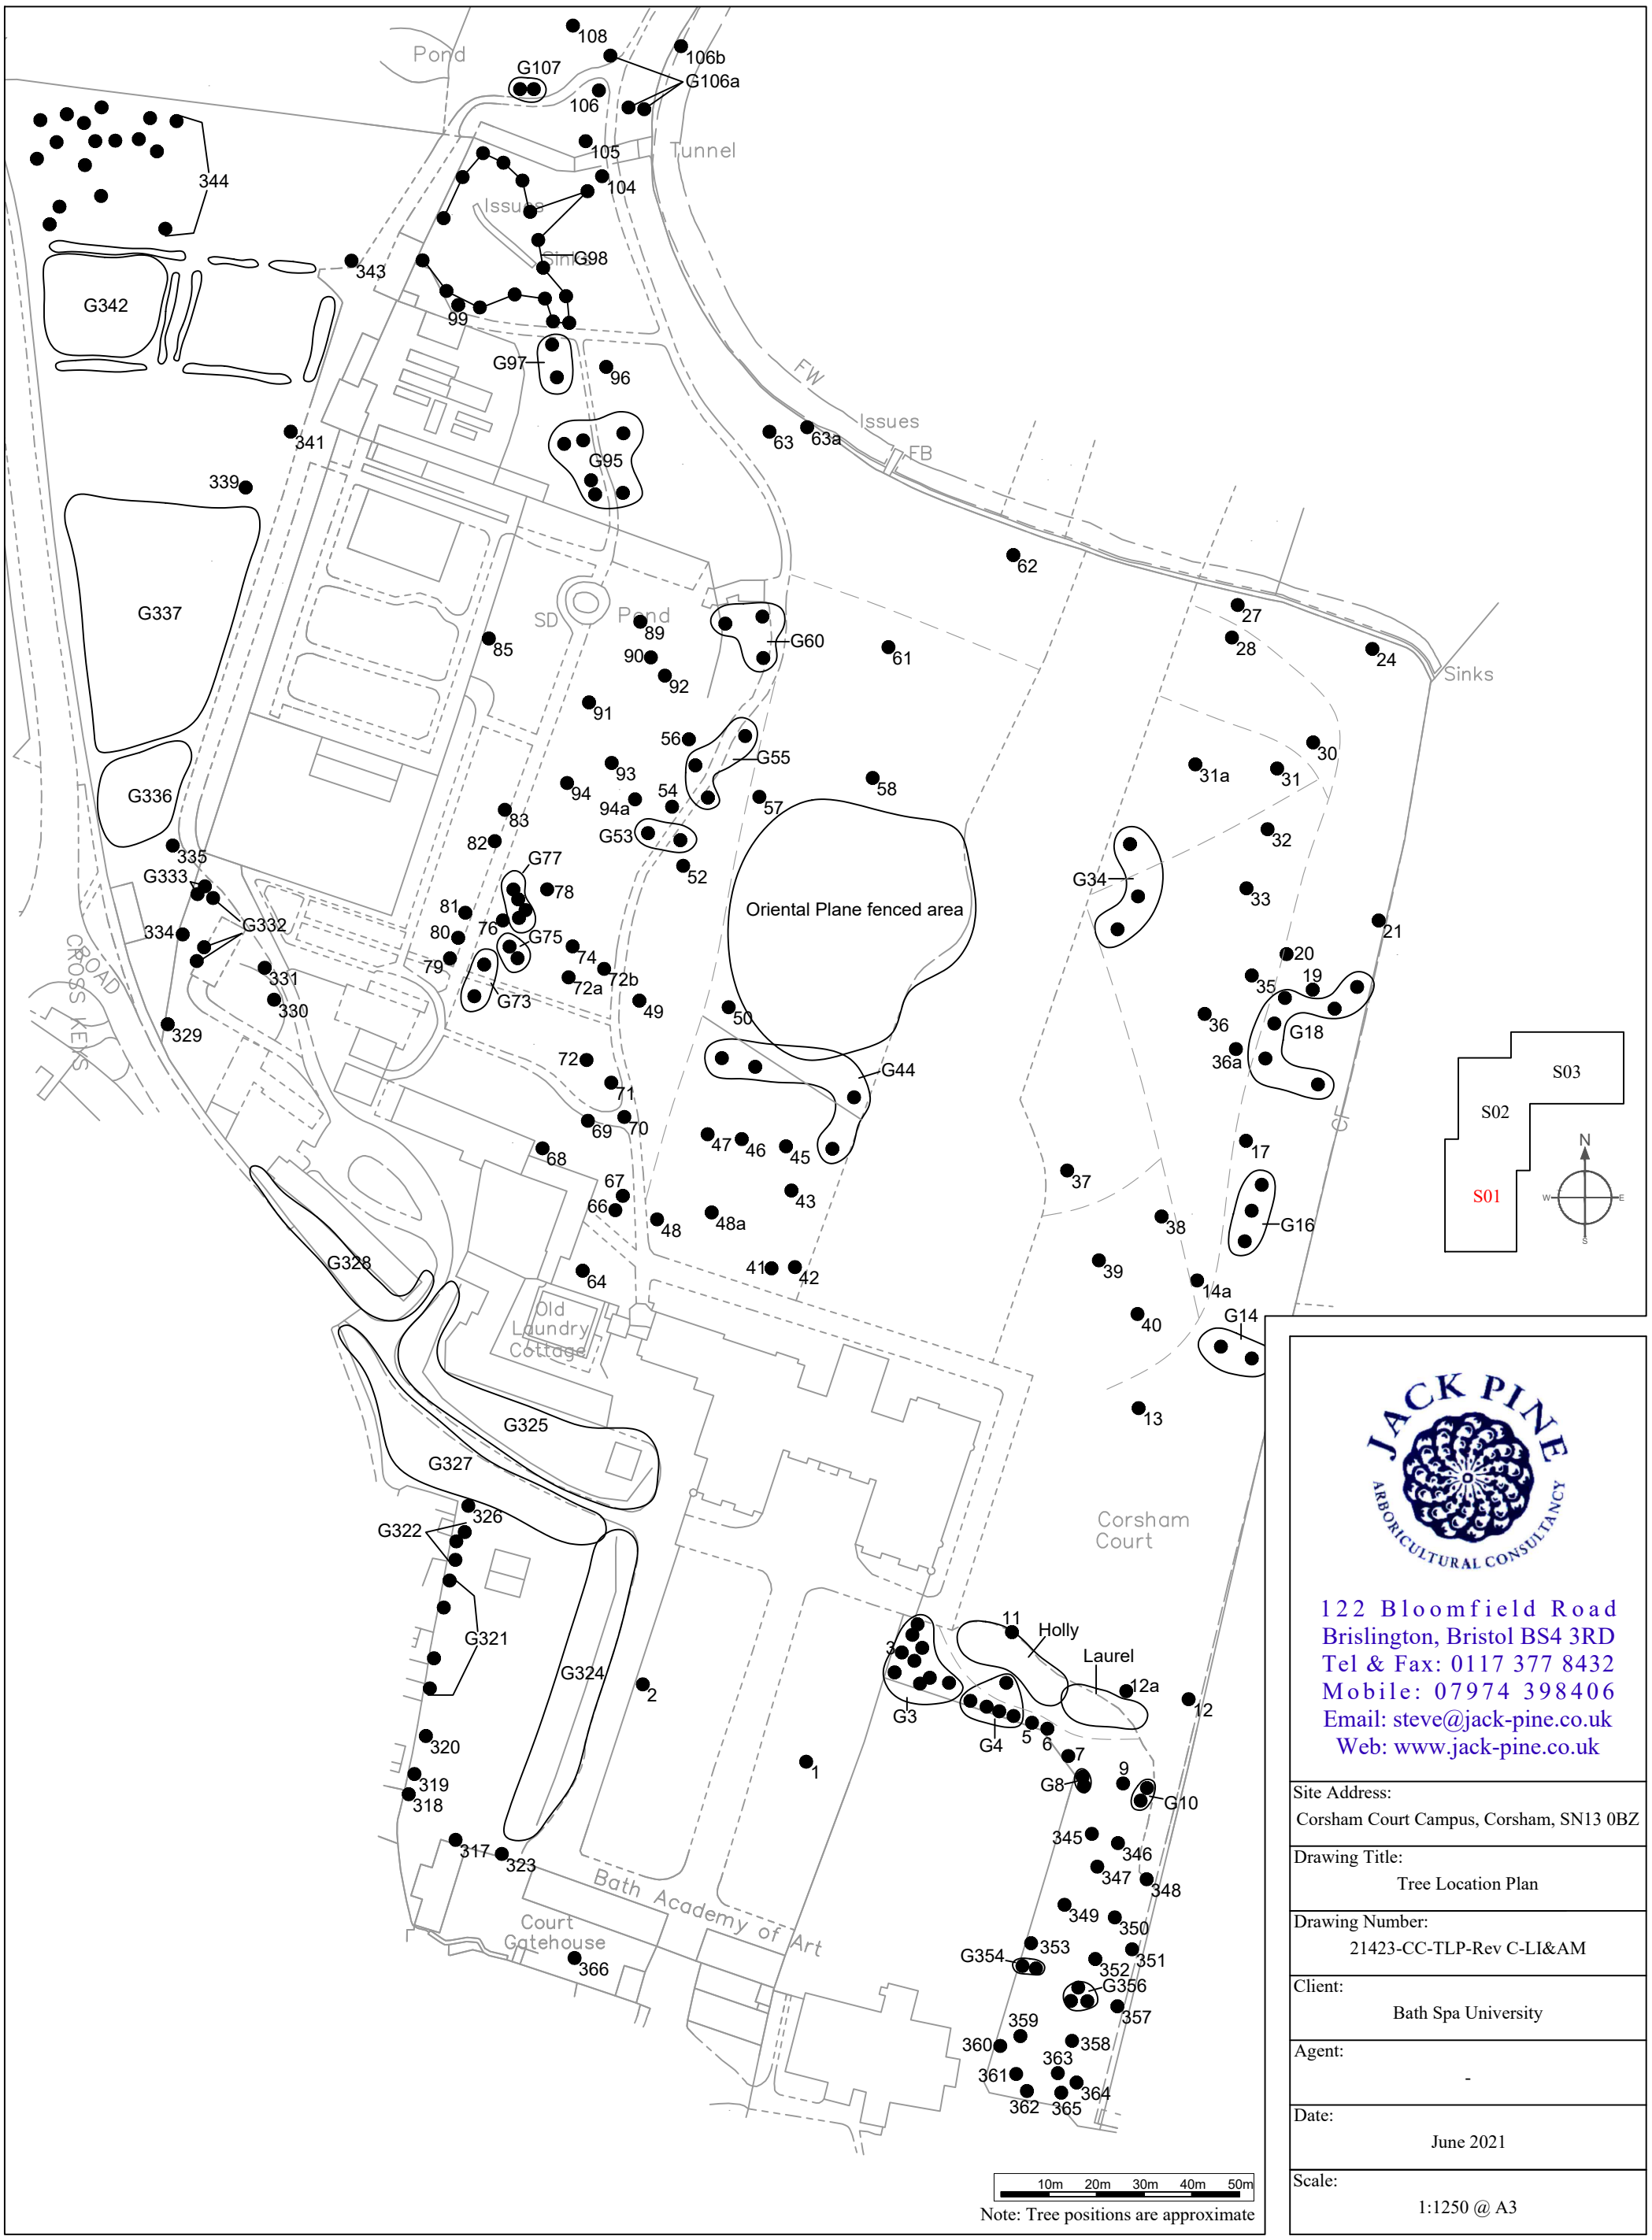
Pond
Tunnel
Issues
Sinks
FW
Issues
FB
Sinks
SD
Pond
Oriental Plane fenced area
Old Laundry Cottage
Corsham Court
Holly
Laurel
Bath Academy of Art
Court Gatehouse
CROSS KEYS ROAD
S03
S02
S01
N
10m 20m 30m 40m 50m
Note: Tree positions are approximate
JACK PINE
ARBORICULTURAL CONSULTANCY
122 Bloomfield Road
Brislington, Bristol BS4 3RD
Tel & Fax: 0117 377 8432
Mobile: 07974 398406
Email: steve@jack-pine.co.uk
Web: www.jack-pine.co.uk
Site Address:
Corsham Court Campus, Corsham, SN13 0BZ
Drawing Title:
Tree Location Plan
Drawing Number:
21423-CC-TLP-Rev C-LI&AM
Client:
Bath Spa University
Agent:
-
Date:
June 2021
Scale:
1:1250 @ A3

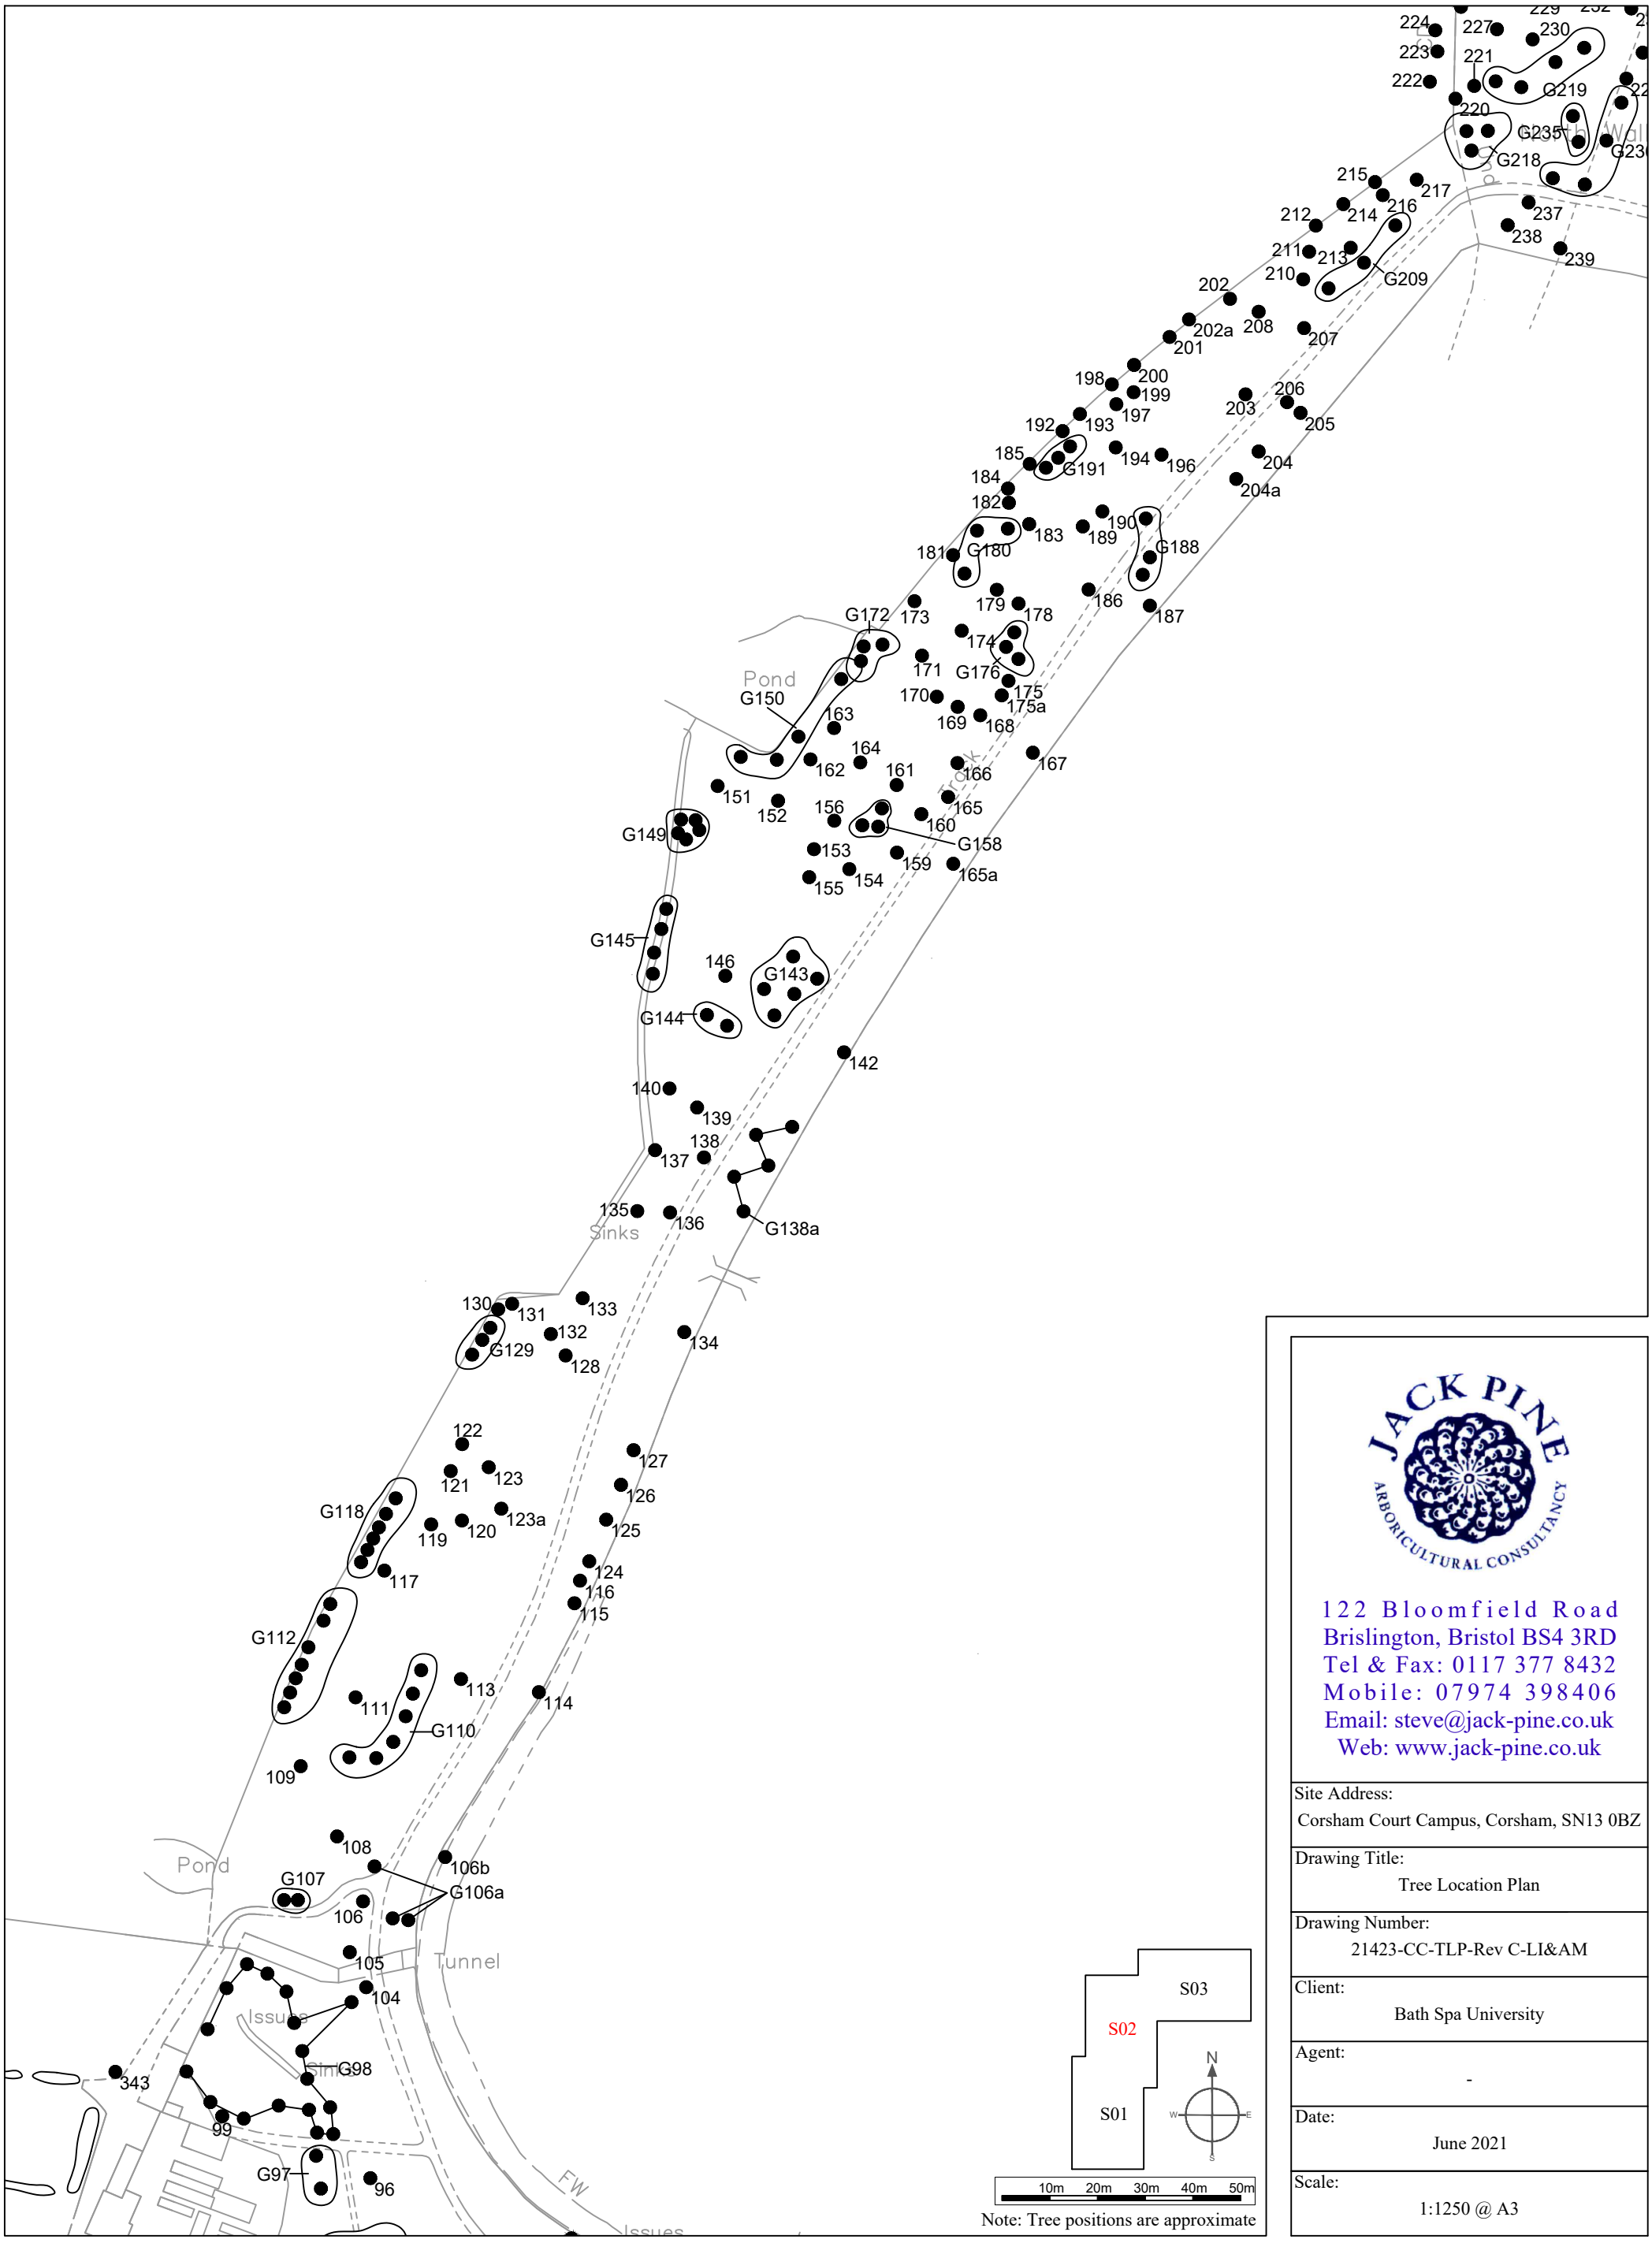

Note: Tree positions are approximate

JACK PINE
ARBORICULTURAL CONSULTANCY

122 Bloomfield Road
Brislington, Bristol BS4 3RD
Tel & Fax: 0117 377 8432
Mobile: 07974 398406
Email: steve@jack-pine.co.uk
Web: www.jack-pine.co.uk

Site Address:
Corsham Court Campus, Corsham, SN13 0BZ

Drawing Title:
Tree Location Plan

Drawing Number:
21423-CC-TLP-Rev C-LI&AM

Client:
Bath Spa University

Agent:
-

Date:
June 2021

Scale:
1:1250 @ A3

JACK PINE
ARBORICULTURAL CONSULTANCY

122 Bloomfield Road
Brislington, Bristol BS4 3RD
Tel & Fax: 0117 377 8432
Mobile: 07974 398406
Email: steve@jack-pine.co.uk
Web: www.jack-pine.co.uk

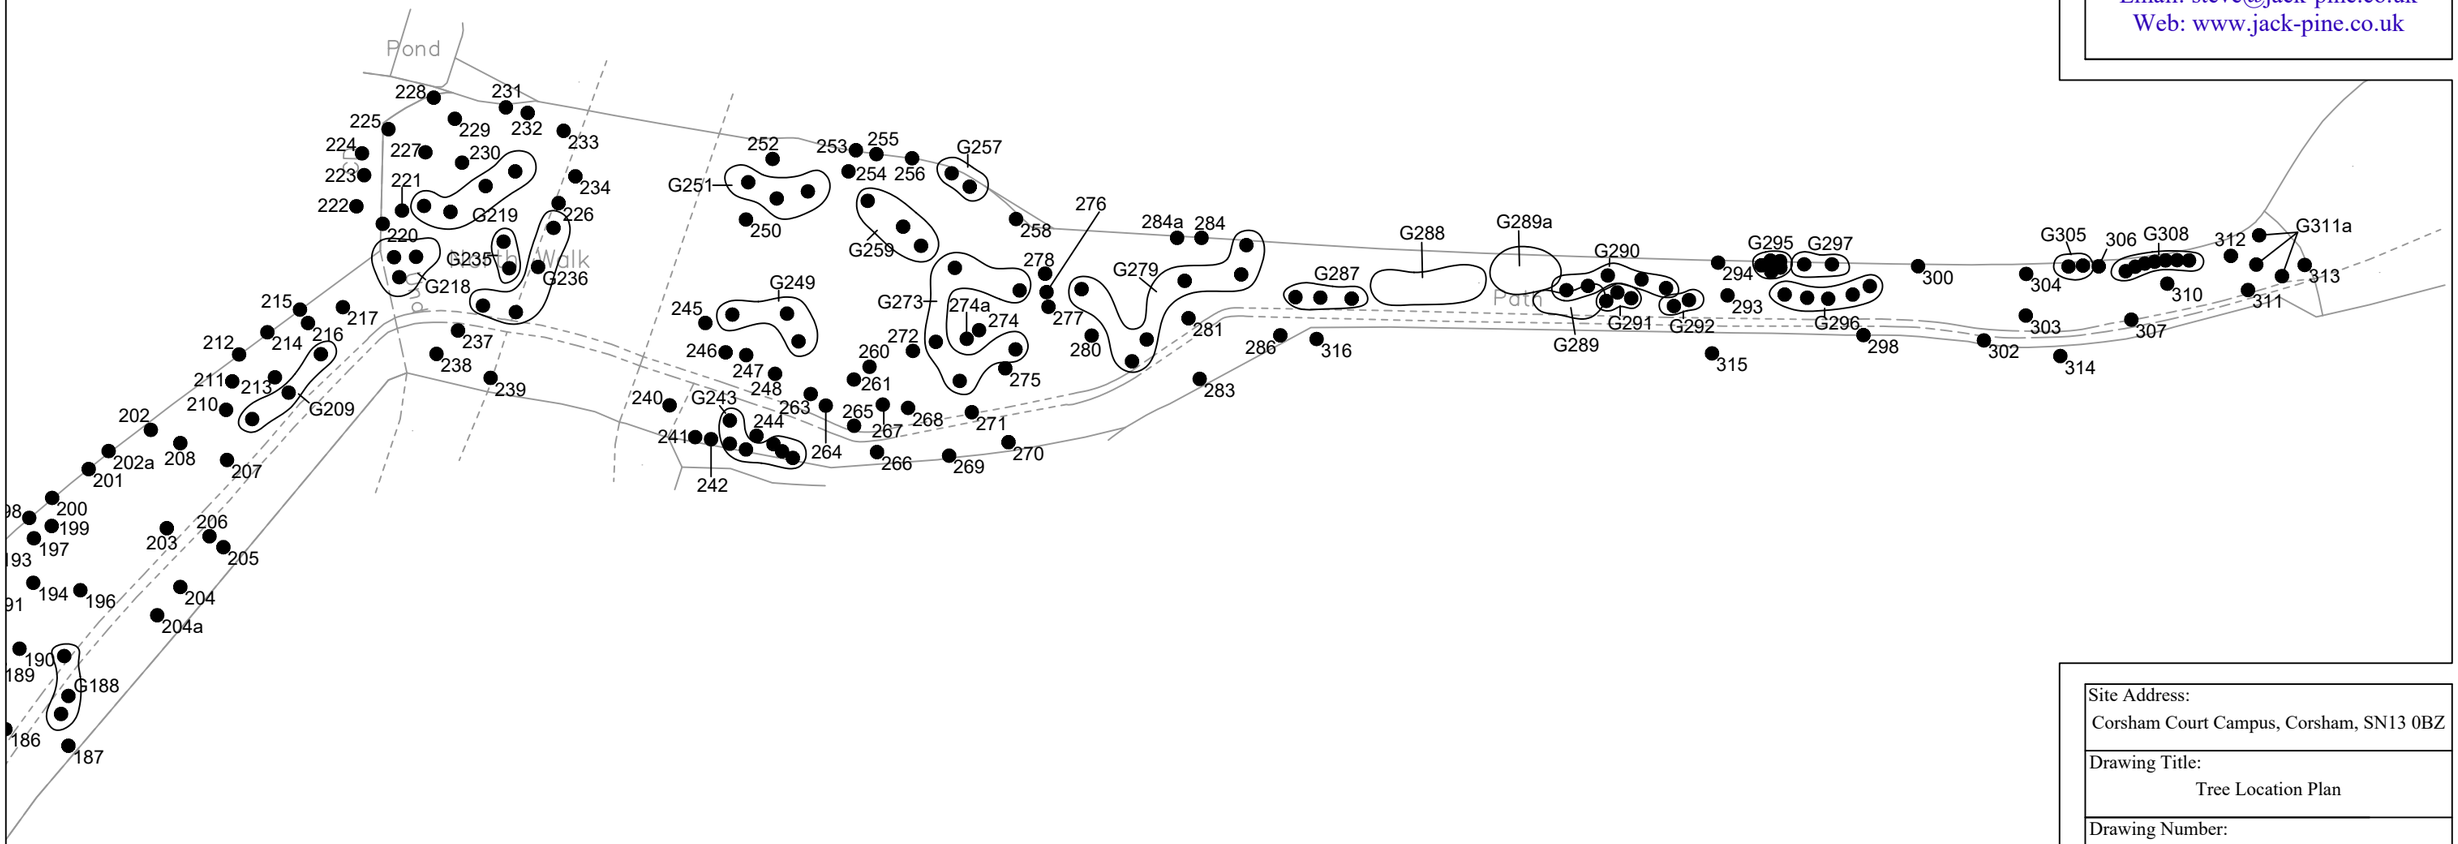

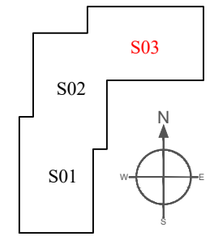

10m 20m 30m 40m 50m

Note: Tree positions are approximate

Site Address:	Corsham Court Campus, Corsham, SN13 0BZ
Drawing Title:	Tree Location Plan
Drawing Number:	21423-CC-TLP-Rev C-LI&AM
Client:	Bath Spa University
Agent:	-
Date:	June 2021
Scale:	1:1250 @ A3