


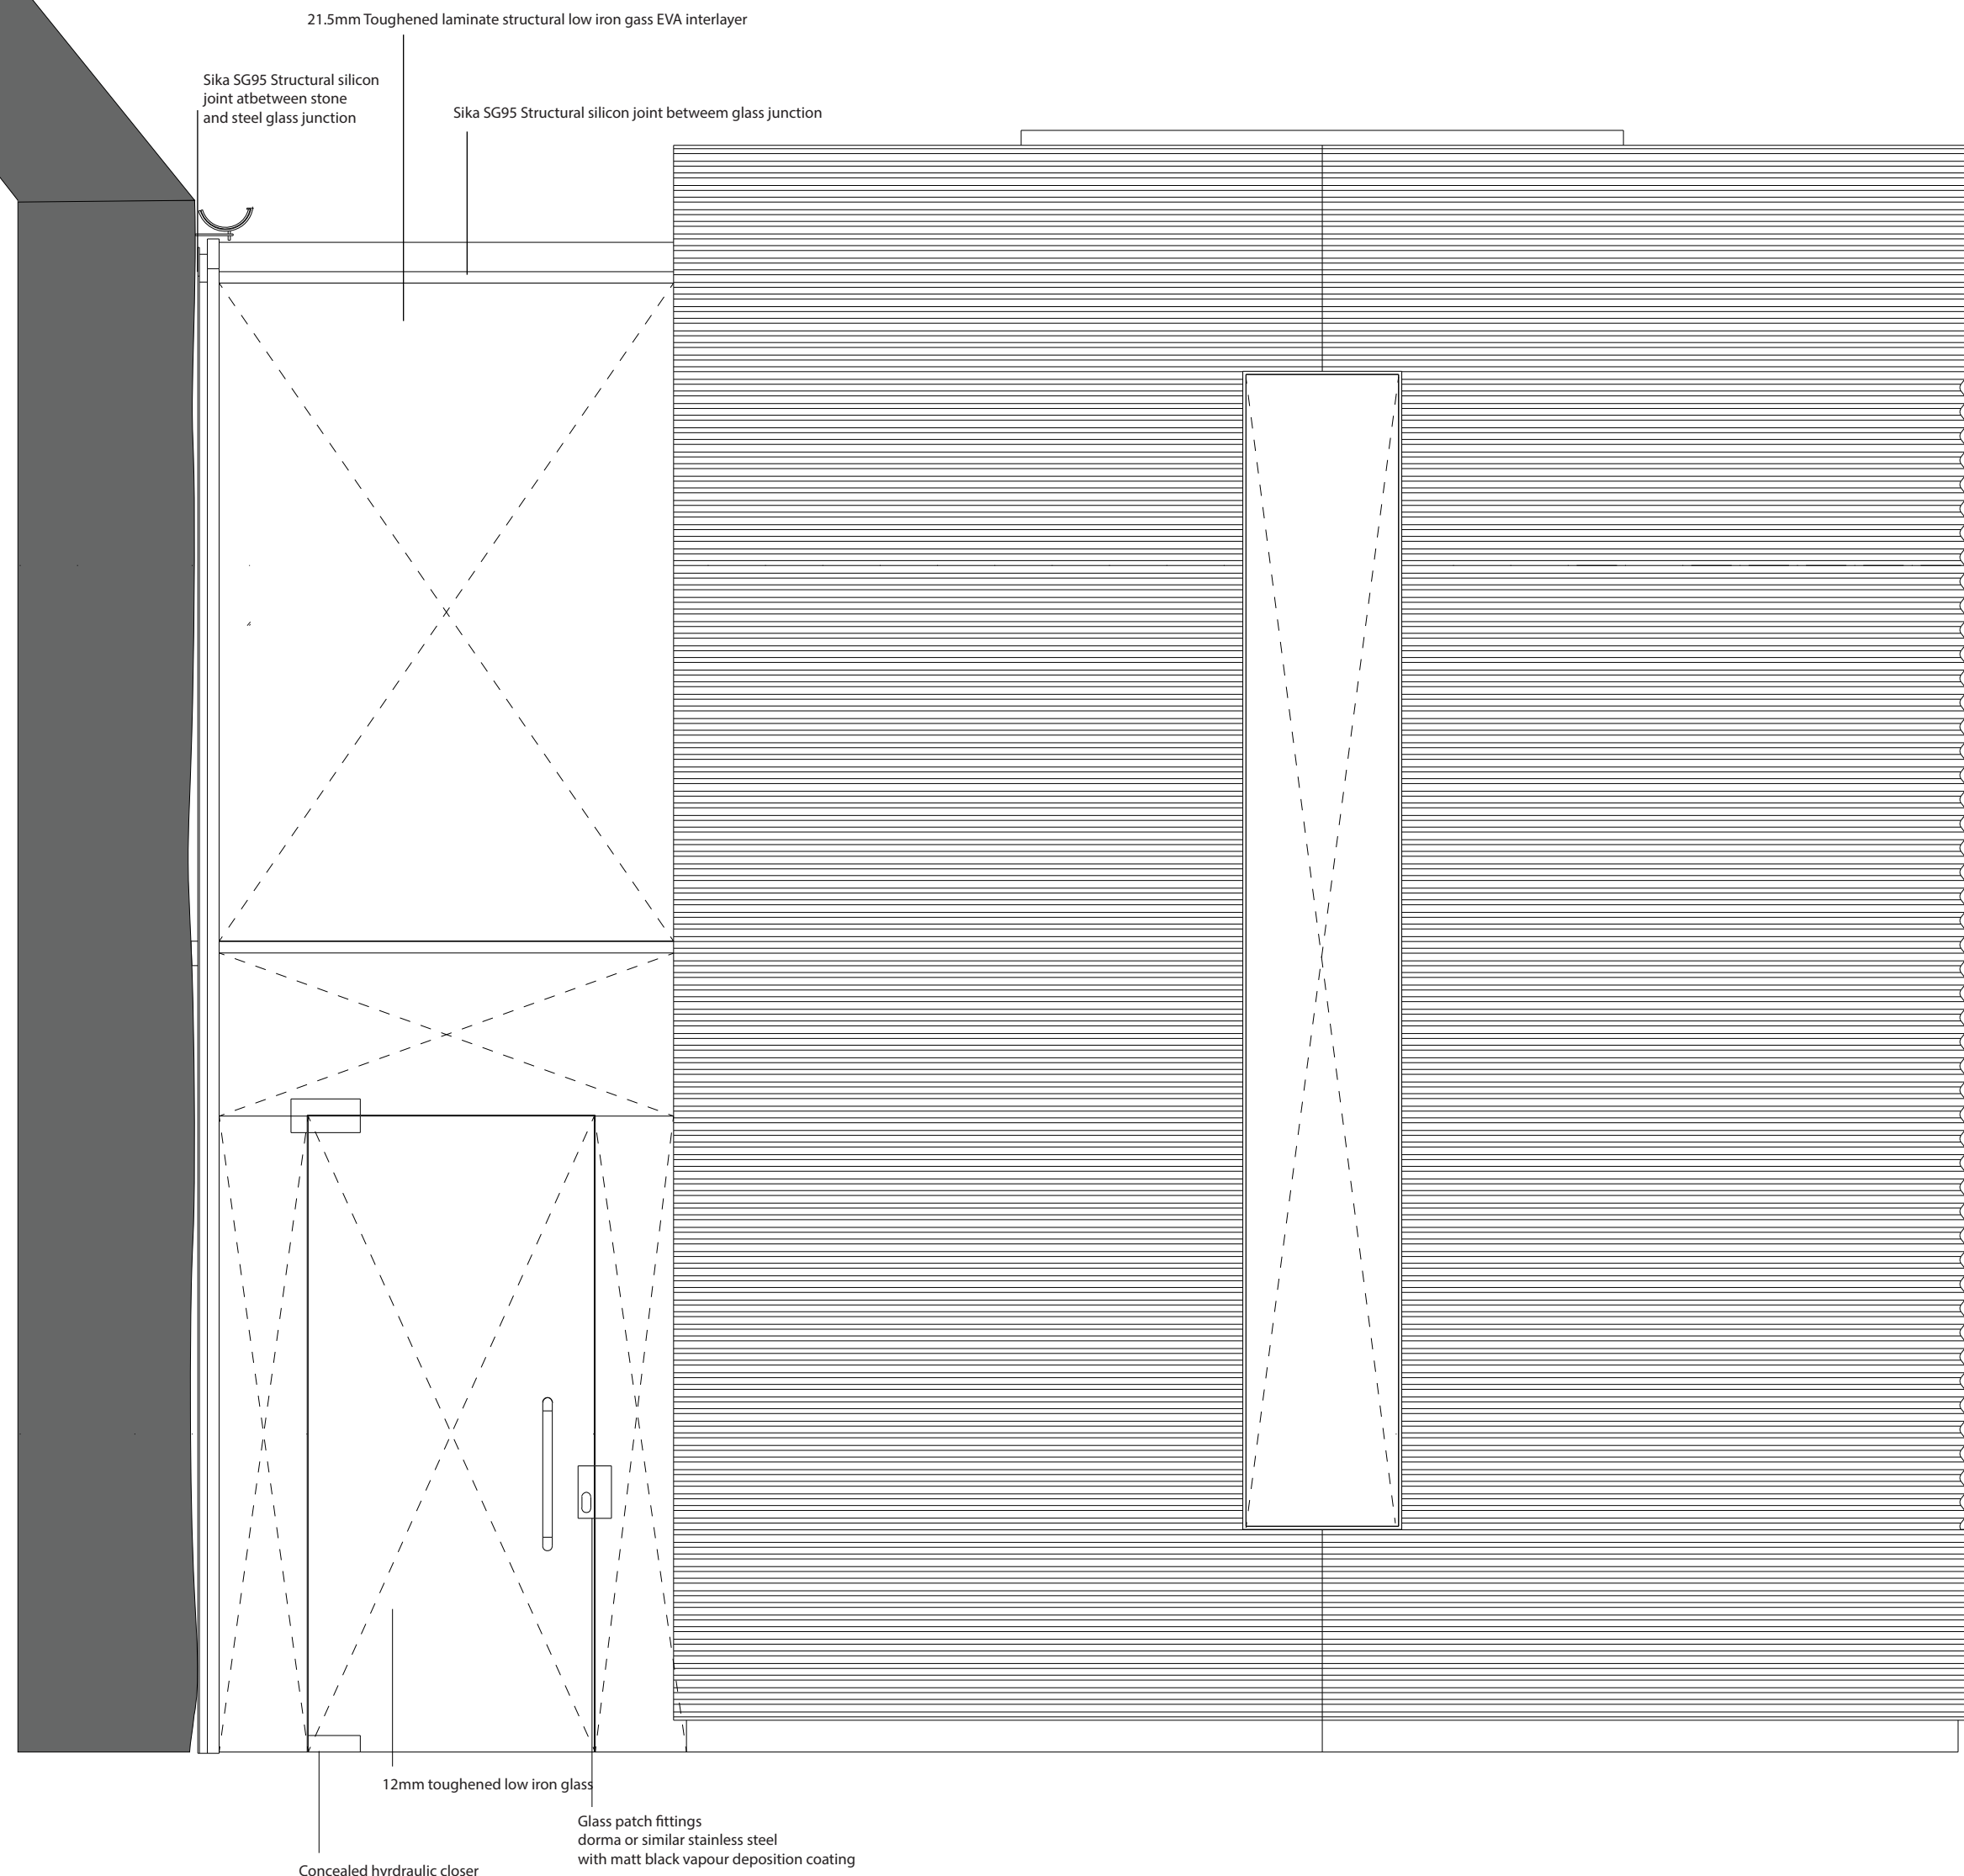


View of Glass Link
Scale 1:20

SCALE 1:5@A2



SCALE 1:20@A2

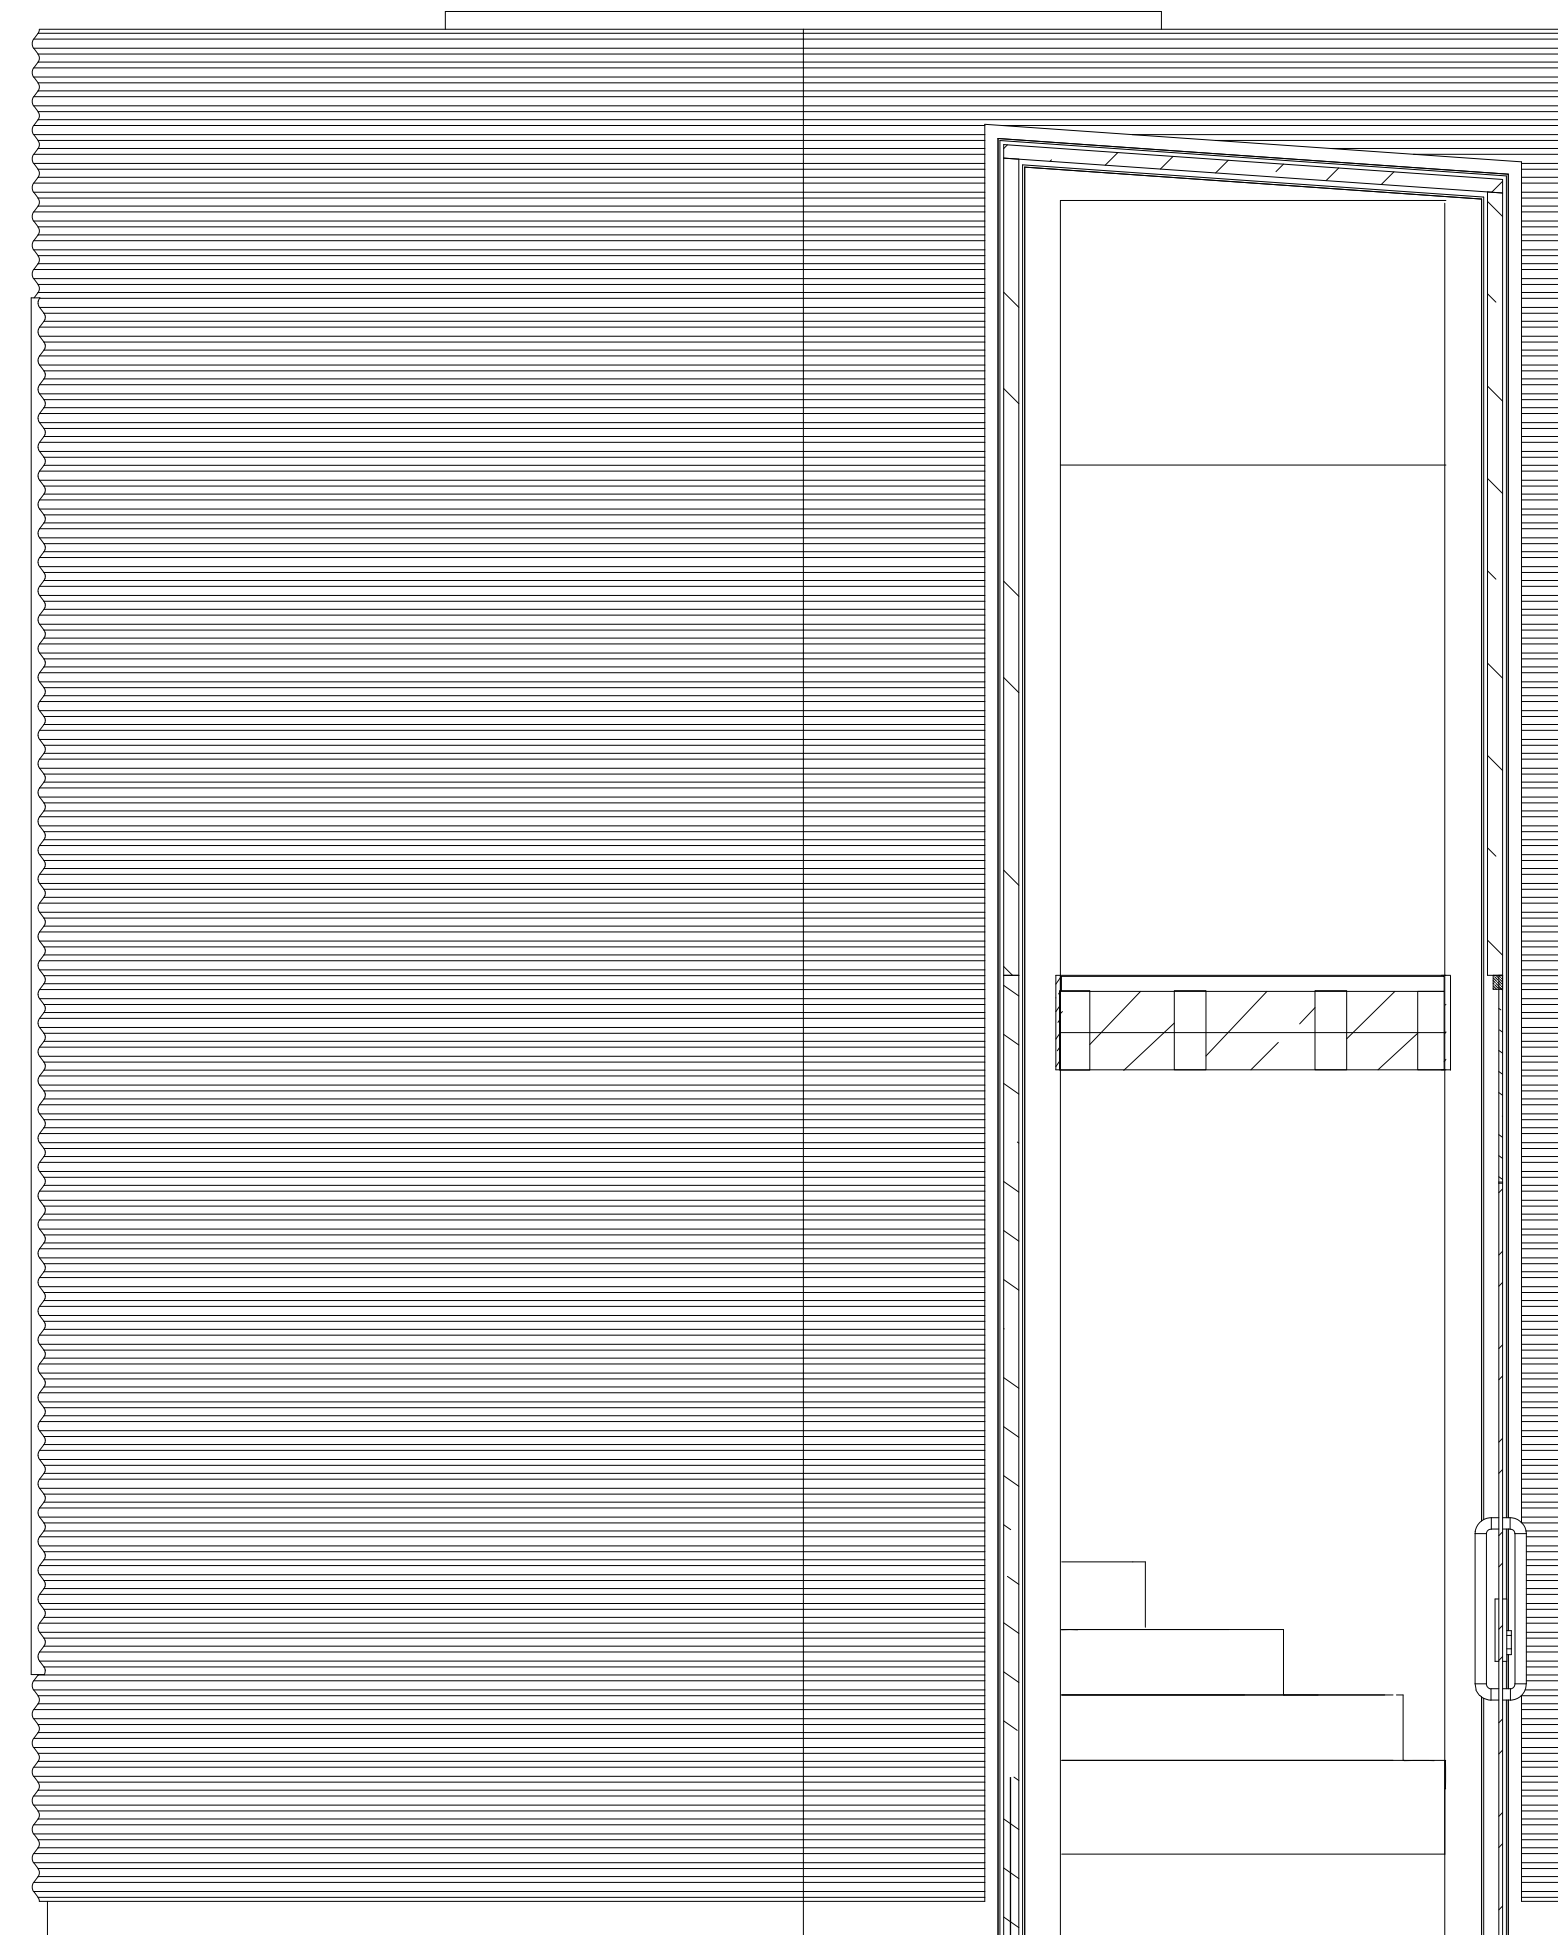

Section Through Glass link
Scale 1:20

Project	Date	Drawing
West Barn Farmhouse West Yatton, Wiltshire	Aug 26	Proposed Section Views
Scale 1:5 @ A2 1:20@ A2		Rev: 1 Ref: WBF-220