



SOUTH WEST ELEVATION


- PROPOSED PITCHED ROOF - CONCRETE TILES , COLOUR AND PROFILE TO MATCH EXISTING
- PROPOSED FLAT ROOF - EPDM FINISH
- PROPOSED WALLING - FACING BRICKWORK TO MATCH EXISTING
- PROPOSED WINDOWS AND DOORS - WHITE UPVC TO MATCH EXISTING

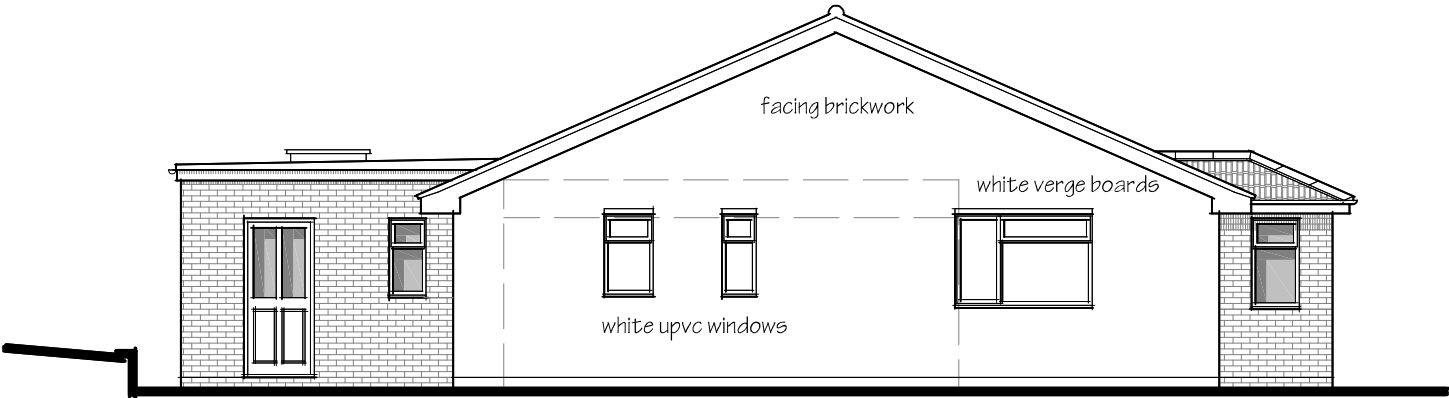


NORTH WEST ELEVATION

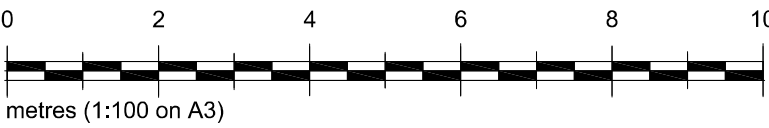


NORTH EAST ELEVATION

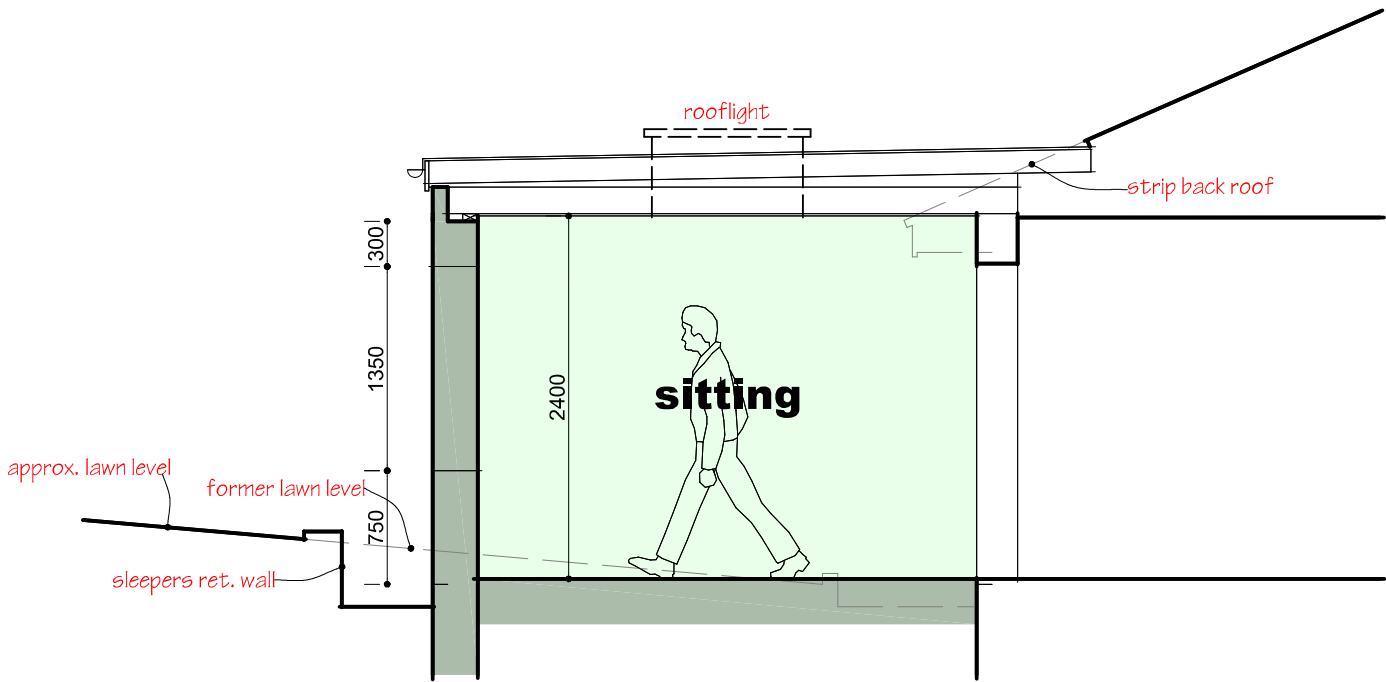

SECTION

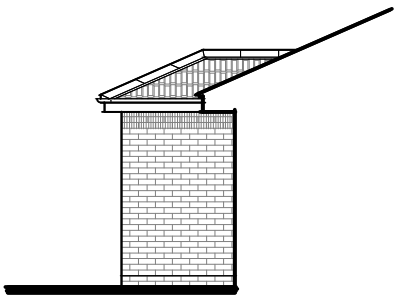

SOUTH EAST

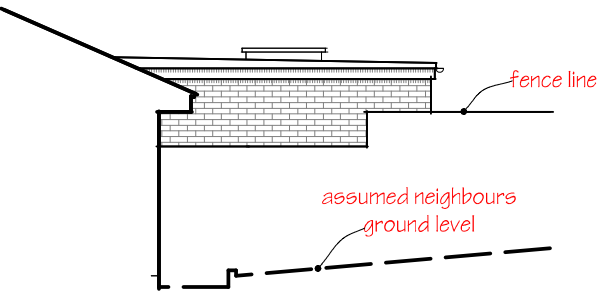

This drawing is copyright of Kevin Smith Architectural Services . It may not be copied , reproduced or altered in any way without written authority.
All dimensions to be checked on site and any discrepancies reported to the Kevin Smith immediately.

K E V I N S M I T H A r c h i t e c t u r a l S e r v i c e s
7 Ludlow Close , Frome , Somerset . BA11 2ES TEL. 07946 678348 WEB. www.kevinpsmith.co.uk

Client **MR AND MRS AXFORD**

Job **63 WYLYE ROAD , WARMINSTER , WILTSHIRE**

Title **PROPOSAL DETAILS 2**

Scales **1:50 1:100** Date **AUG 2026** Ref No **2695 / 05**