

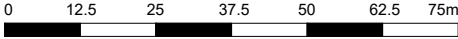


NOTES:
This drawing is copyright of the Architectural Designer and must not be used without their permission. All dimensions to be checked on site. Discrepancies and omissions to be reported immediately to the Architectural Designer.

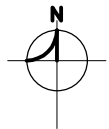

Scale 1:625 @ A1 - 1:1250 @ A3

DRAWING LEGEND	
	0.012 Hectares
	Other land owned by applicant.

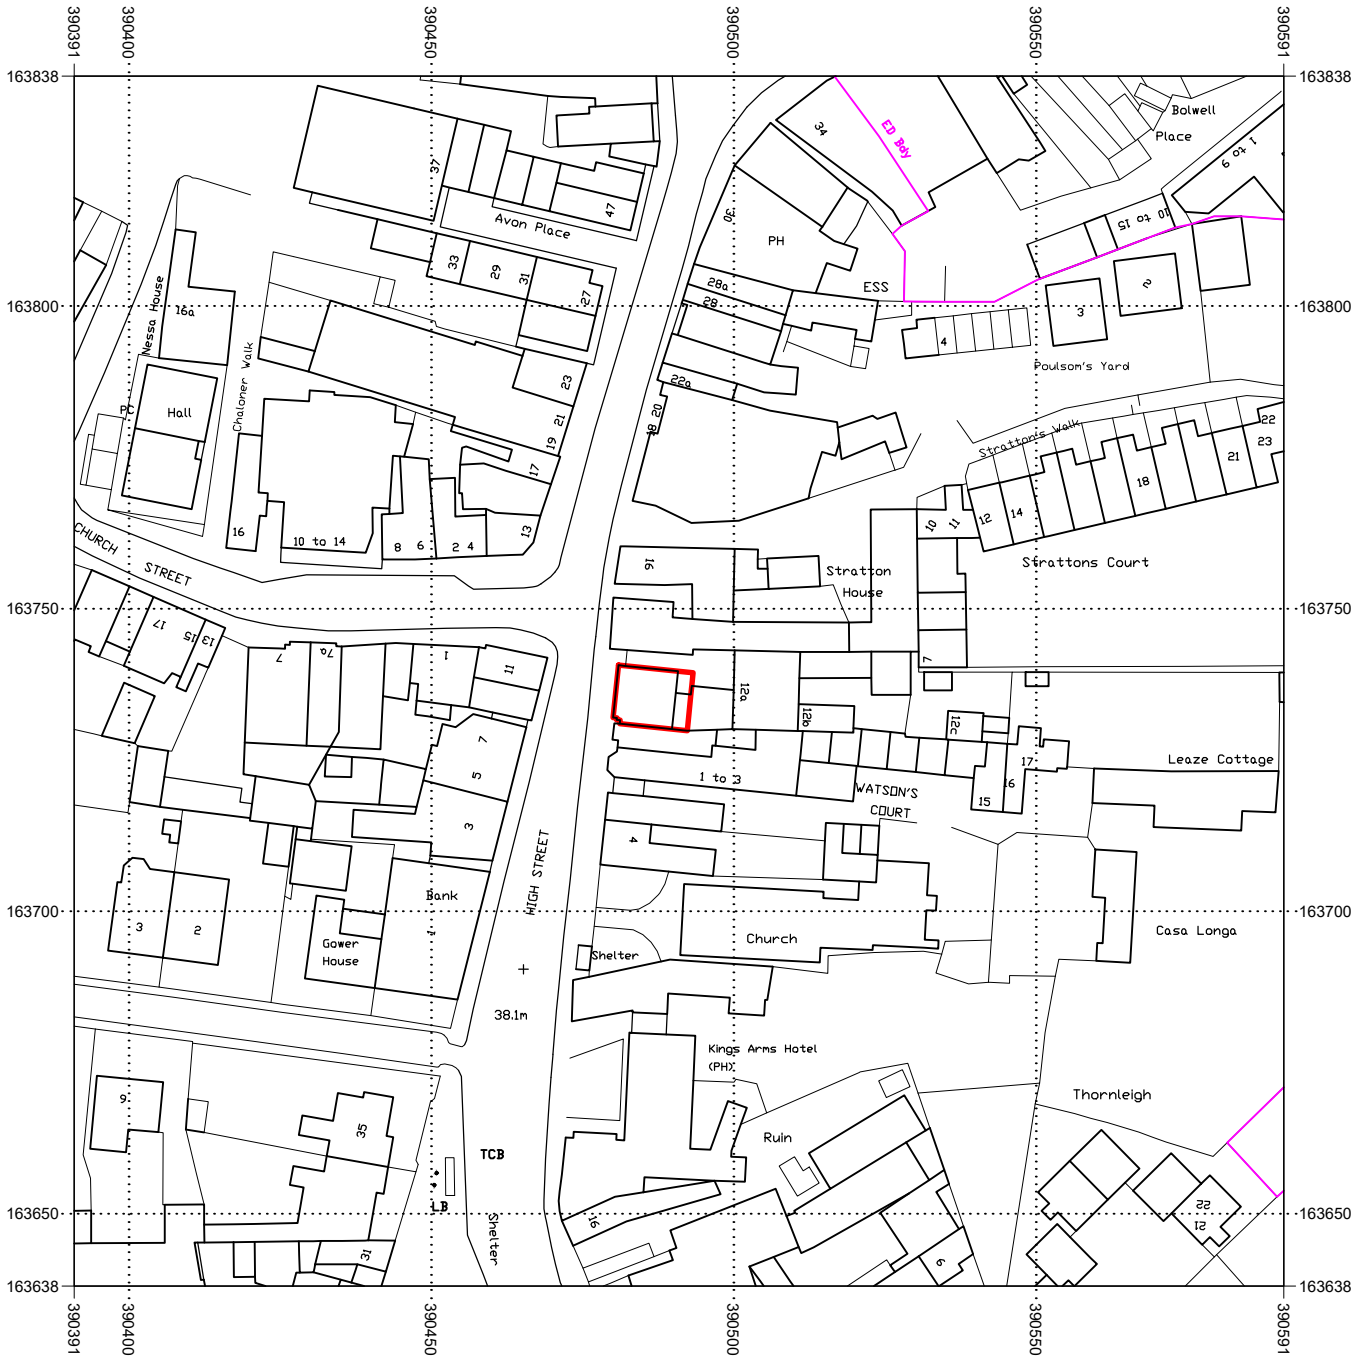

Serial number: 337013
©Crown copyright and database right 2026
Ordnance Survey licence AC0000848283
Reproduction in whole or in part is prohibited
without the prior permission of Ordnance Survey.

Location Plan

1:625 A1 (1:1250 @ A3)

-	-	-
Rev	Revision	Date



Macey's Architectural Design & Development Ltd
15 Craybourne Road, Melksham, Wiltshire, SN12 7DH
Email: benmacey@maddltd.co.uk Tel: 07867417112

Title: Location Plan

Project: 12 High Street, Melksham,
Wiltshire, SN12 6JU

Client: Mr Chris Stevens
Drawing Scale: 1:625 A1 (1:1250 @ A3)
Drawing Date: July 2026

Drawing Number: 26/1134/LOC1