



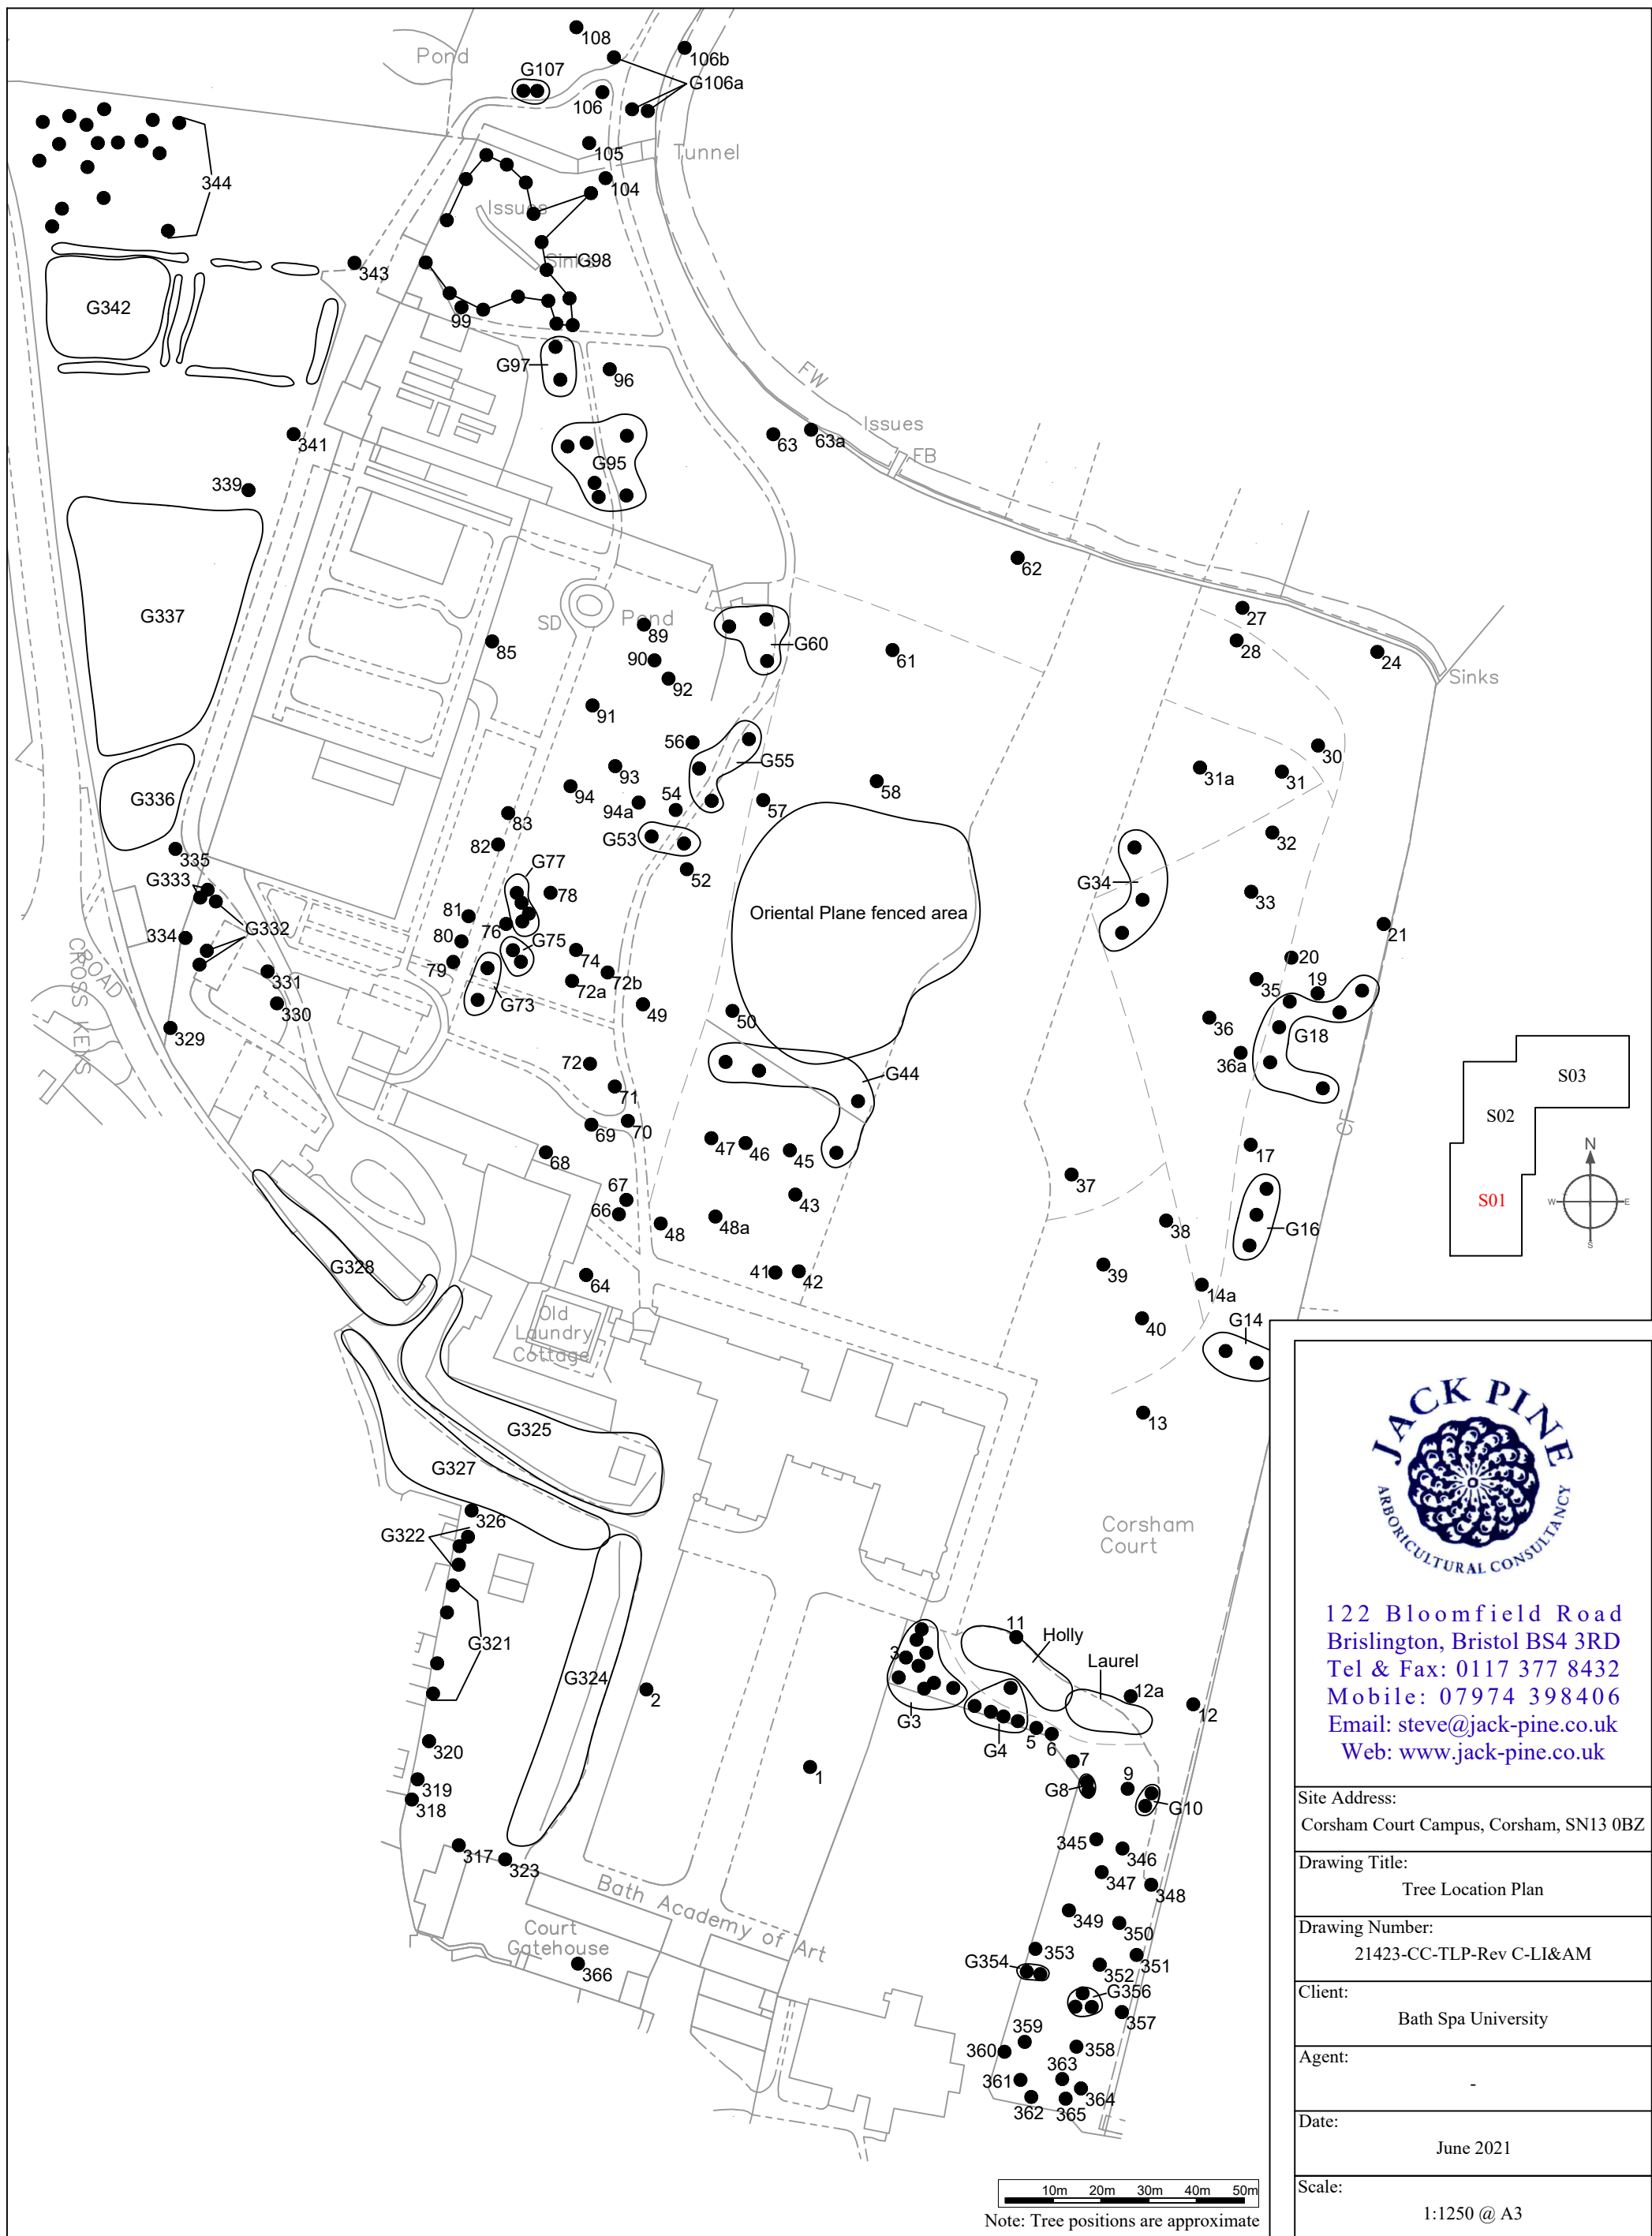





122 Bloomfield Road
Brislington, Bristol BS4 3RD
Tel & Fax: 0117 377 8432
Mobile: 07974 398406
Email: steve@jack-pine.co.uk
Web: www.jack-pine.co.uk

Site Address:	Corsham Court Campus, Corsham, SN13 0BZ
Drawing Title:	Tree Location Plan
Drawing Number:	21423-CC-TLP-Rev C-LI&AM
Client:	Bath Spa University
Agent:	-
Date:	June 2021
Scale:	1:1250 @ A3

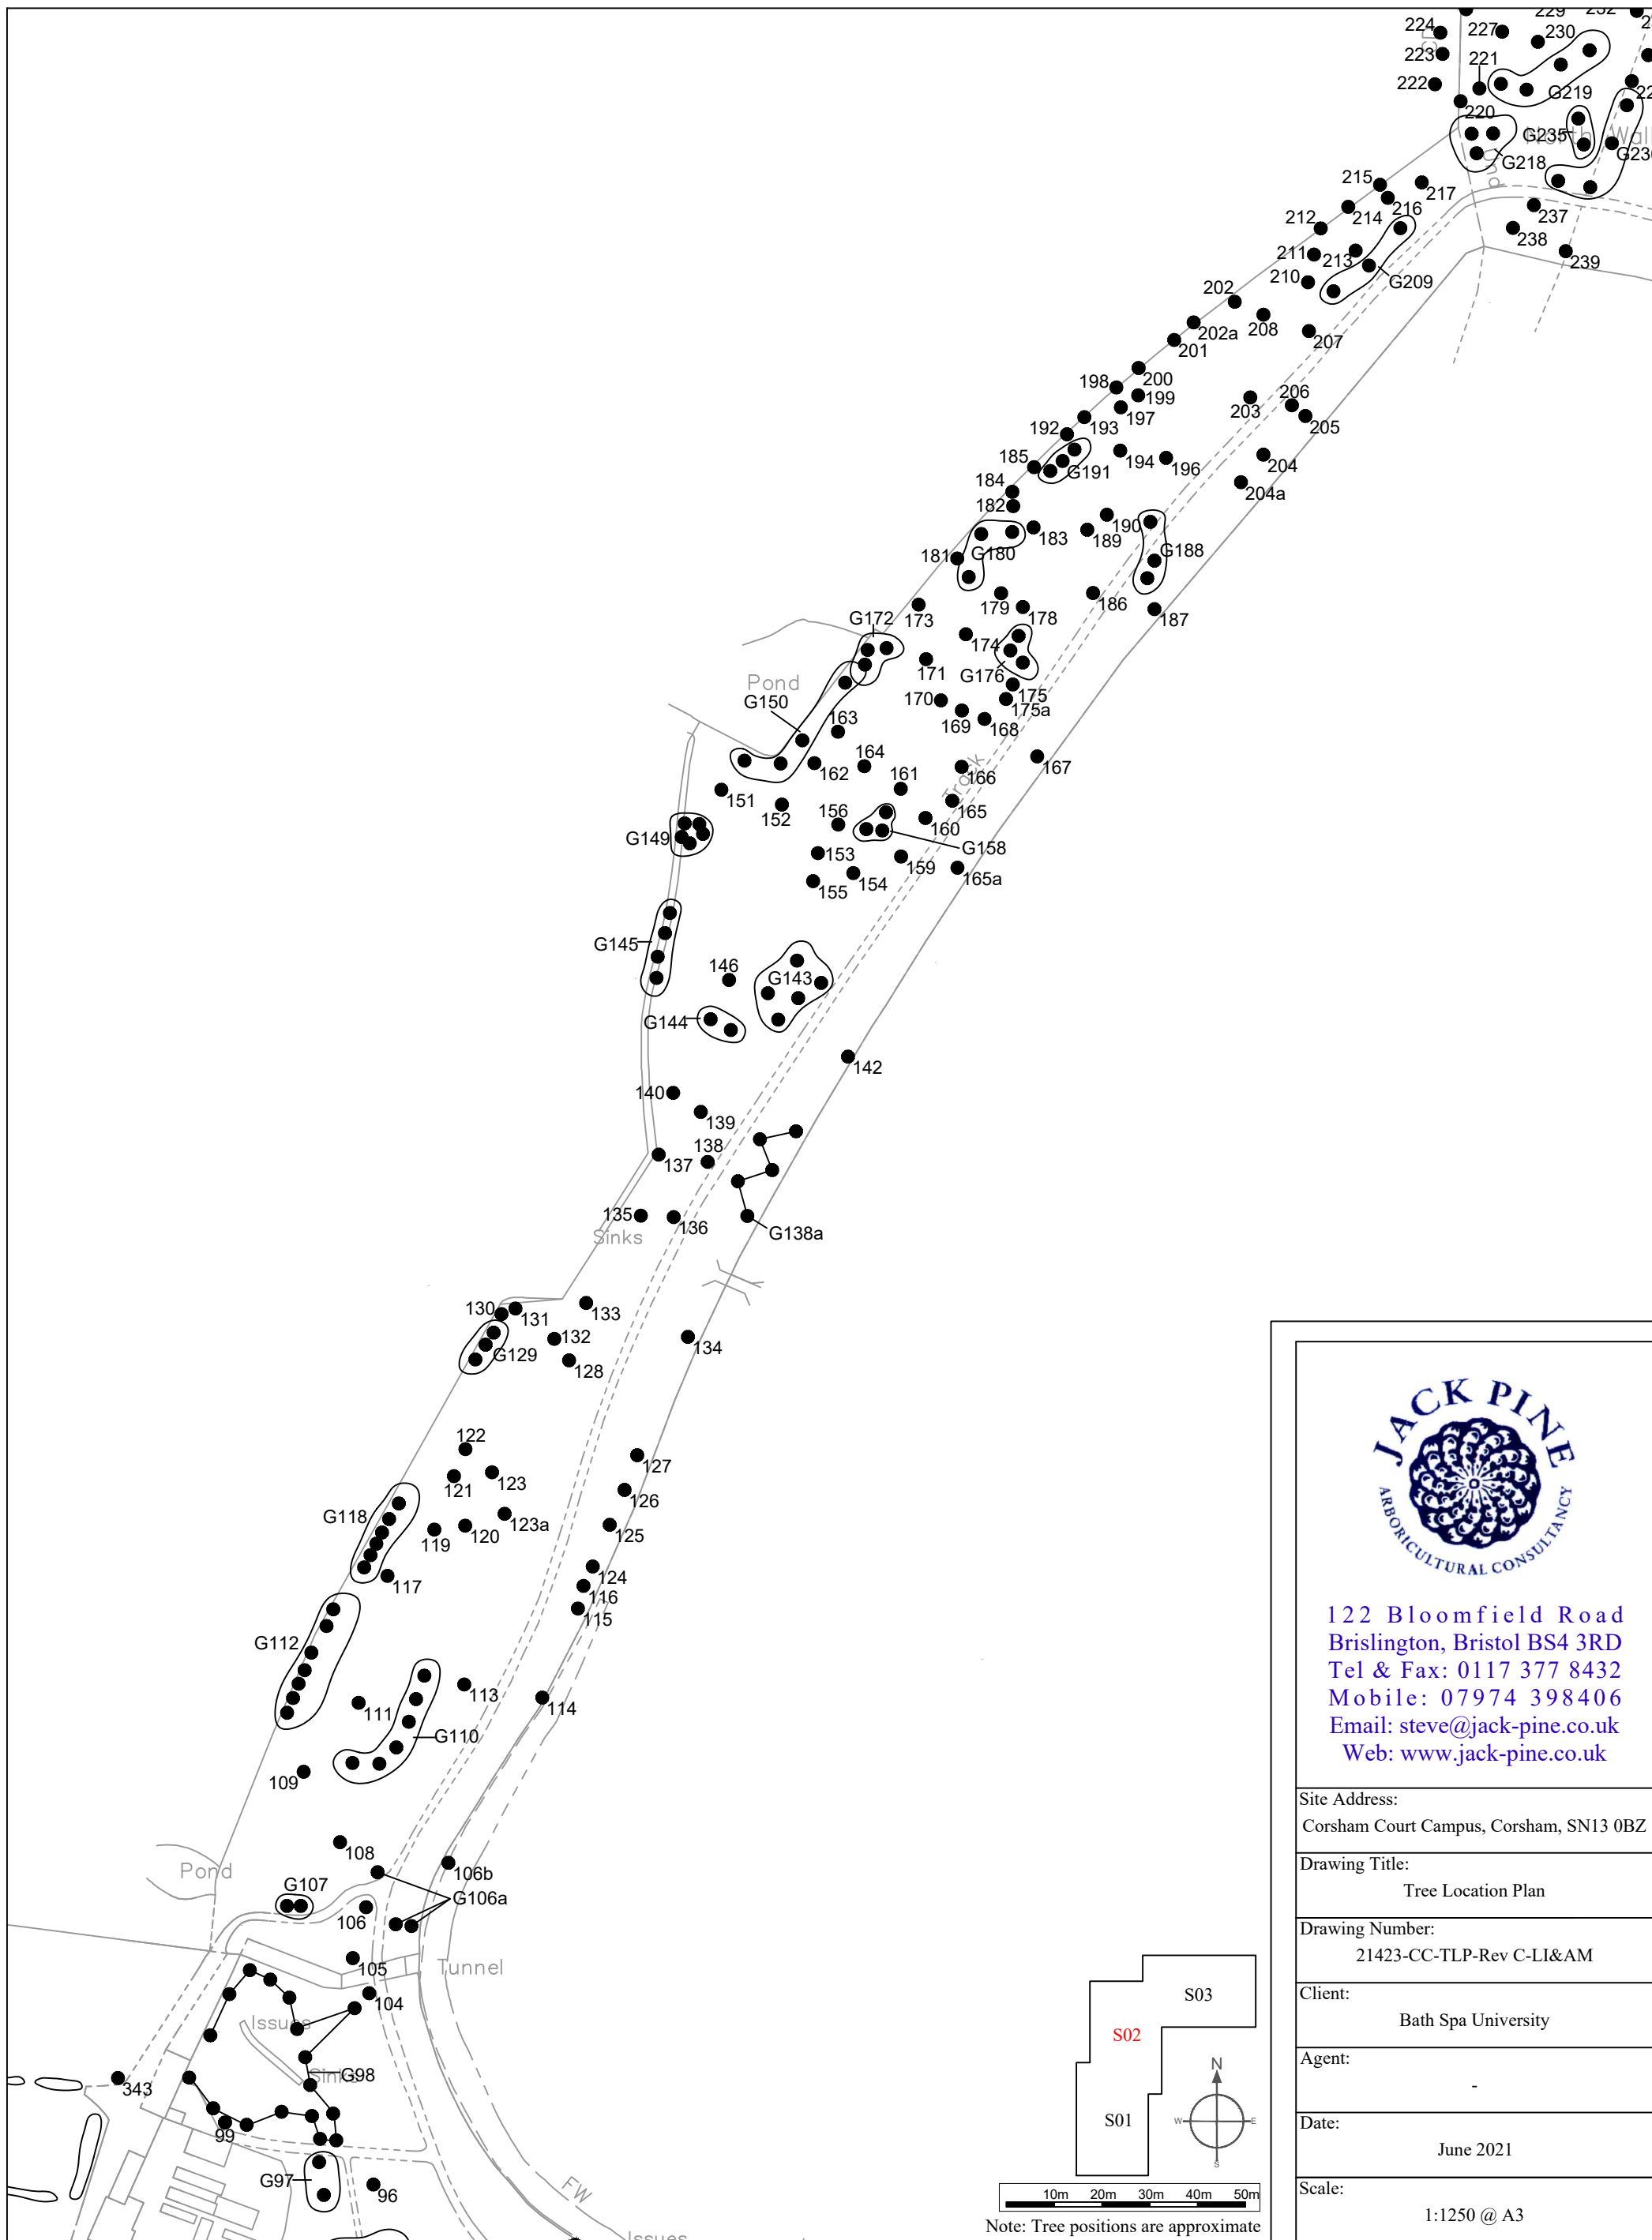

122 Bloomfield Road
Brislington, Bristol BS4 3RD
Tel & Fax: 0117 377 8432
Mobile: 07974 398406
Email: steve@jack-pine.co.uk
Web: www.jack-pine.co.uk

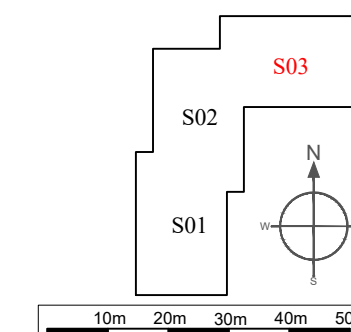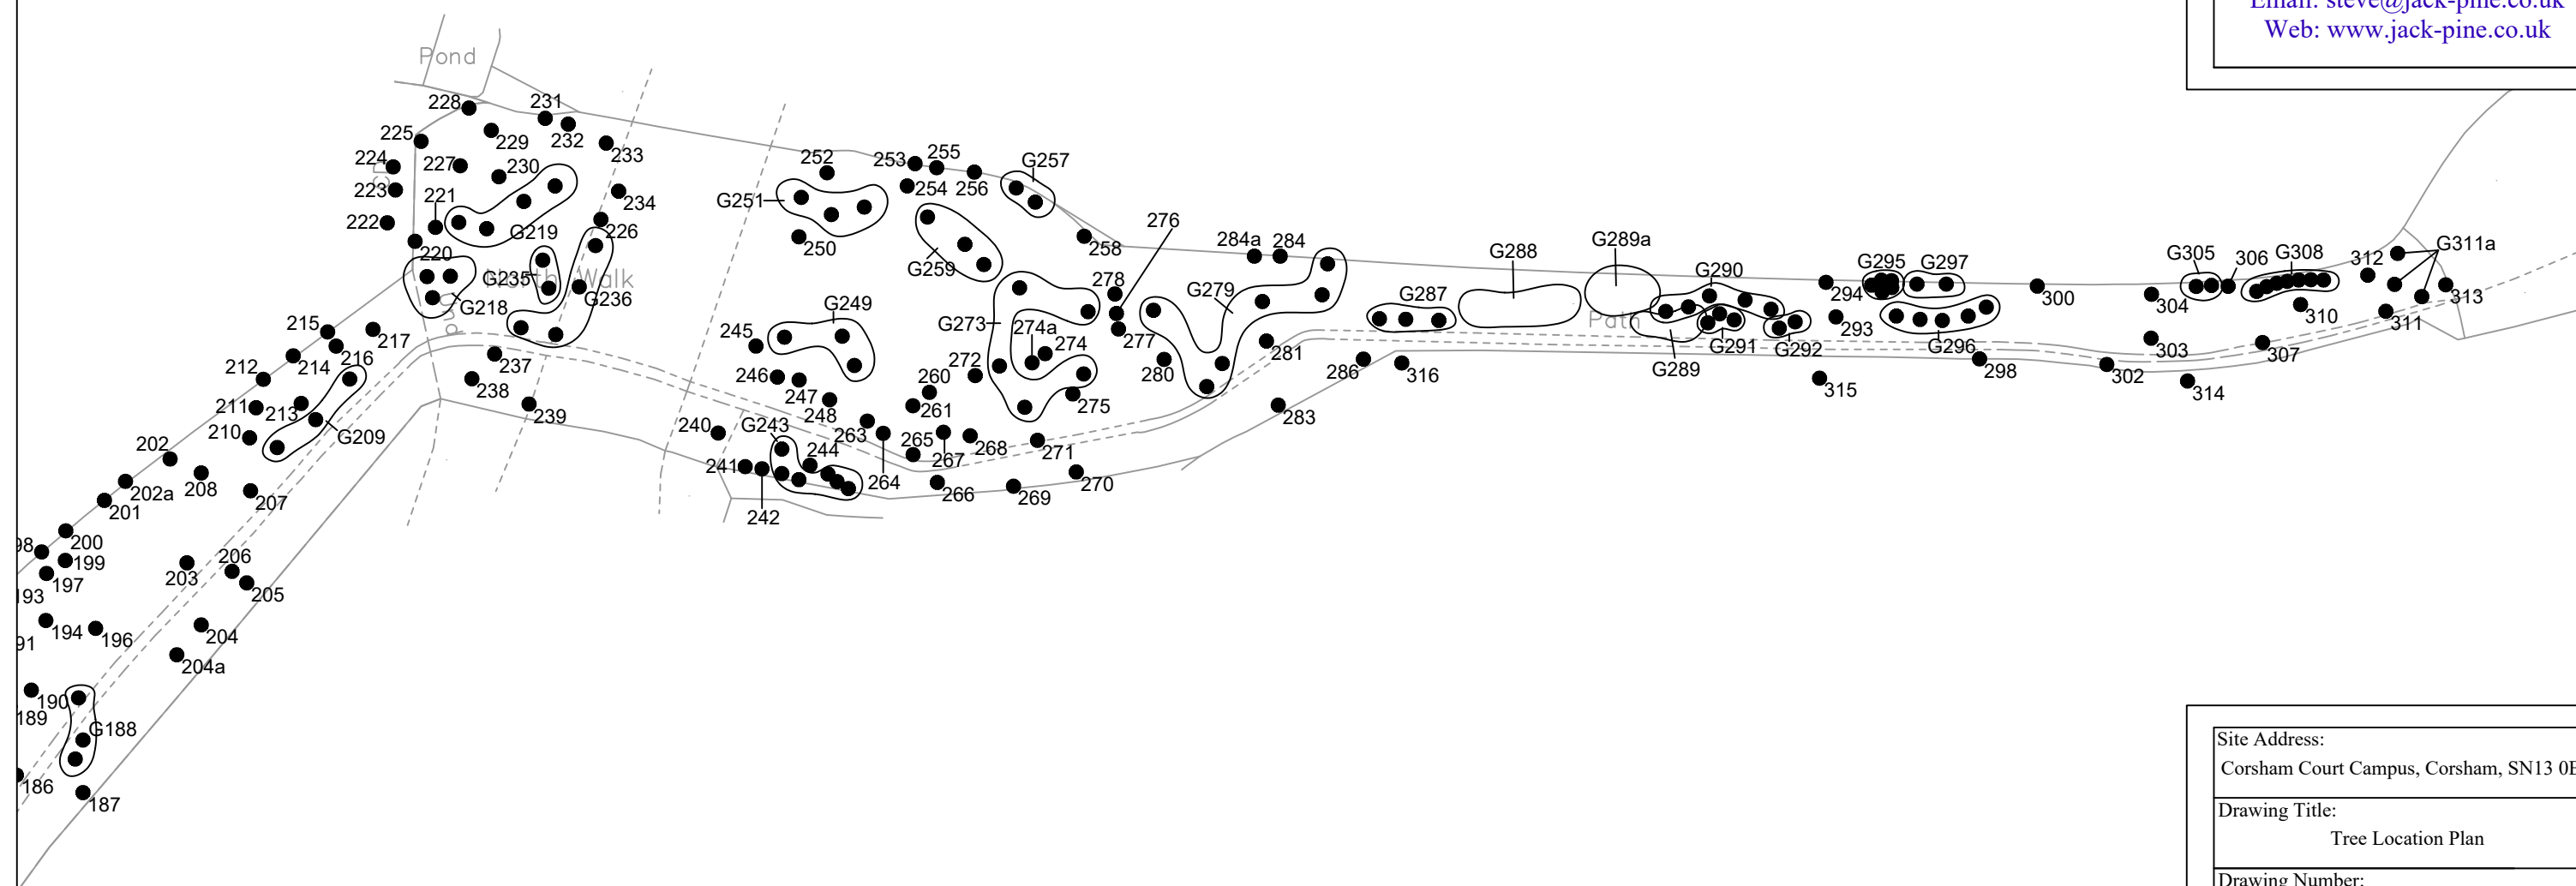

Note: Tree positions are approximate

Site Address:
Corsham Court Campus, Corsham, SN13 0BZ
Drawing Title:
Tree Location Plan
Drawing Number:
21423-CC-TLP-Rev C-LI&AM
Client:
Bath Spa University
Agent:
-
Date:
June 2021
Scale:
1:1250 @ A3