


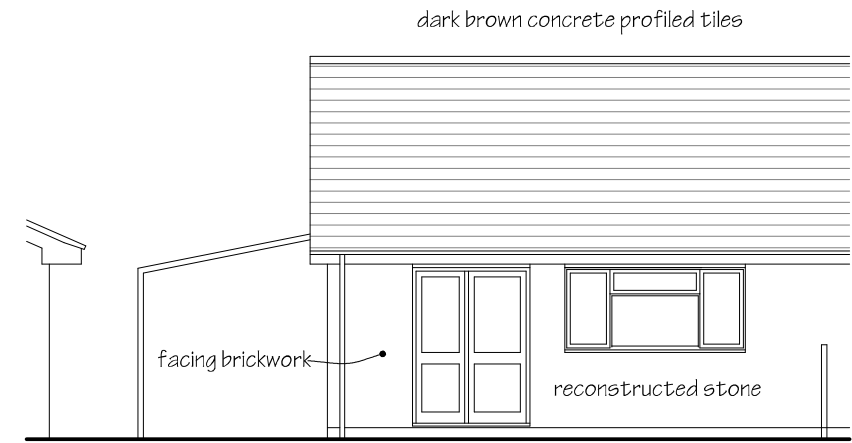
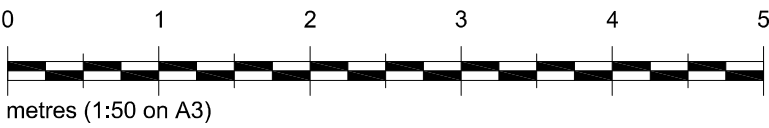


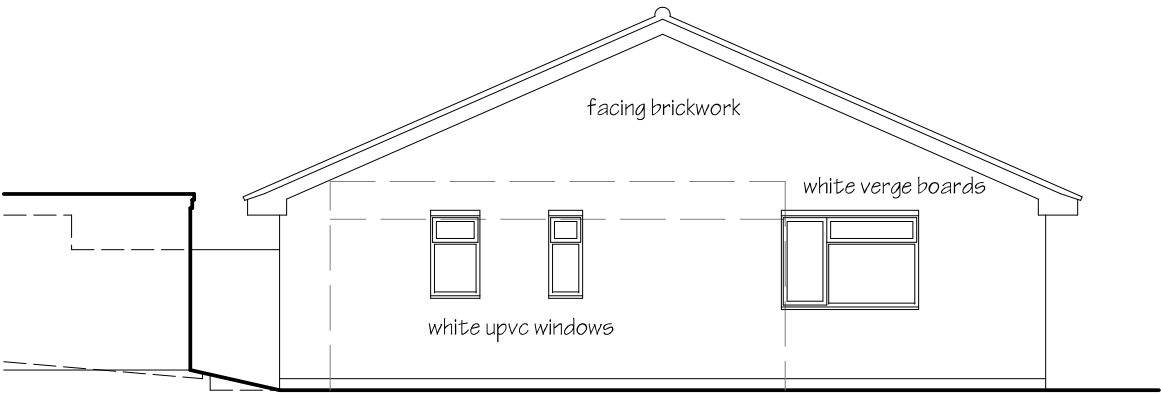


SOUTH WEST ELEVATION

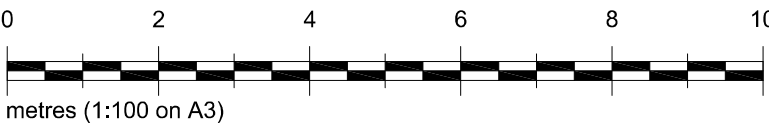

NORTH WEST ELEVATION

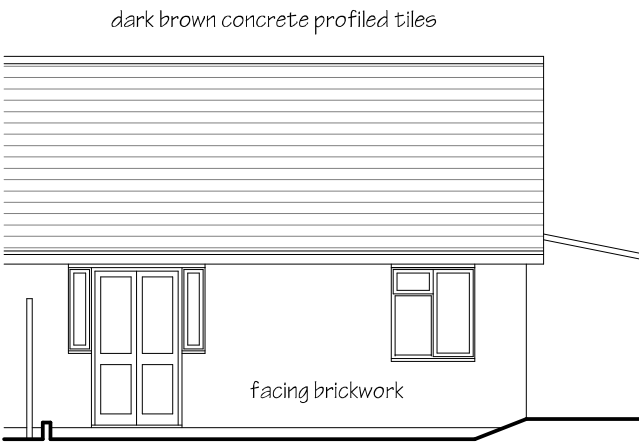

NORTH EAST ELEVATION

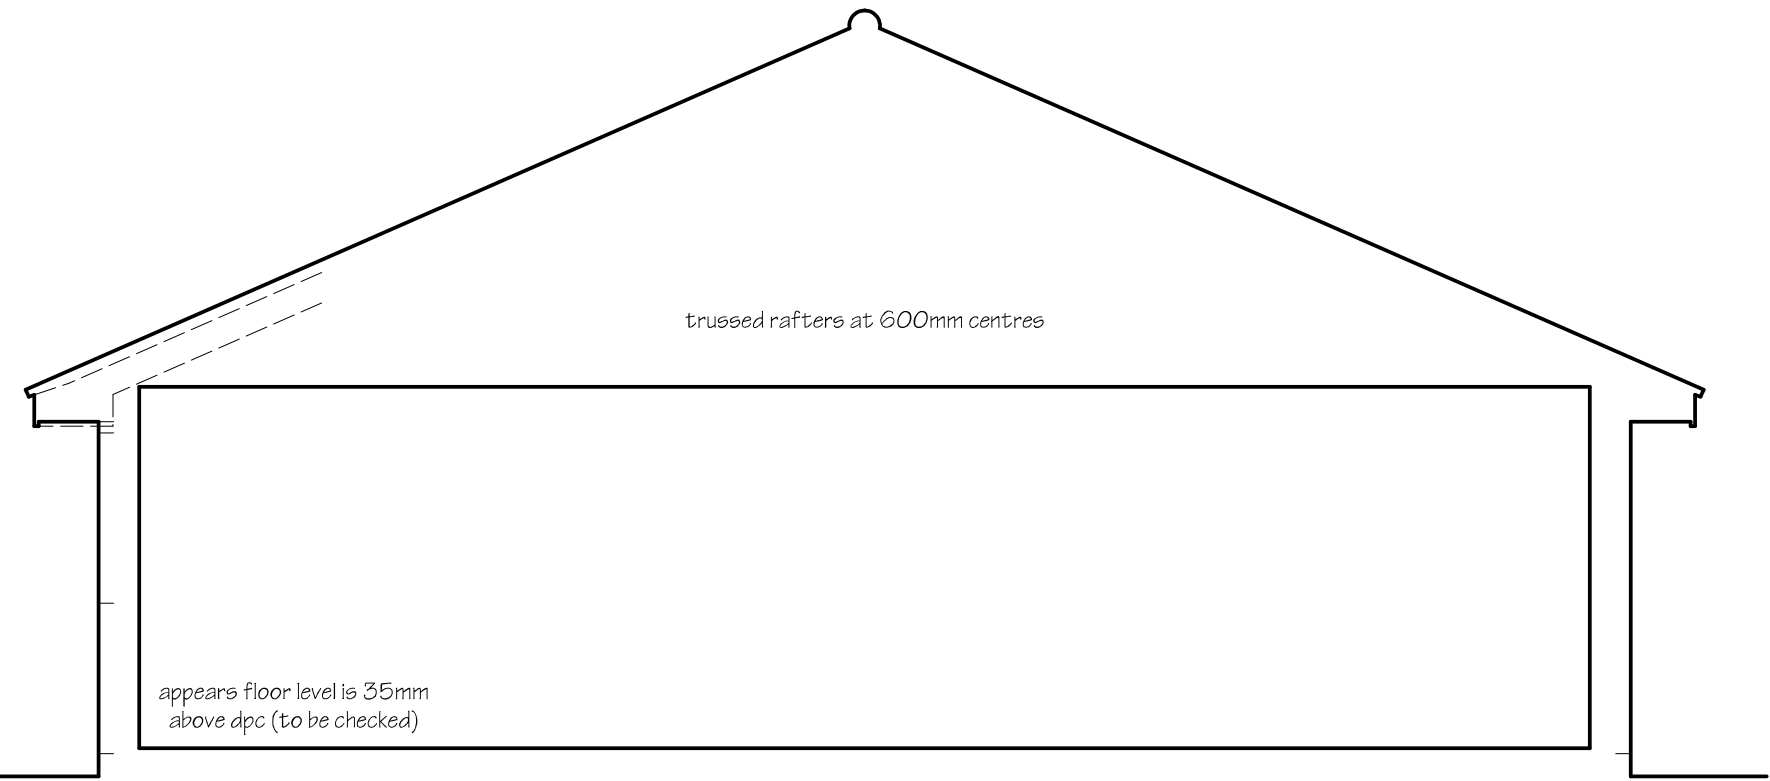

SECTION



ROOF PLAN

This drawing is copyright of Kevin Smith Architectural Services . It may not be copied , reproduced or altered in any way without written authority.

All dimensions to be checked on site and any discrepancies reported to the Kevin Smith immediately.

KEVIN SMITH Architectural Services
7 Ludlow Close , Frome , Somerset . BA11 2ES TEL. 07946 678348 WEB. www.kevinpsmith.co.uk

Client	MR AND MRS AXFORD		
Job	63 WYLYE ROAD , WARMINSTER , WILTSHIRE		
Title	SURVEY DETAILS 3		
Scales	1:50	Date	AUG 2026
		Ref No	2695 / 03