

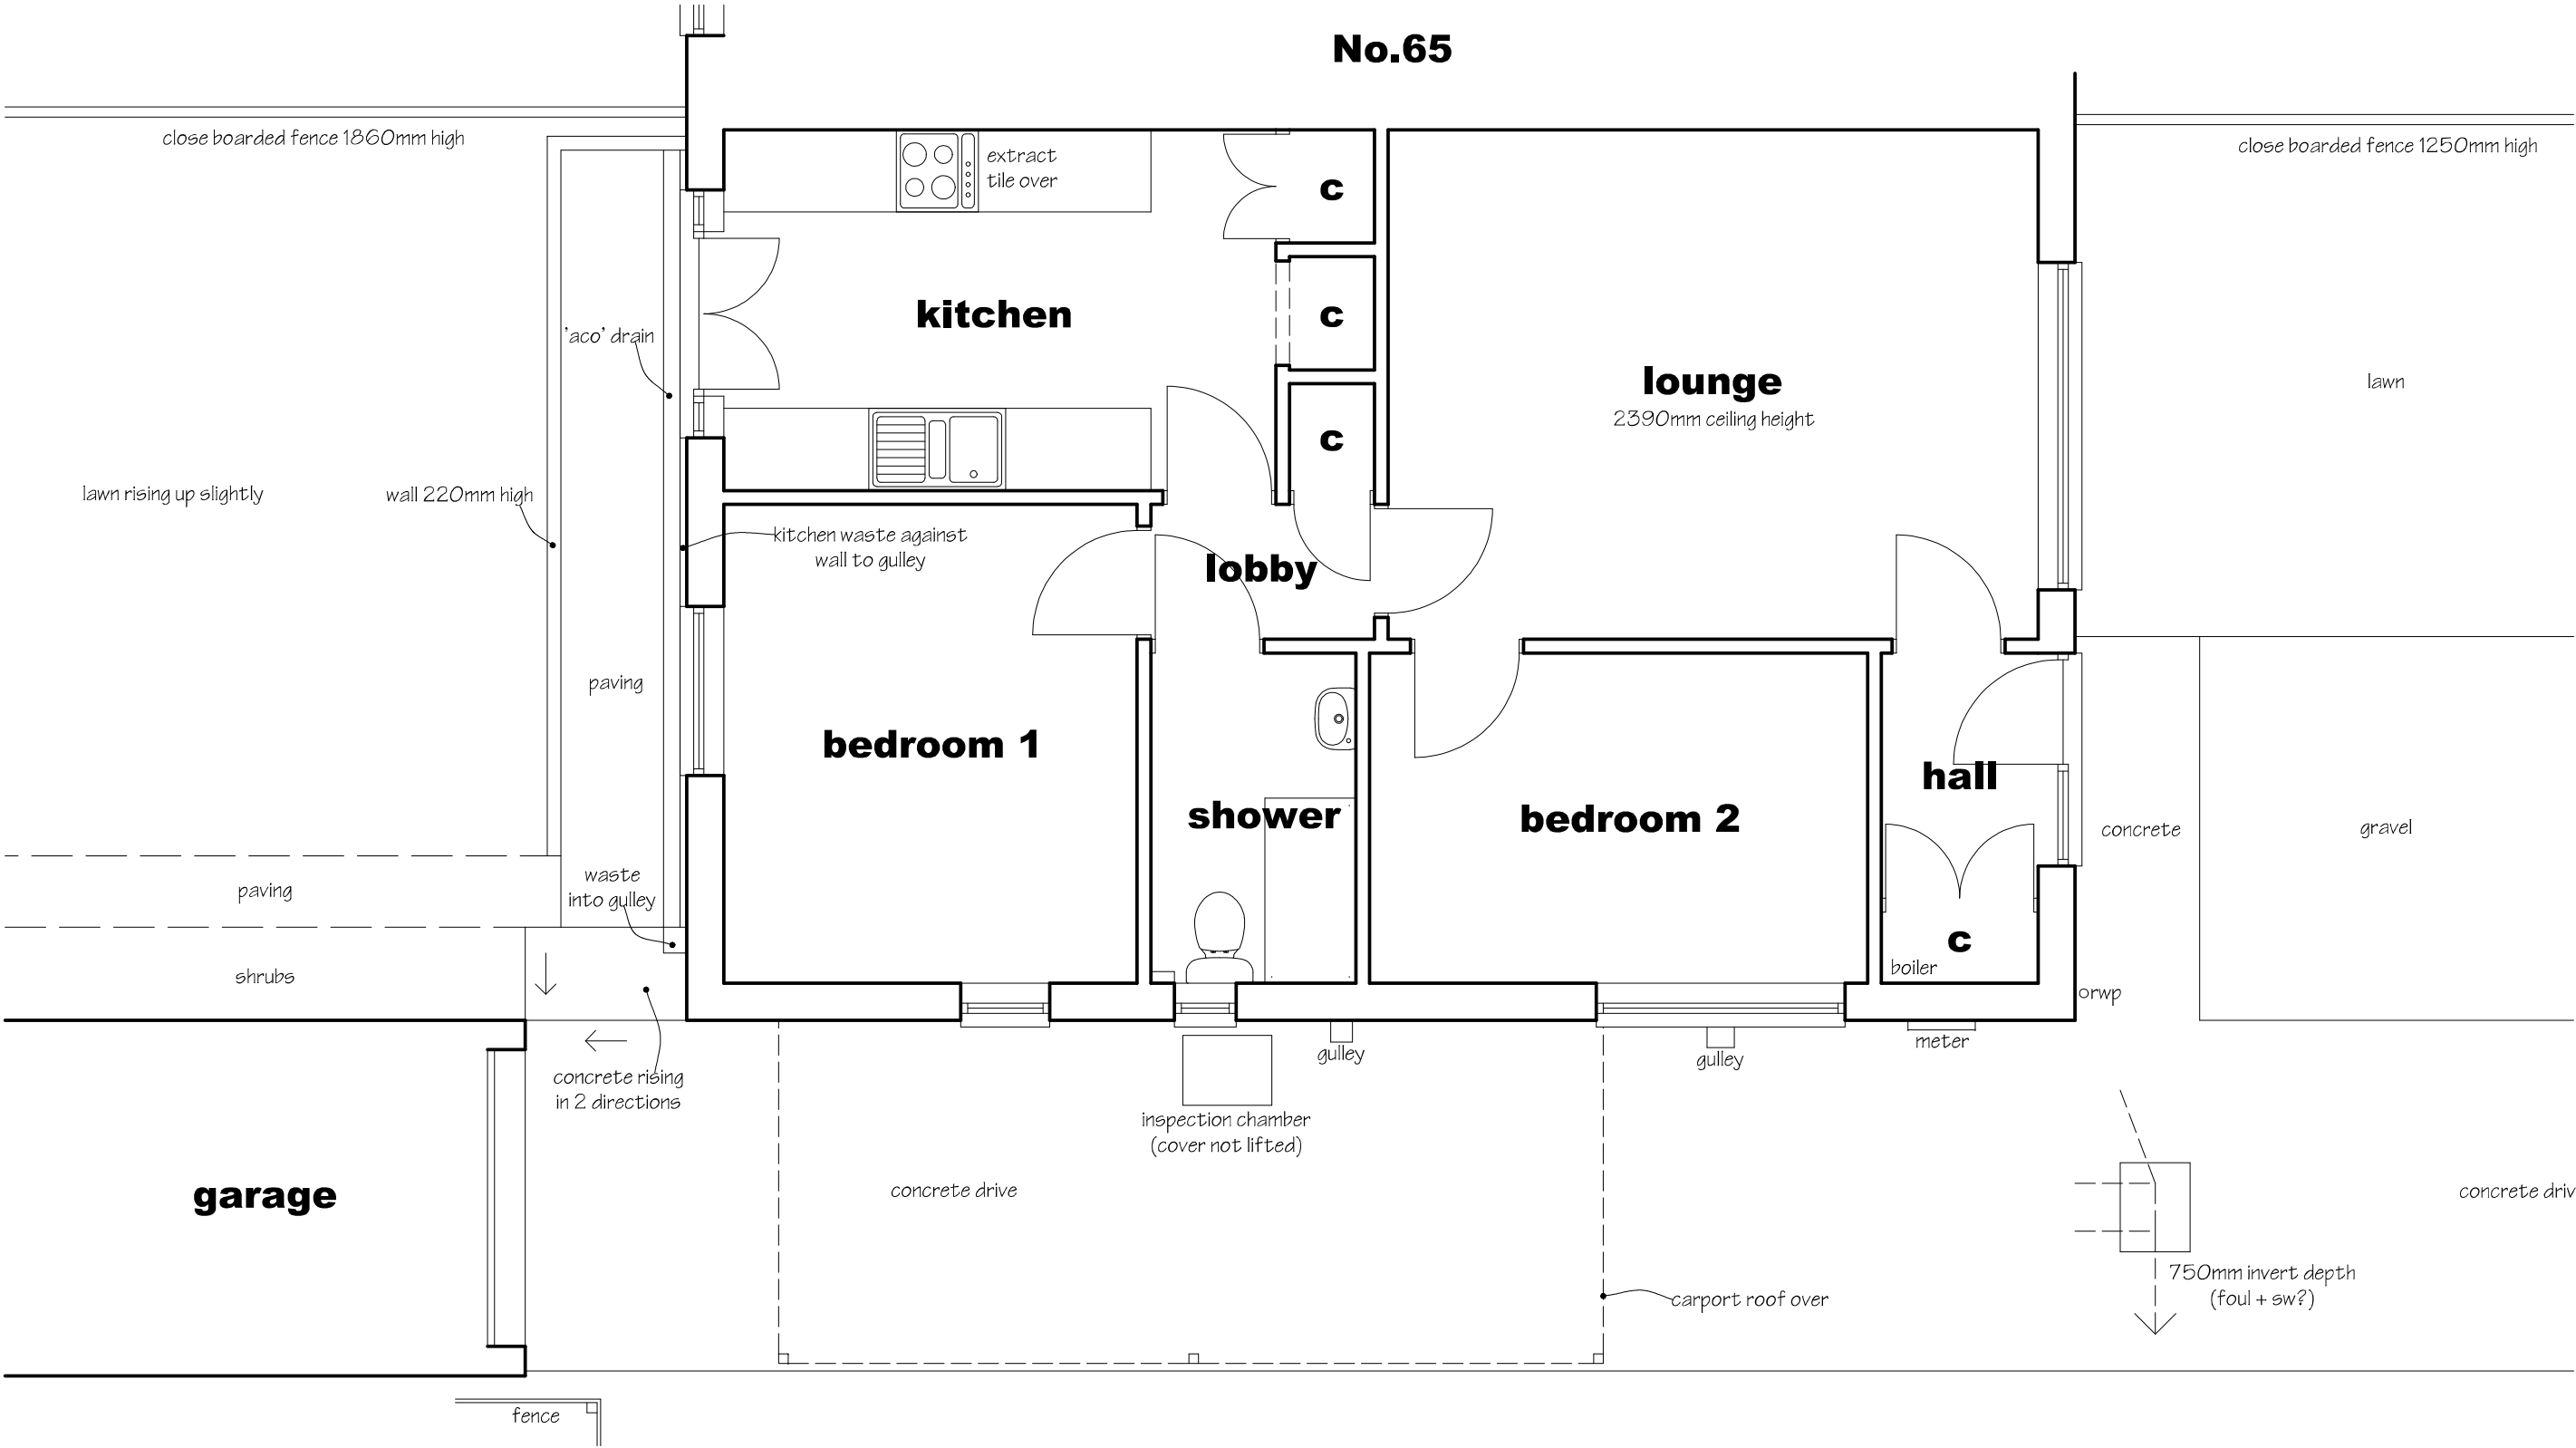


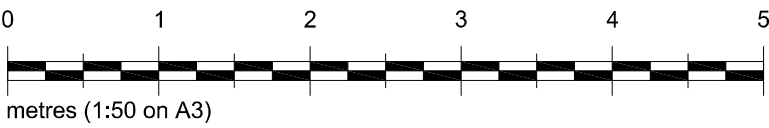

GROUND FLOOR PLAN

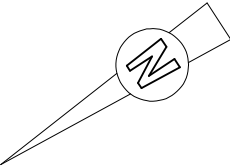

This drawing is copyright of Kevin Smith Architectural Services . It may not be copied , reproduced or altered in any way without written authority.

All dimensions to be checked on site and any discrepancies reported to the Kevin Smith immediately.

K E V I N S M I T H *Architectural Services*

7 Ludlow Close , Frome , Somerset . BA11 2ES

TEL. 07946 678348 WEB. www.kevinpsmith.co.uk

Client **MR AND MRS AXFORD**

Job **63 WYLYE ROAD , WARMINSTER , WILTSHIRE**

Title **SURVEY DETAILS 2**

Scales **1:50**

Date **AUG 2026**

Ref No **2695 / 02**