


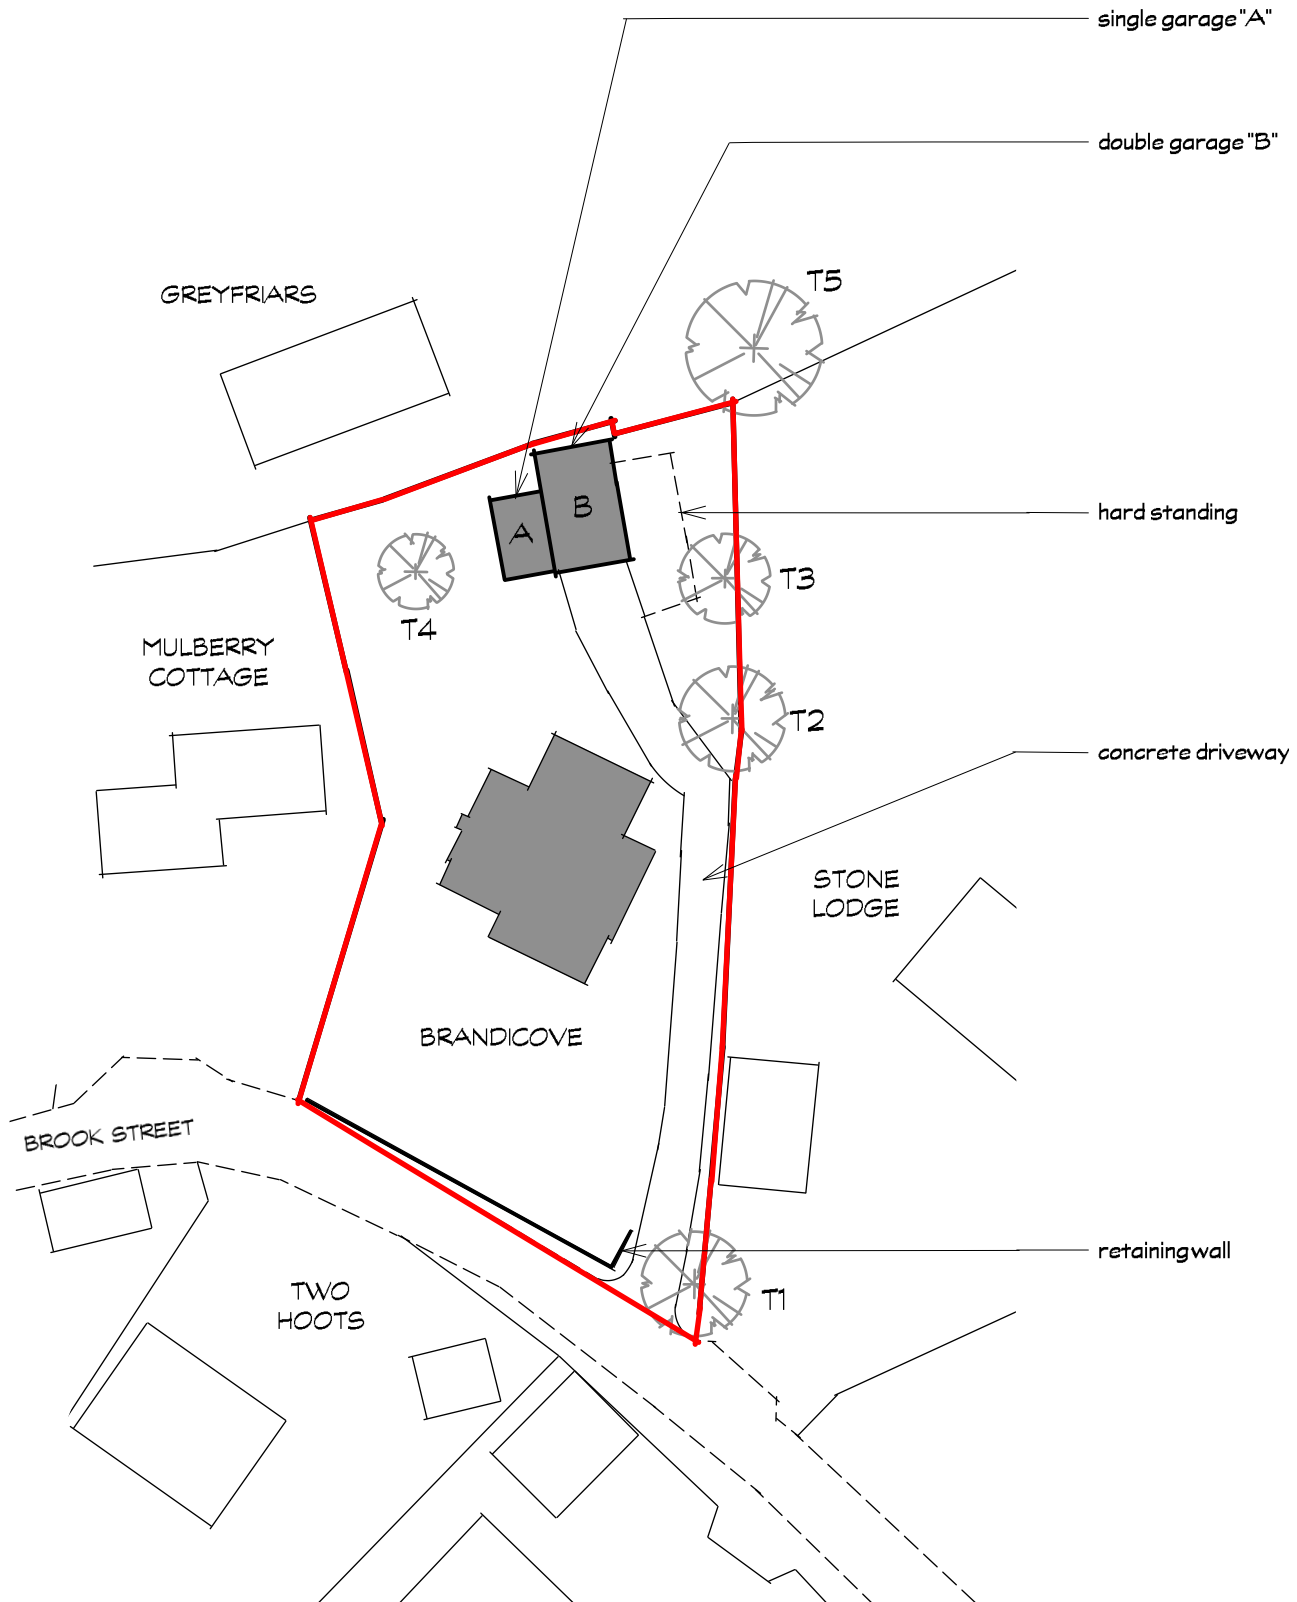

NOTES

1. For tree details refer to Design Statement.

Brandicove, Brook Street
Fovant, Salisbury
SP3 5JB

Block Plan (Existing)

10 June 2026

EXISTING



scale 1:500 at A4