


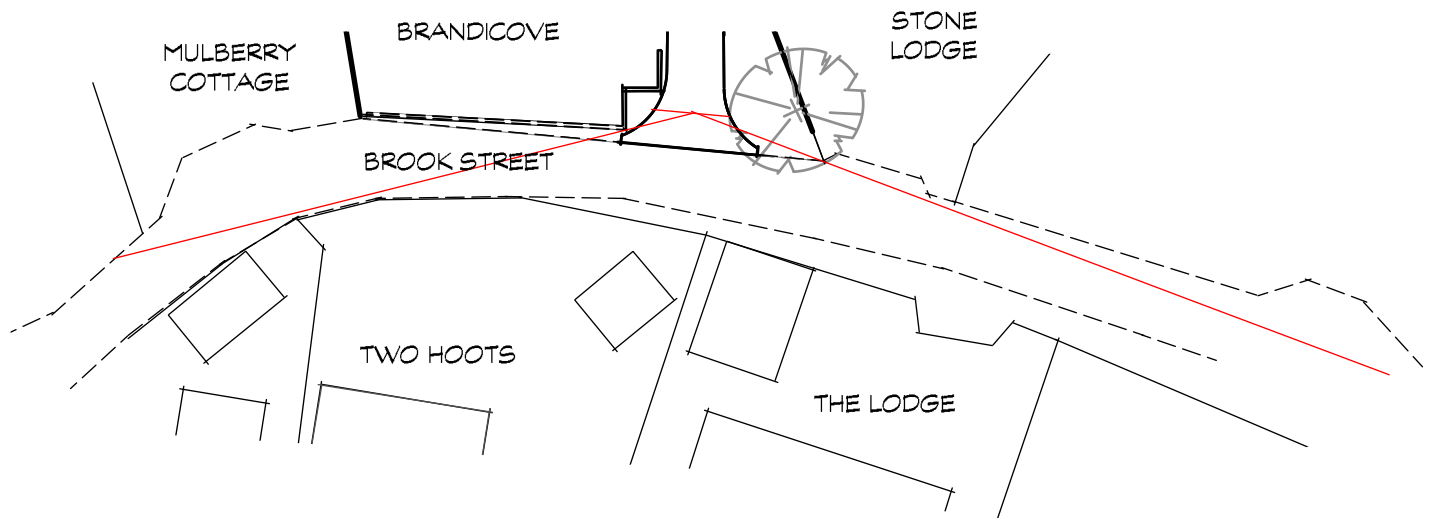


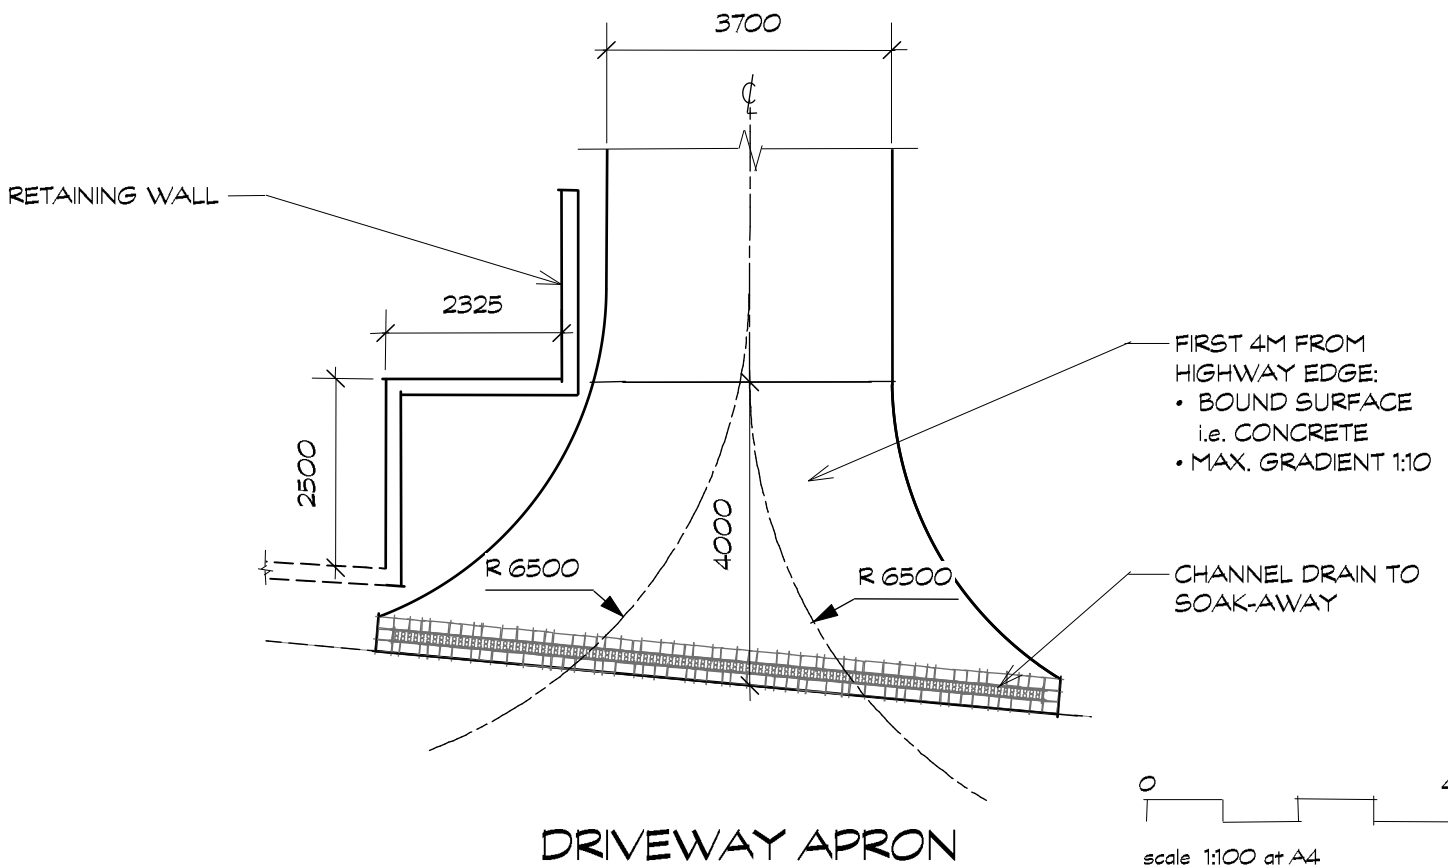

IMPROVED VISIBILITY - 2.4m SET-BACK

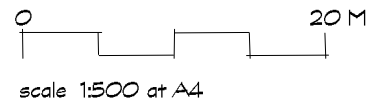

PROPOSED

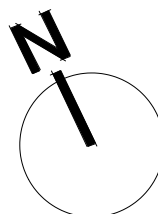

Brandicove, Brook Street
Fovant, Salisbury
SP3 5JB

Driveway Detail - Plan

28 August 2026