

PROJECT:
The Gym Group
Churchill Way W,
Salisbury
SP2 7TS
Permanent External Signage
Scheme

SIGN REF / PRODUCT ID:
Existing Block Plan
@1:500

DRAWING:
30871_1-BB-R04


CHECKED:
27-MAR-26 - SP

REVISION - DATE - DRAWN BY:
R00 - 27-MAR-26 - JW
Initial brand book document.

R02 - 14-MAY-26 - JW
Visual revised to single door.

R03 - 06-JUL-26 - JW
Size & content revised.

R04 - 04-AUG-26 - JW
Page added.

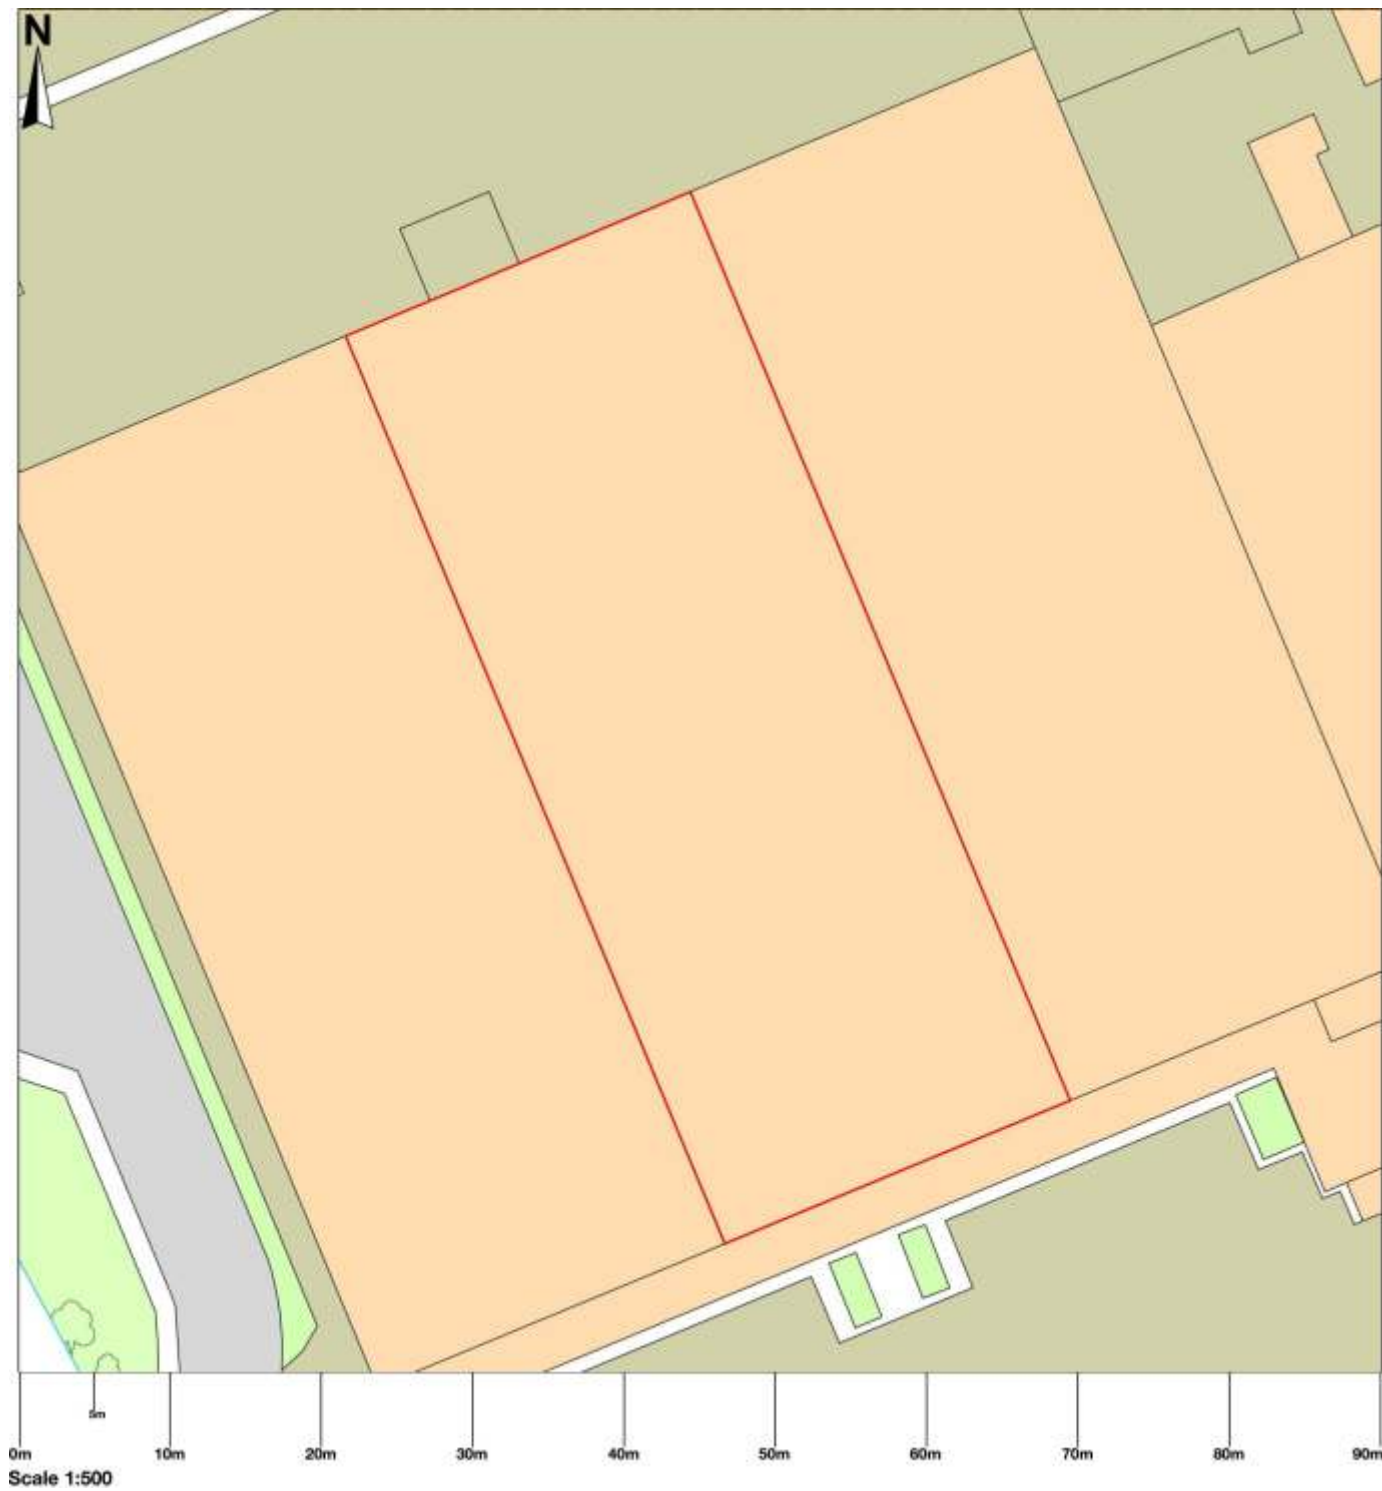

© Crown copyright and database rights 2026 OS 100054135. Map area bounded by: 413918,130697
414008,130787. Produced on 04 August 2026 from the OS National Geographic Database. Supplied by
UKPlanningMaps.com. Unique plan reference: b90g/uk/1454289/1946295



NOT FOR MANUFACTURE
This brand book outlines recommendations for sign content, layout and placement for approval. Engineering drawings and artwork files are to be produced based on the approved brand book. Dimensions are in millimetres (mm) unless specified. Sizes are shown as width (w) x height (h) x depth (d) and scaled @A3.
© This drawing is the property of Pearce Signs Ltd.

SHEET:
3 of 17