



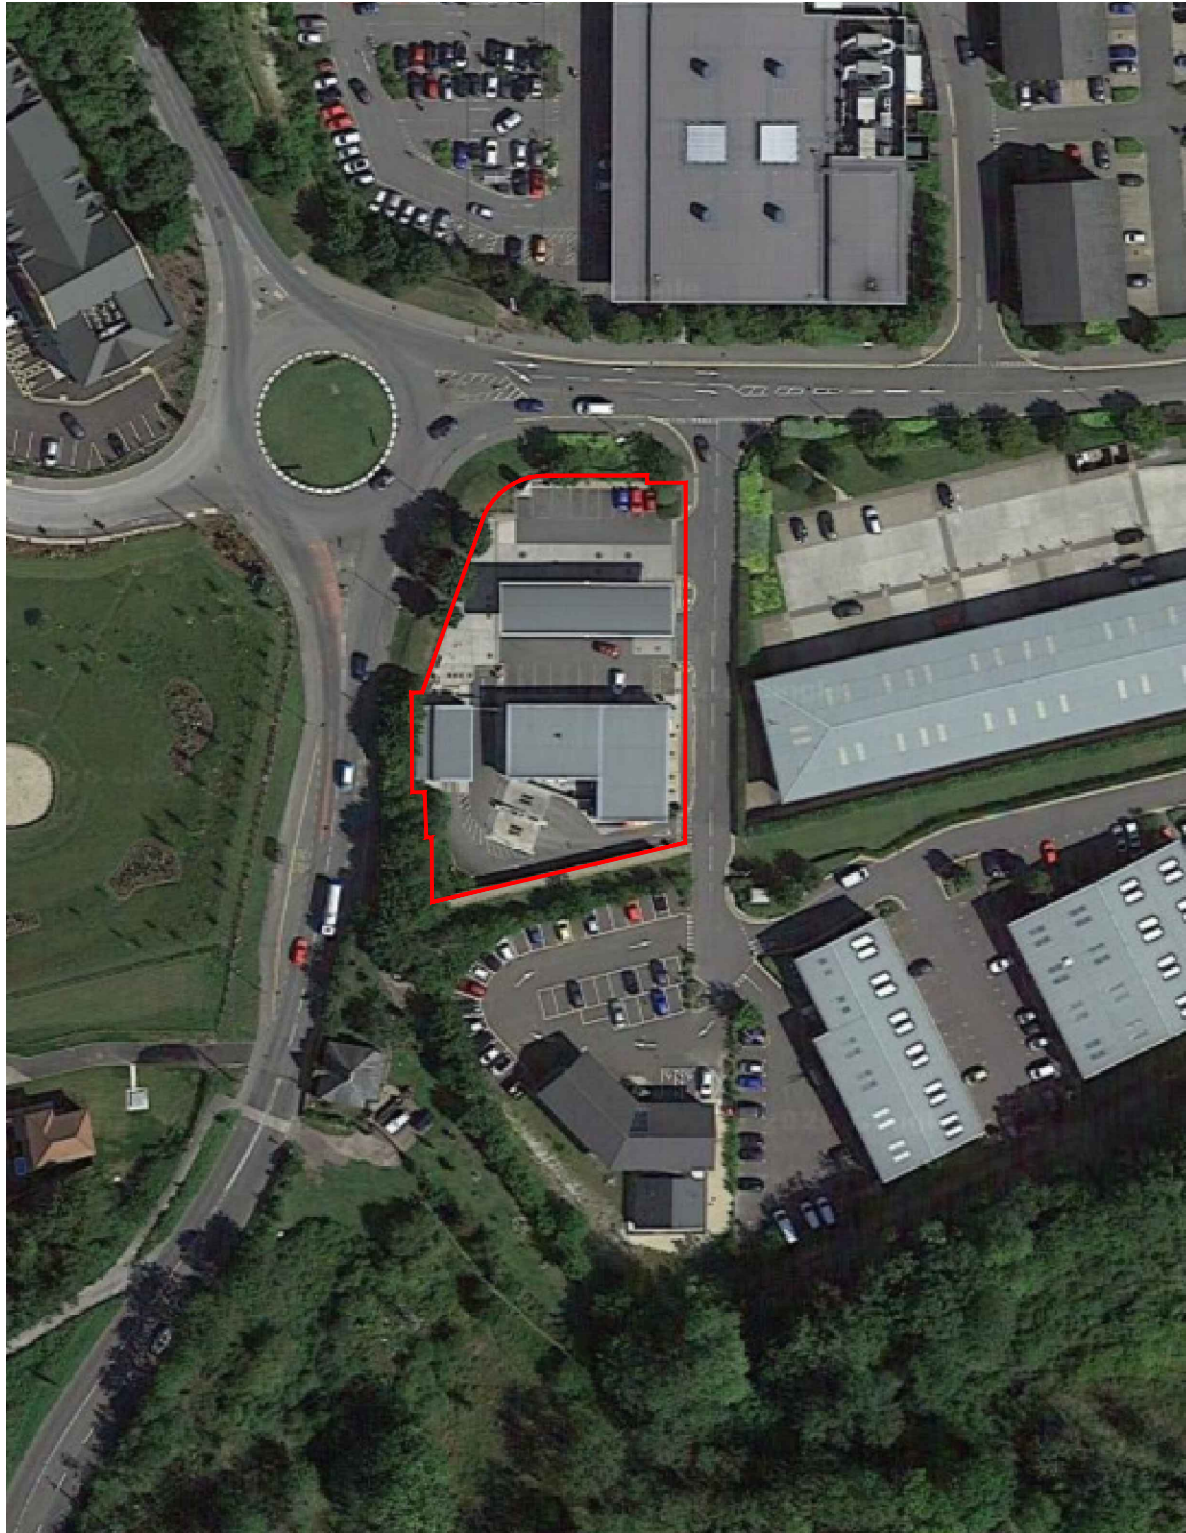

LOCATION PLAN / SATELLITE VIEW 1:1250

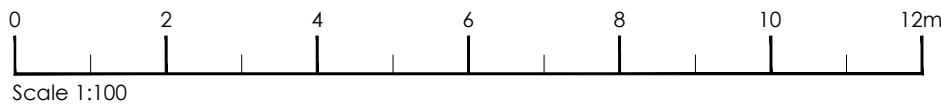

NOTES:

Adcock Associates have prepared this drawing for the sole and specific use of the client and are not responsible for any use of its contents by others.
Hard copy prints may not scale accurately. All levels are in metres and dimensions in millimeters unless specified otherwise. To be read in conjunction with all other relevant drawings and specifications.
It must not be used for land transfer purposes and not for construction purpose.
The shape and size of the site has been taken from existing drawings prepared by others, accuracy and physical boundaries have not been authenticated.

This plan is based in part on data supplied by Ordnance Survey, Crown Copyright © 2024 (License No. AC0000846535)

Local Planning Authority:
Wiltshire Council

SITE AREA 2600 m²
0.20 ha

PLANNING APPLICATION FS1103 BLENHEIM 26

CLIENT *mfg*
motor fuel group

PROJECT VARIATION OF CONDITION 03 OF PERMISSION REF. E/2012/0177/FUL TO ALLOW FOR EXTENDED HOURS OF OPENING

ADDRESS
BP BLENHEIM FUEL STATION
SALISBURY ROAD,
MARLBOROUGH
SN8 1LD

TITLE
LOCATION PLAN

SCALE	1:1250 @ A3	JOB NO	26981 - 13
DRAWN DATE	JL July 2026	DWG NO	PA01
CHECKED DATE		REVISION DATE	

RETAIL ROADSIDE DESIGN AND PLANNING
Bla House
Birmingham Road
Stratford upon Avon
CV37 9AG
+44(0)1789 41 4202
enquiries@adcockassociates.co.uk
www.adcockassociates.co.uk

