
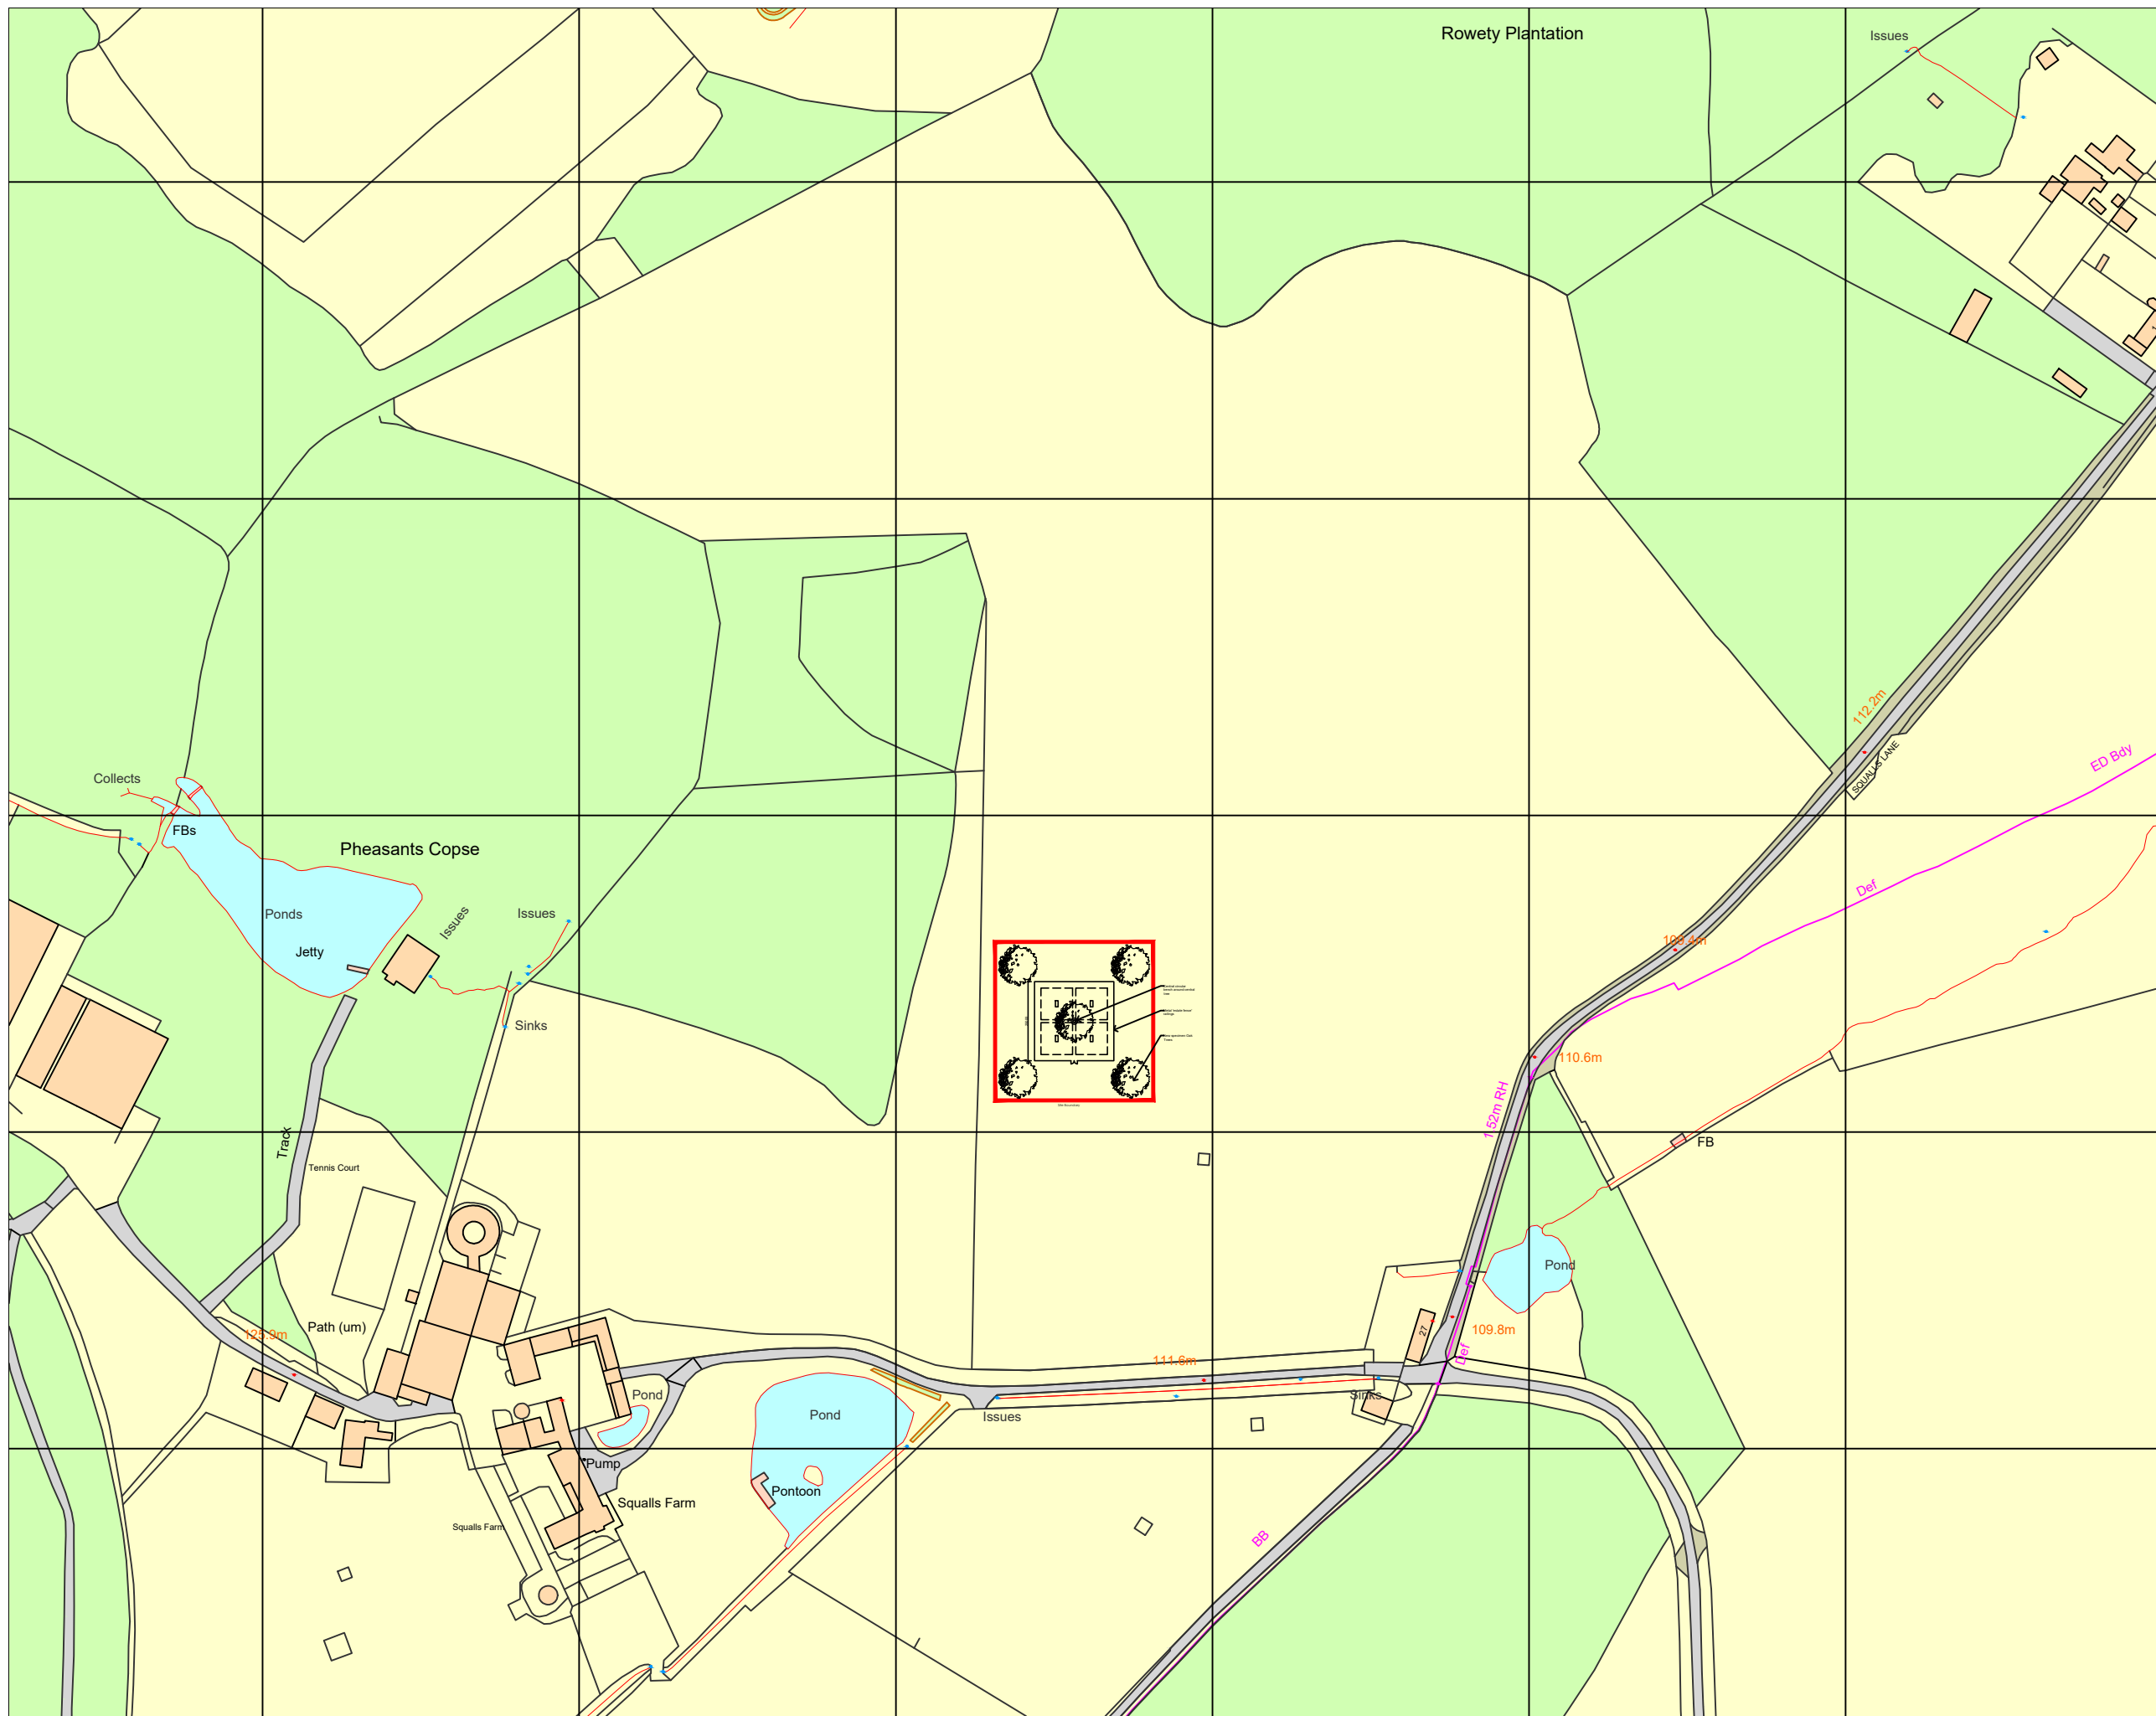


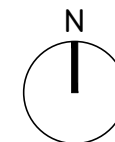

LOCATION PLAN

26/PI001/001 A

Churchill House * Parkside * Ringwood * Hampshire * BH24 3SG
Tel: (01425) 462375 E-mail: design@planningissues.co.uk

PLOT DATE:- 2 September
2026

