
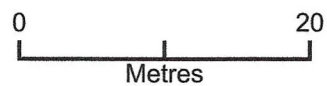


The Laurels

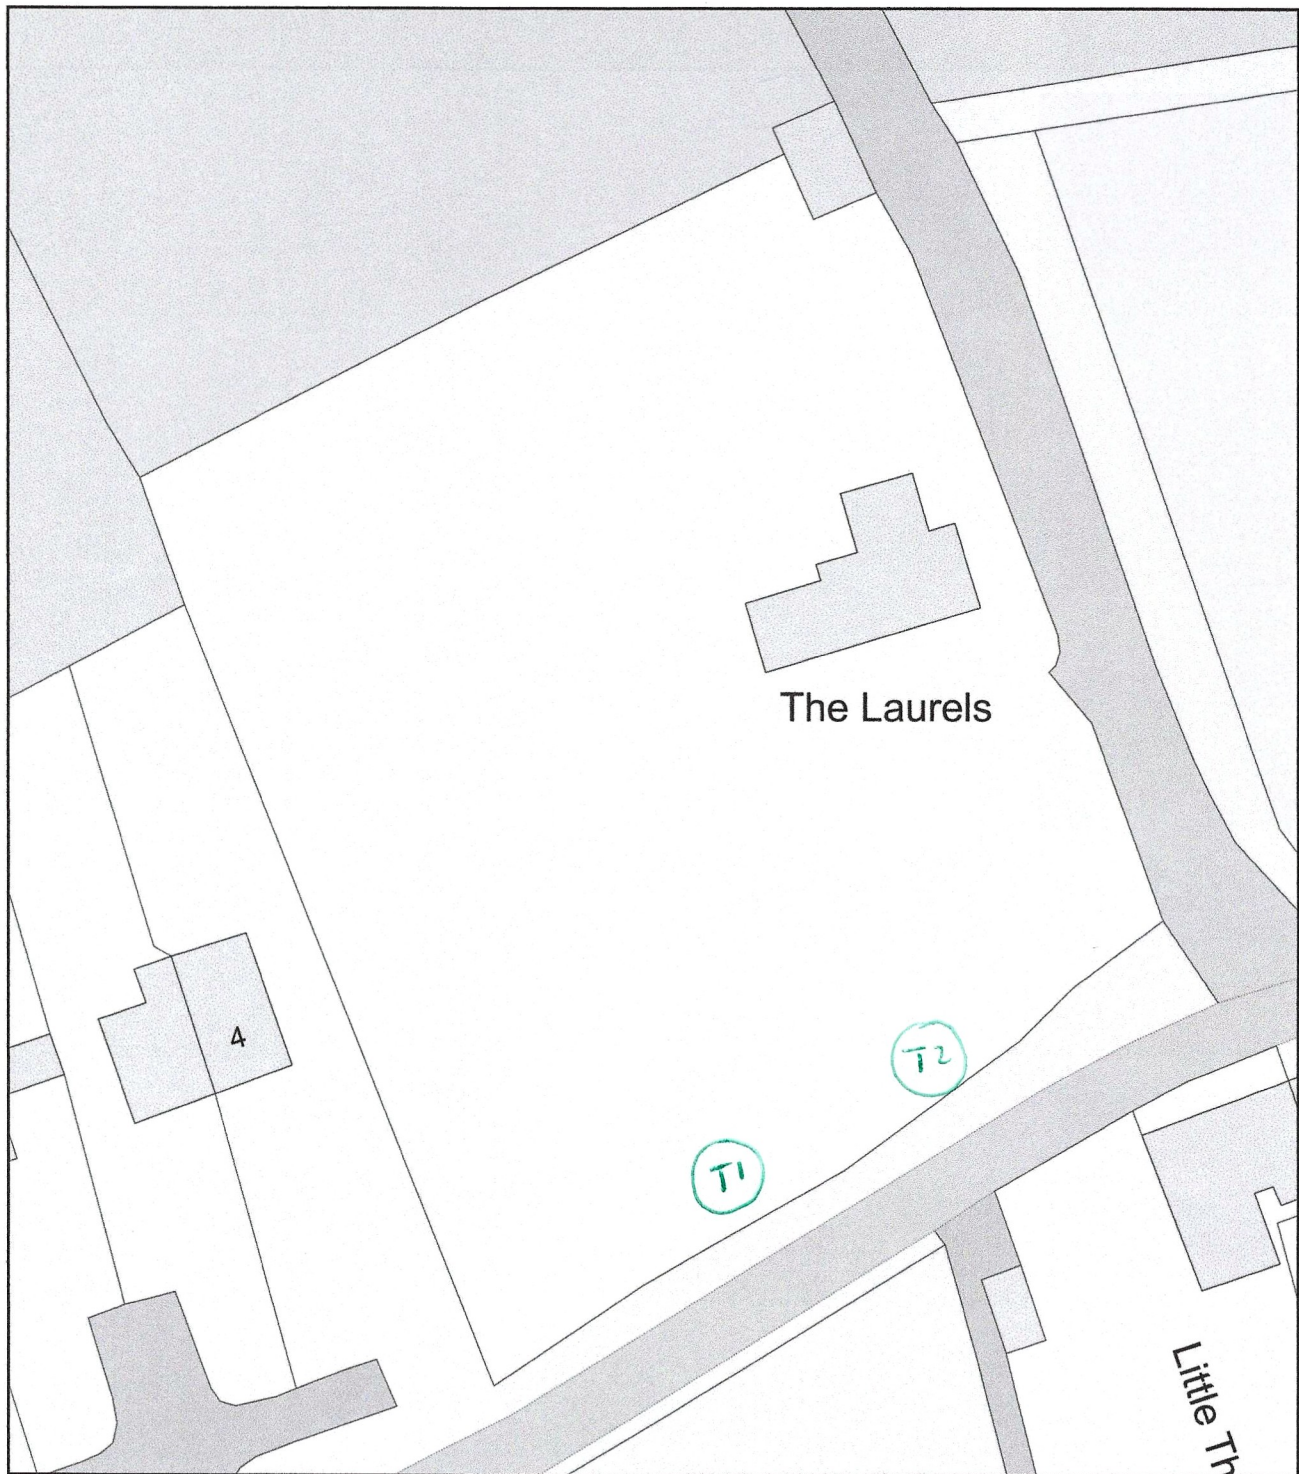

Plan Produced for: Green Farm Tree Care

Date Produced: 20 Oct 2020

Plan Reference Number: TQRQM20294115610106

Scale: 1:500 @ A4