



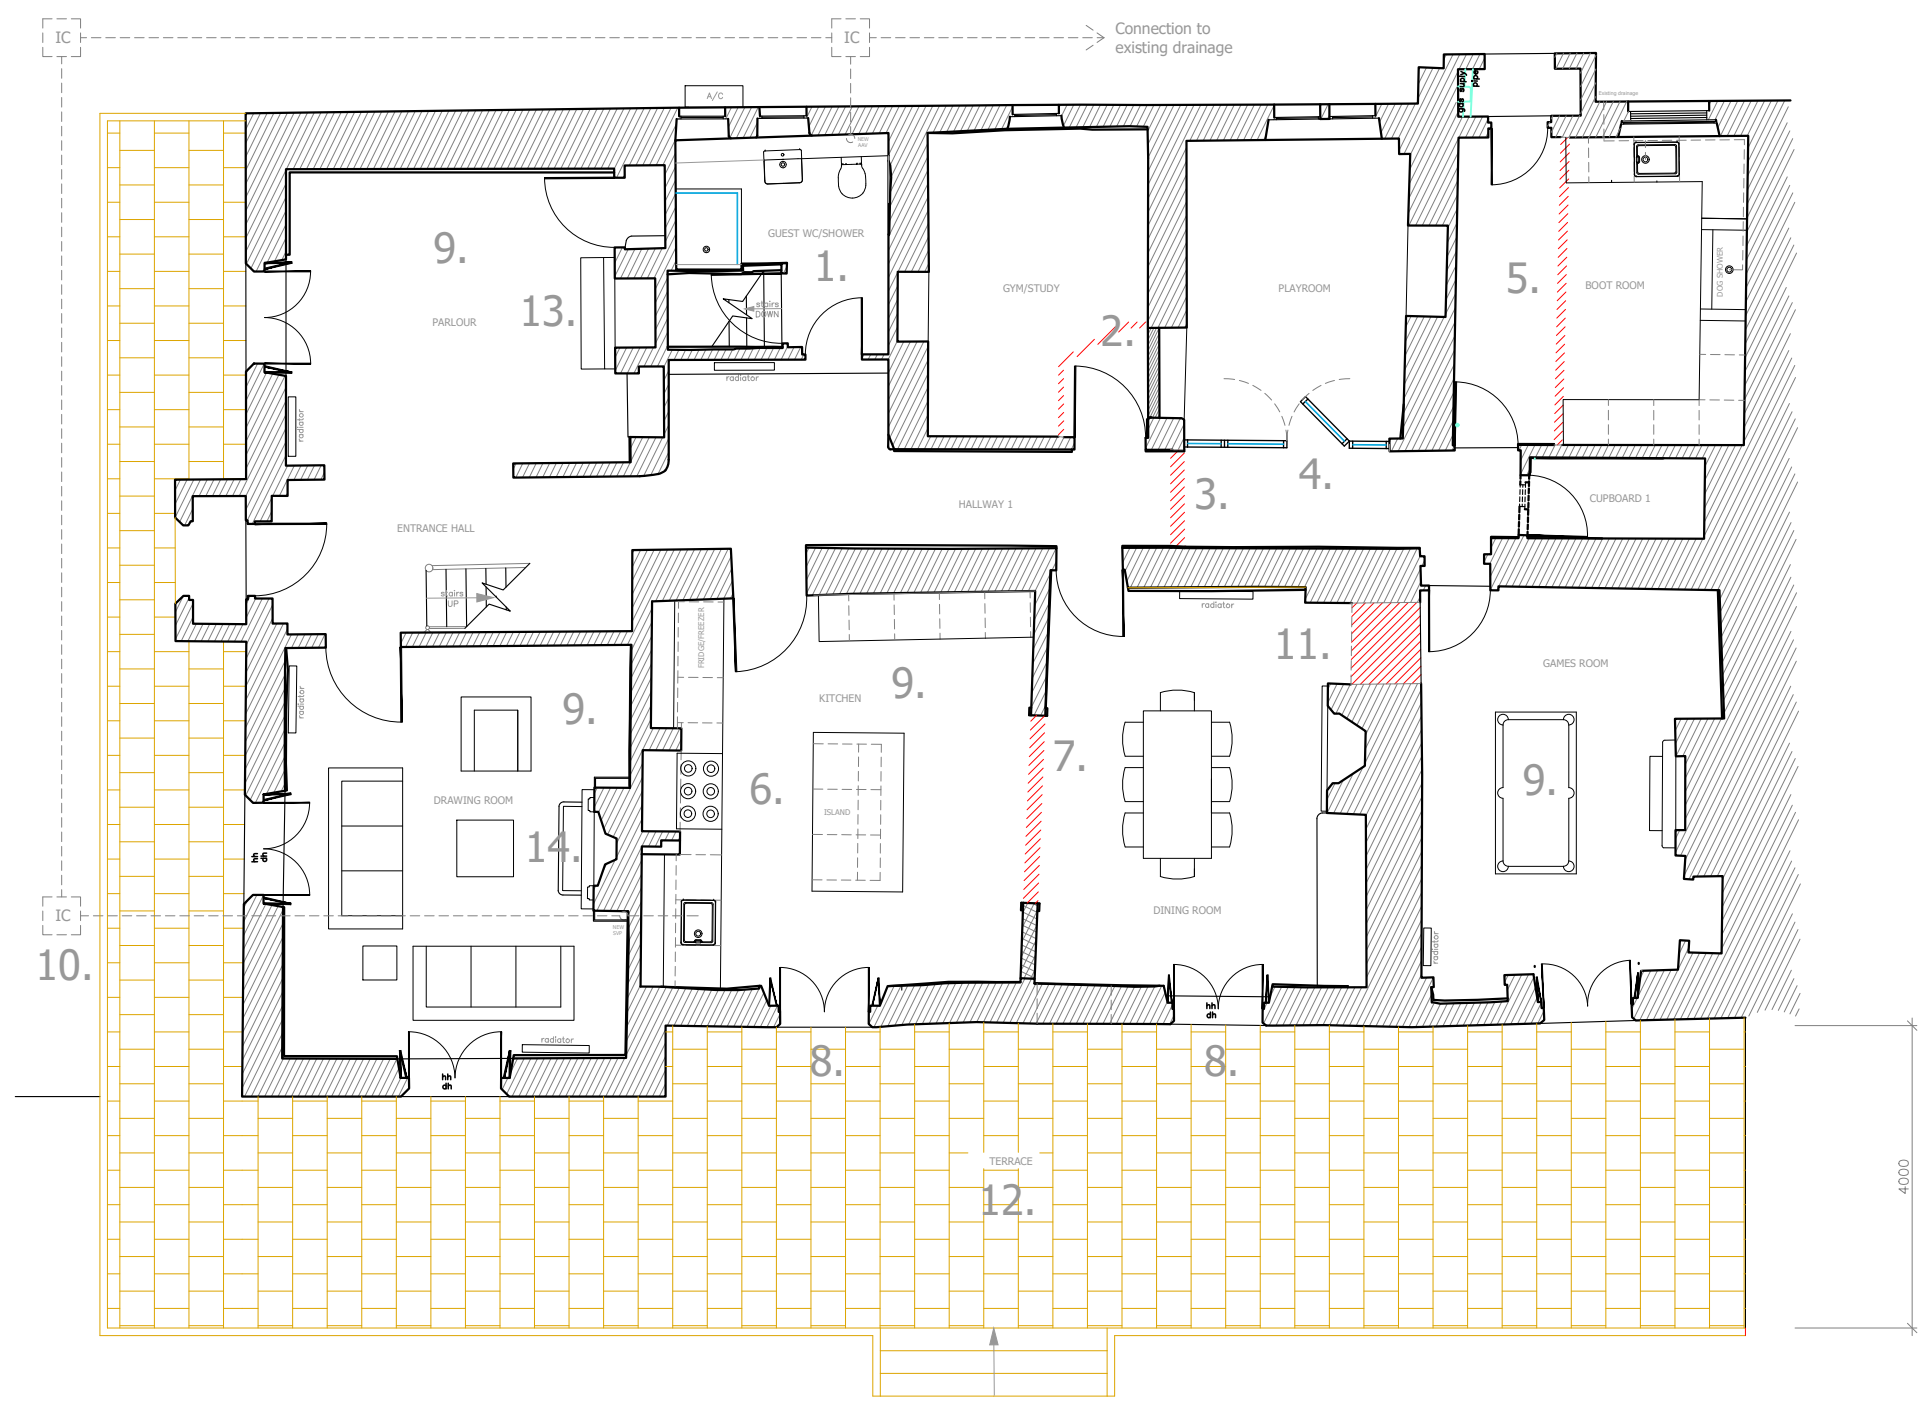

NOTES:

1. Guest shower/WC refurbished to modern standards. Existing stone tiles cleaned and repaired if possible.
2. Opening between the two parts of the Kitchen infilled with new wall to form new Gym/Study and Playroom.
3. Section of wall removed to reinstate Hallway 1.
4. New timber-framed glazed doors and side lights to form the new Playroom and maximise natural daylight to Hallway 1. Refer to Drawing 11.
5. Partition wall removed to form enlarged Utility Room. New fitted cupboards with dog shower.
6. Room 3 converted to the Kitchen. Modern fire surround removed and new fitted kitchen units and island installed to client's specification.
7. New opening formed between the Kitchen and the Dining Room.
8. Existing doors replaced with timber-framed, double glazed units. Refer to Drawing 09.
9. Suspended timber floors insulated with wood fibre insulation in the Drawing Room, Kitchen, Games Room and Parlour. Refer to Floor Detail 1.
10. New soil pipe and drainage run to serve the proposed new Kitchen and Ensuite Bathroom. Services, including heating, hot water, incoming cold water supply and the electrical installation assessed and upgraded to modern standards.
11. New opening between the Dining Room and the Games Room.
12. Patio extended and finished with new natural sandstone flagstones.
13. Fire surround replaced.
14. Fire surround replaced.

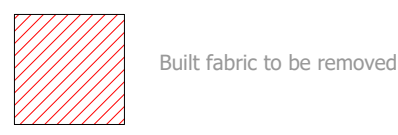

A

AUGUST 2026

MURHILL HOUSE
MURHILL

REFURBISHMENT
DRW REF: HS-04-26-02
GROUND FLOOR

AS PROPOSED

SCALE: 1/100@A3

