


Marlborough College_SN8 1PA

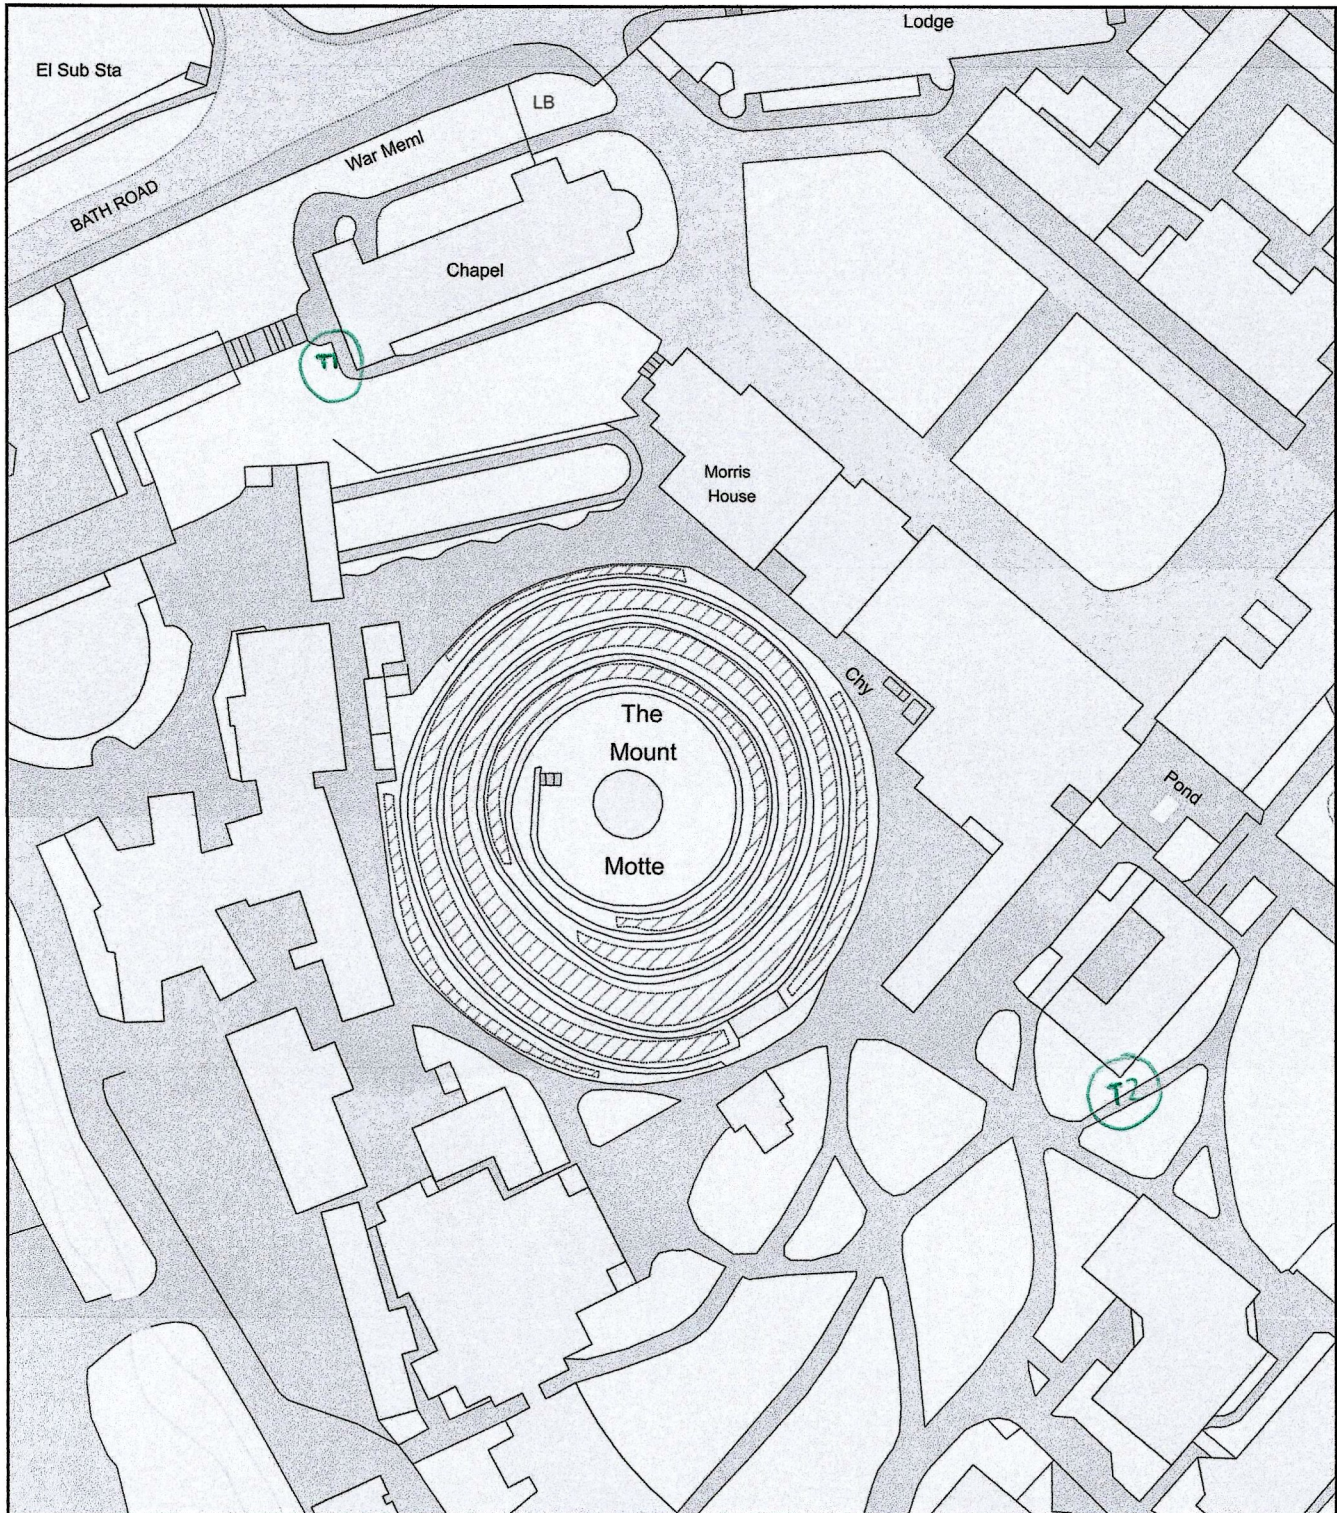

0 50
Metres



Plan Produced for: Green Farm Tree Care

Date Produced: 02 Sep 2026

Plan Reference Number: TQRQM26245141837871

Scale: 1:1250 @ A4