



DRG. 100834/03


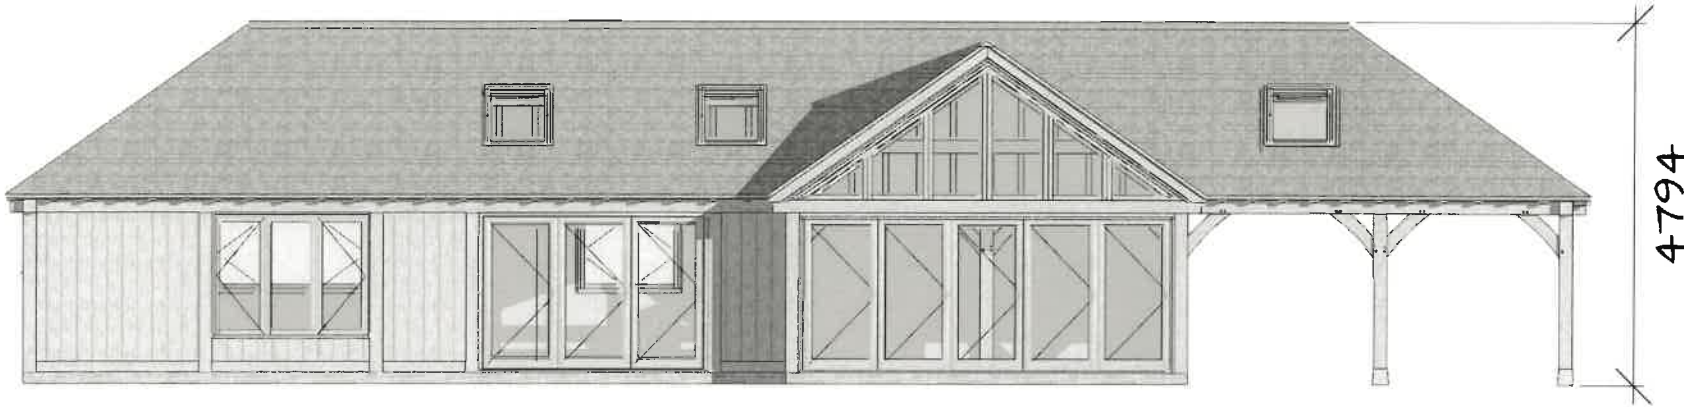


PROPOSED NORTH ELEVATION

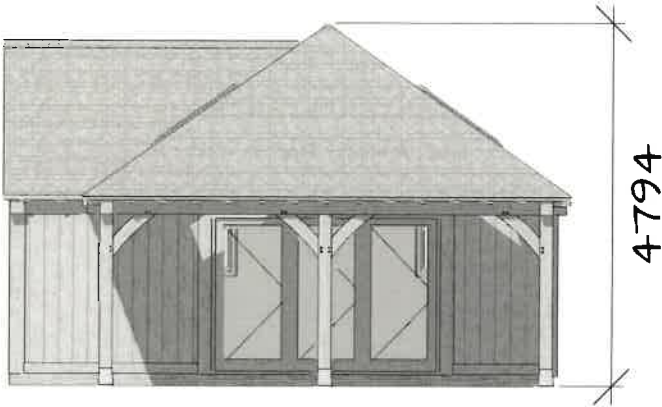

PROPOSED WEST ELEVATION

PROPOSED EAST ELEVATION

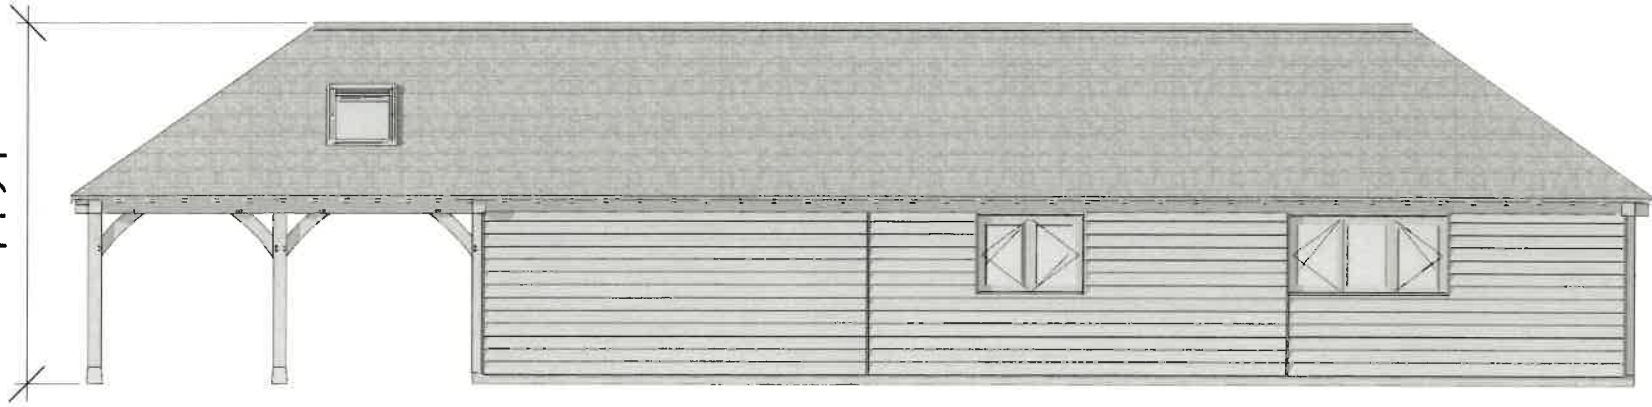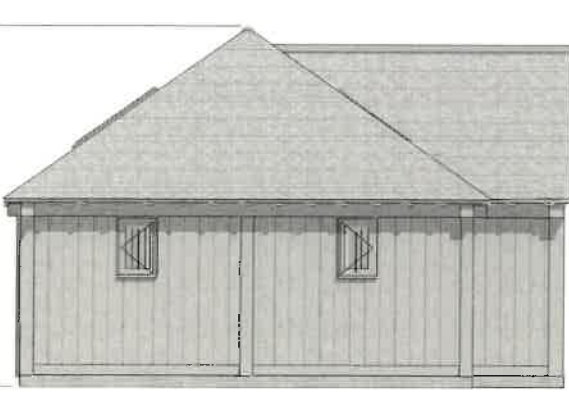

PROPOSED SOUTH ELEVATION

