



026.100834/04

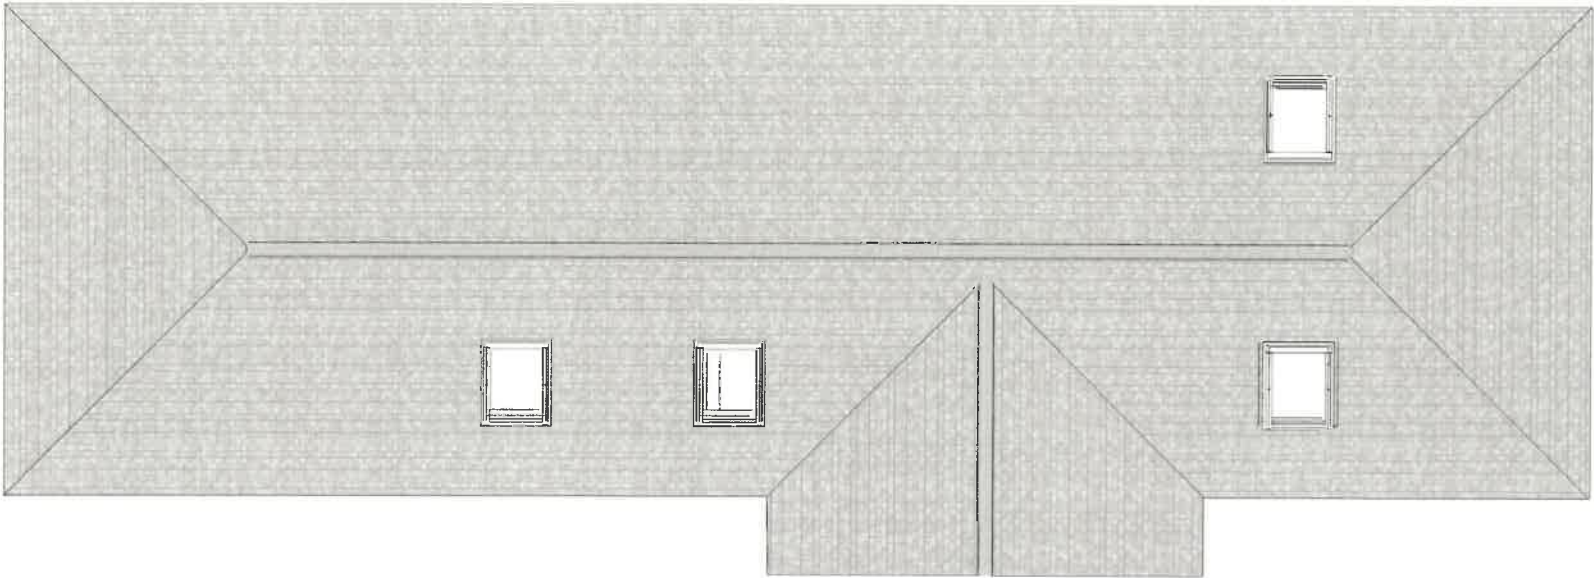

PROPOSED ROOF PLAN

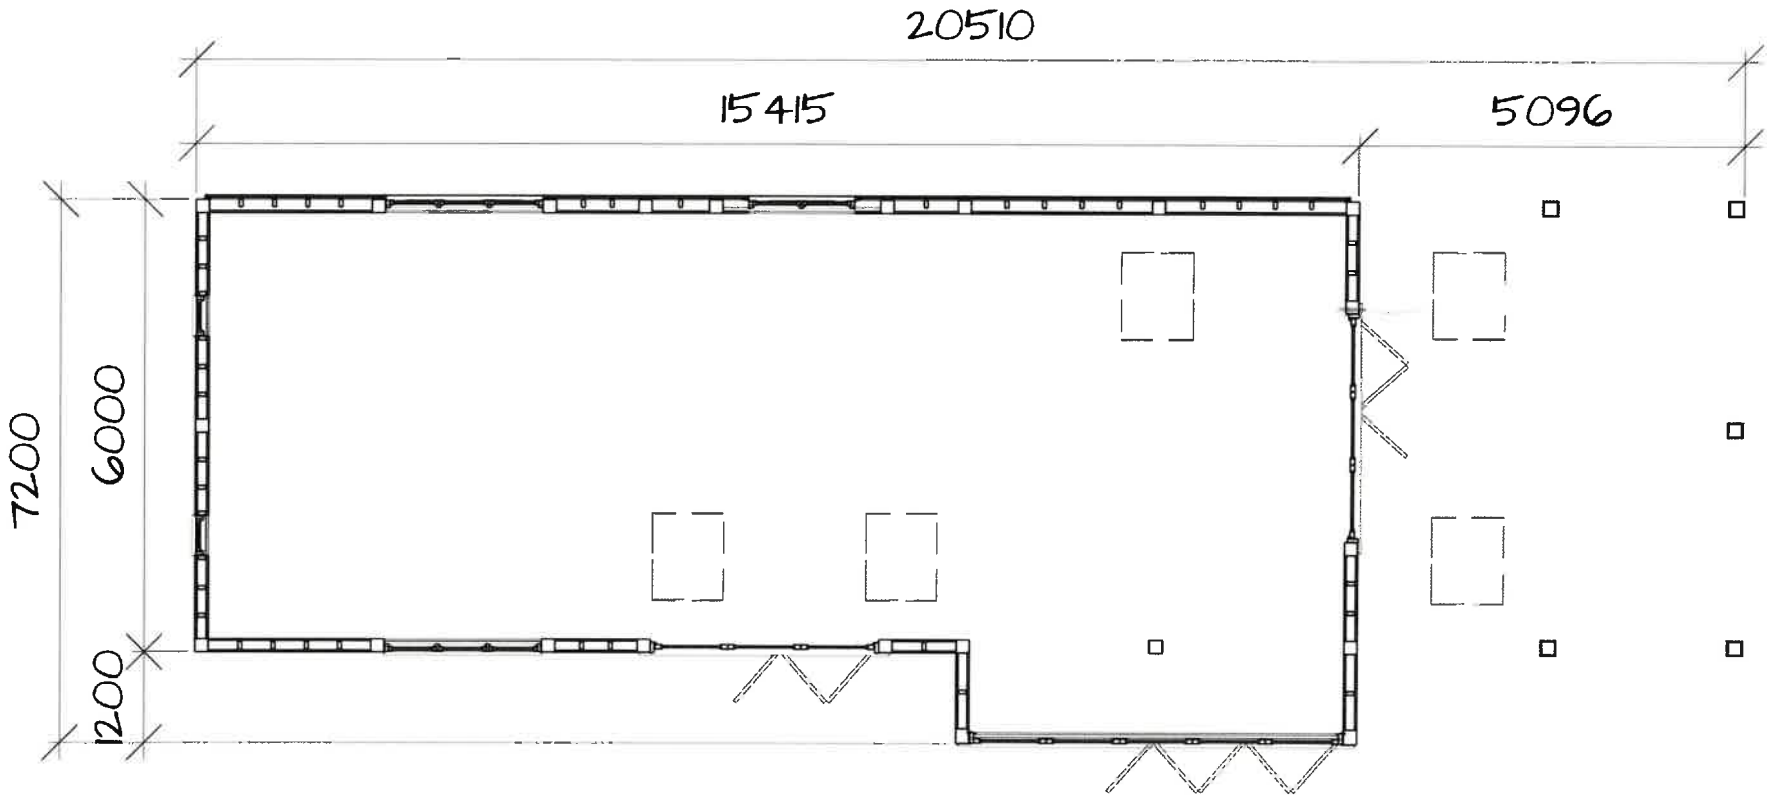

PROPOSED FLOOR PLAN

