




Front Elevation

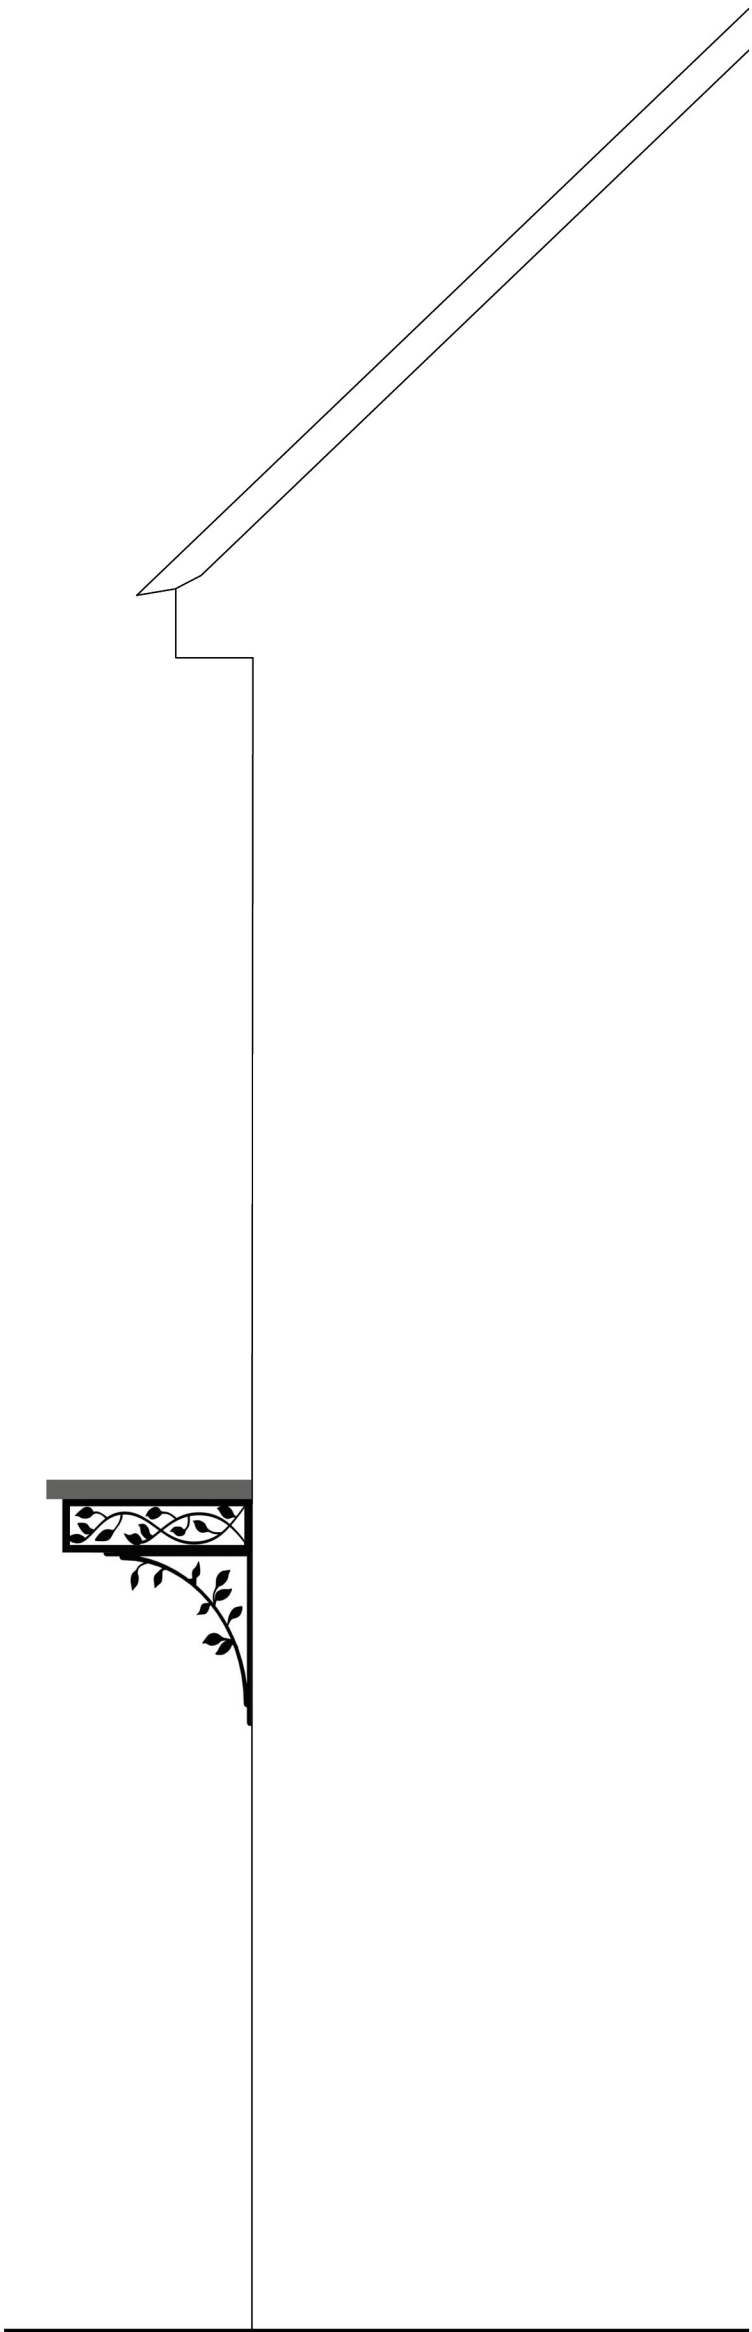

Side Elevation