




Existing

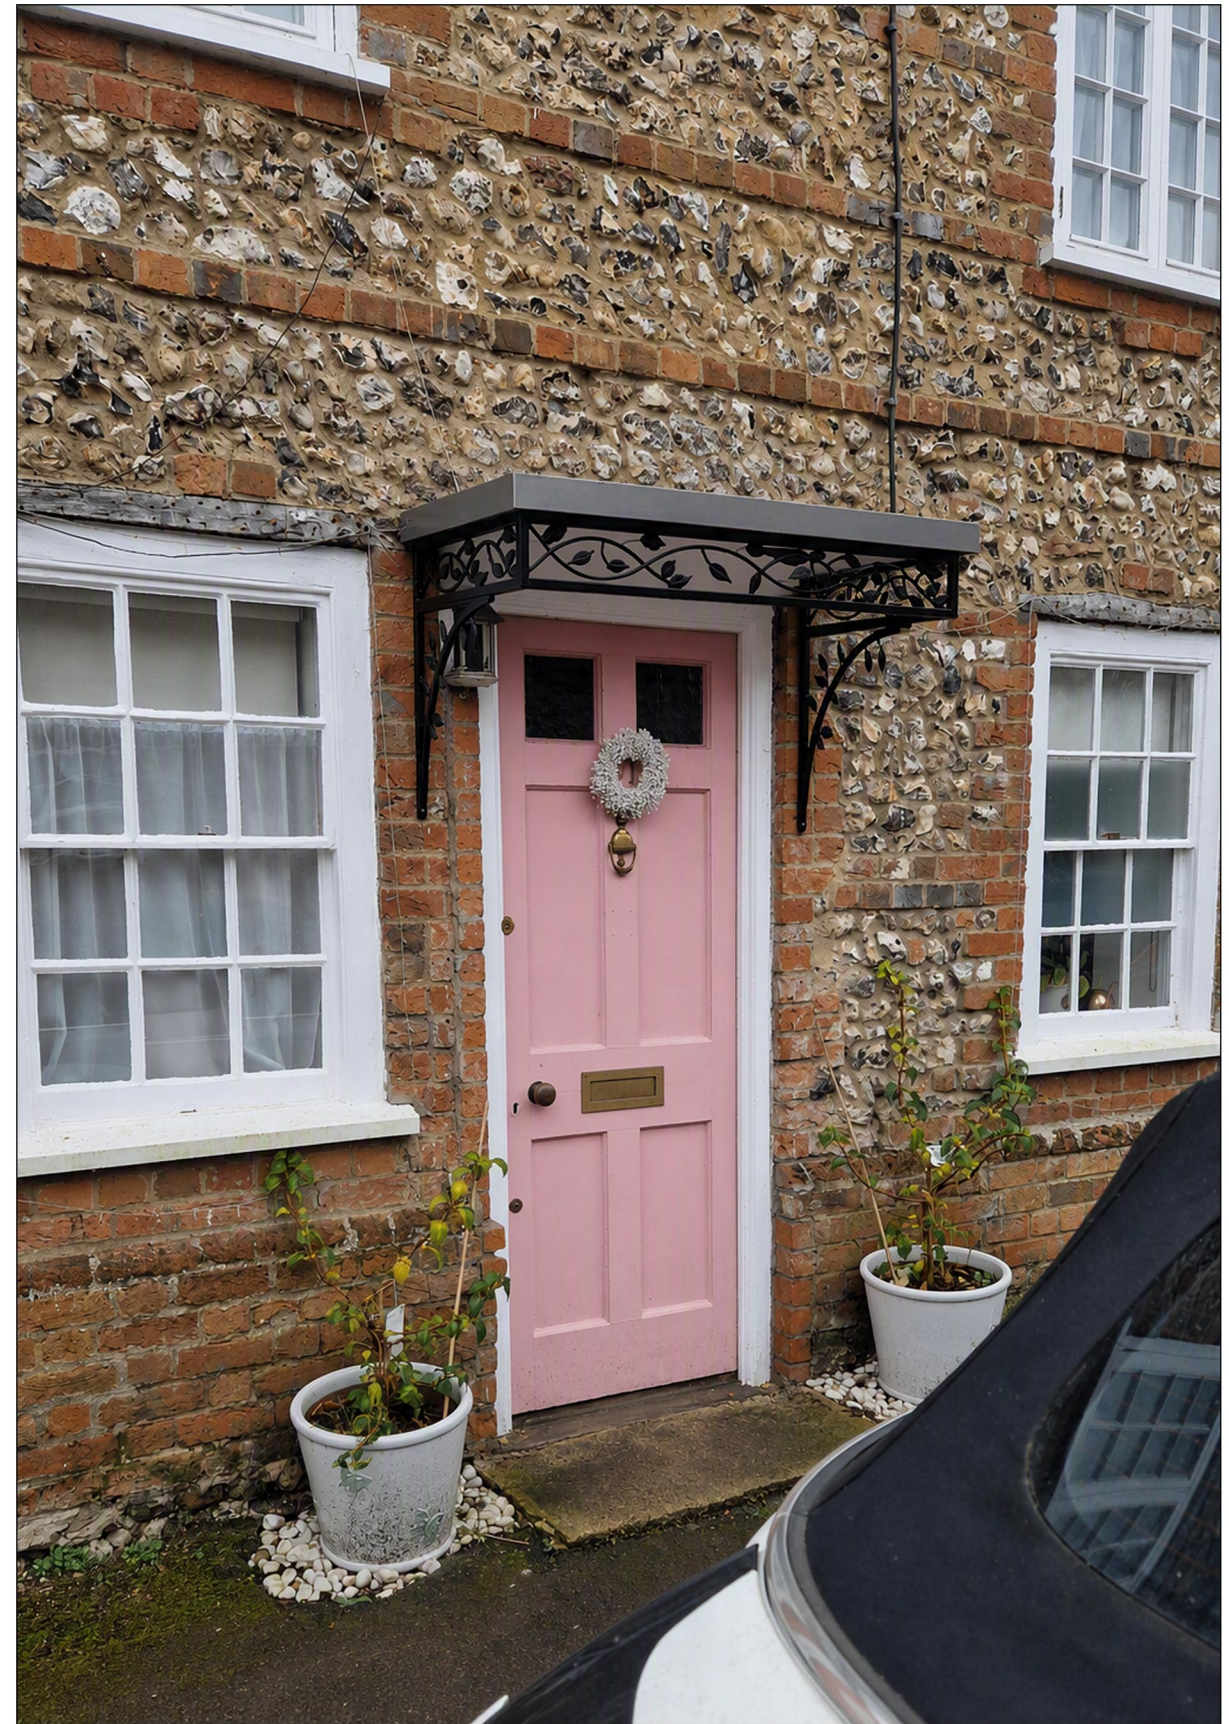

Proposed

Client -		Contractors must check all dimensions on site. Only figured dimensions are to be worked from. Discrepancies must be reported to the Architect before proceeding. THIS DRAWING IS COPYRIGHT. ©				The Studio 105 Southbroom Road Dezives Wiltshire SN10 1LY tel: 01380 722 204 mob:07733 885 770 www.dra-architects.co.uk		
Mr O Lauchenauer								
Project -		Date -		By -	Scale -			REV -
Proposed Works at 61 High Street, Ramsbury, SN8 2QN		20.08.2026		NK	N.T.S. @A3			--
Drawing -		Job No -		CHKD -	Drawing No -			
Porch Illustrations		2307		CL	PL2-901			