


1. DO NOT SCALE FROM THIS DRAWING. WORK ONLY FROM STATED DIMENSIONS OR SETTING OUT COORDINATES.
2. ALL DIMENSIONS AND LEVELS ARE IN METRES AND RELATE TO AN ASSUMED LOCAL DATUM.
3. THIS DRAWING SHALL BE READ IN CONJUNCTION WITH ALL RELEVANT SCHEME DRAWINGS AND SPECIFICATIONS.
4. ANY WORKS CONSTRUCTED PRIOR TO THE ISSUE OF LOCAL AUTHORITY APPROVAL IS ENTIRELY AT THE RISK OF THE CONTRACTOR/CLIENT.
5. THIS DRAWING IS FOR PLANNING APPROVAL PURPOSES ONLY.

	Proposed Private Surface Water Drain & Catch Pit
	RWP
	Flood Flow Route (Over 1:10 storm event)
	5m Offset Line From Buildings
	Impermeable Catchment Area
	Site Boundary

SCALE: 1:100

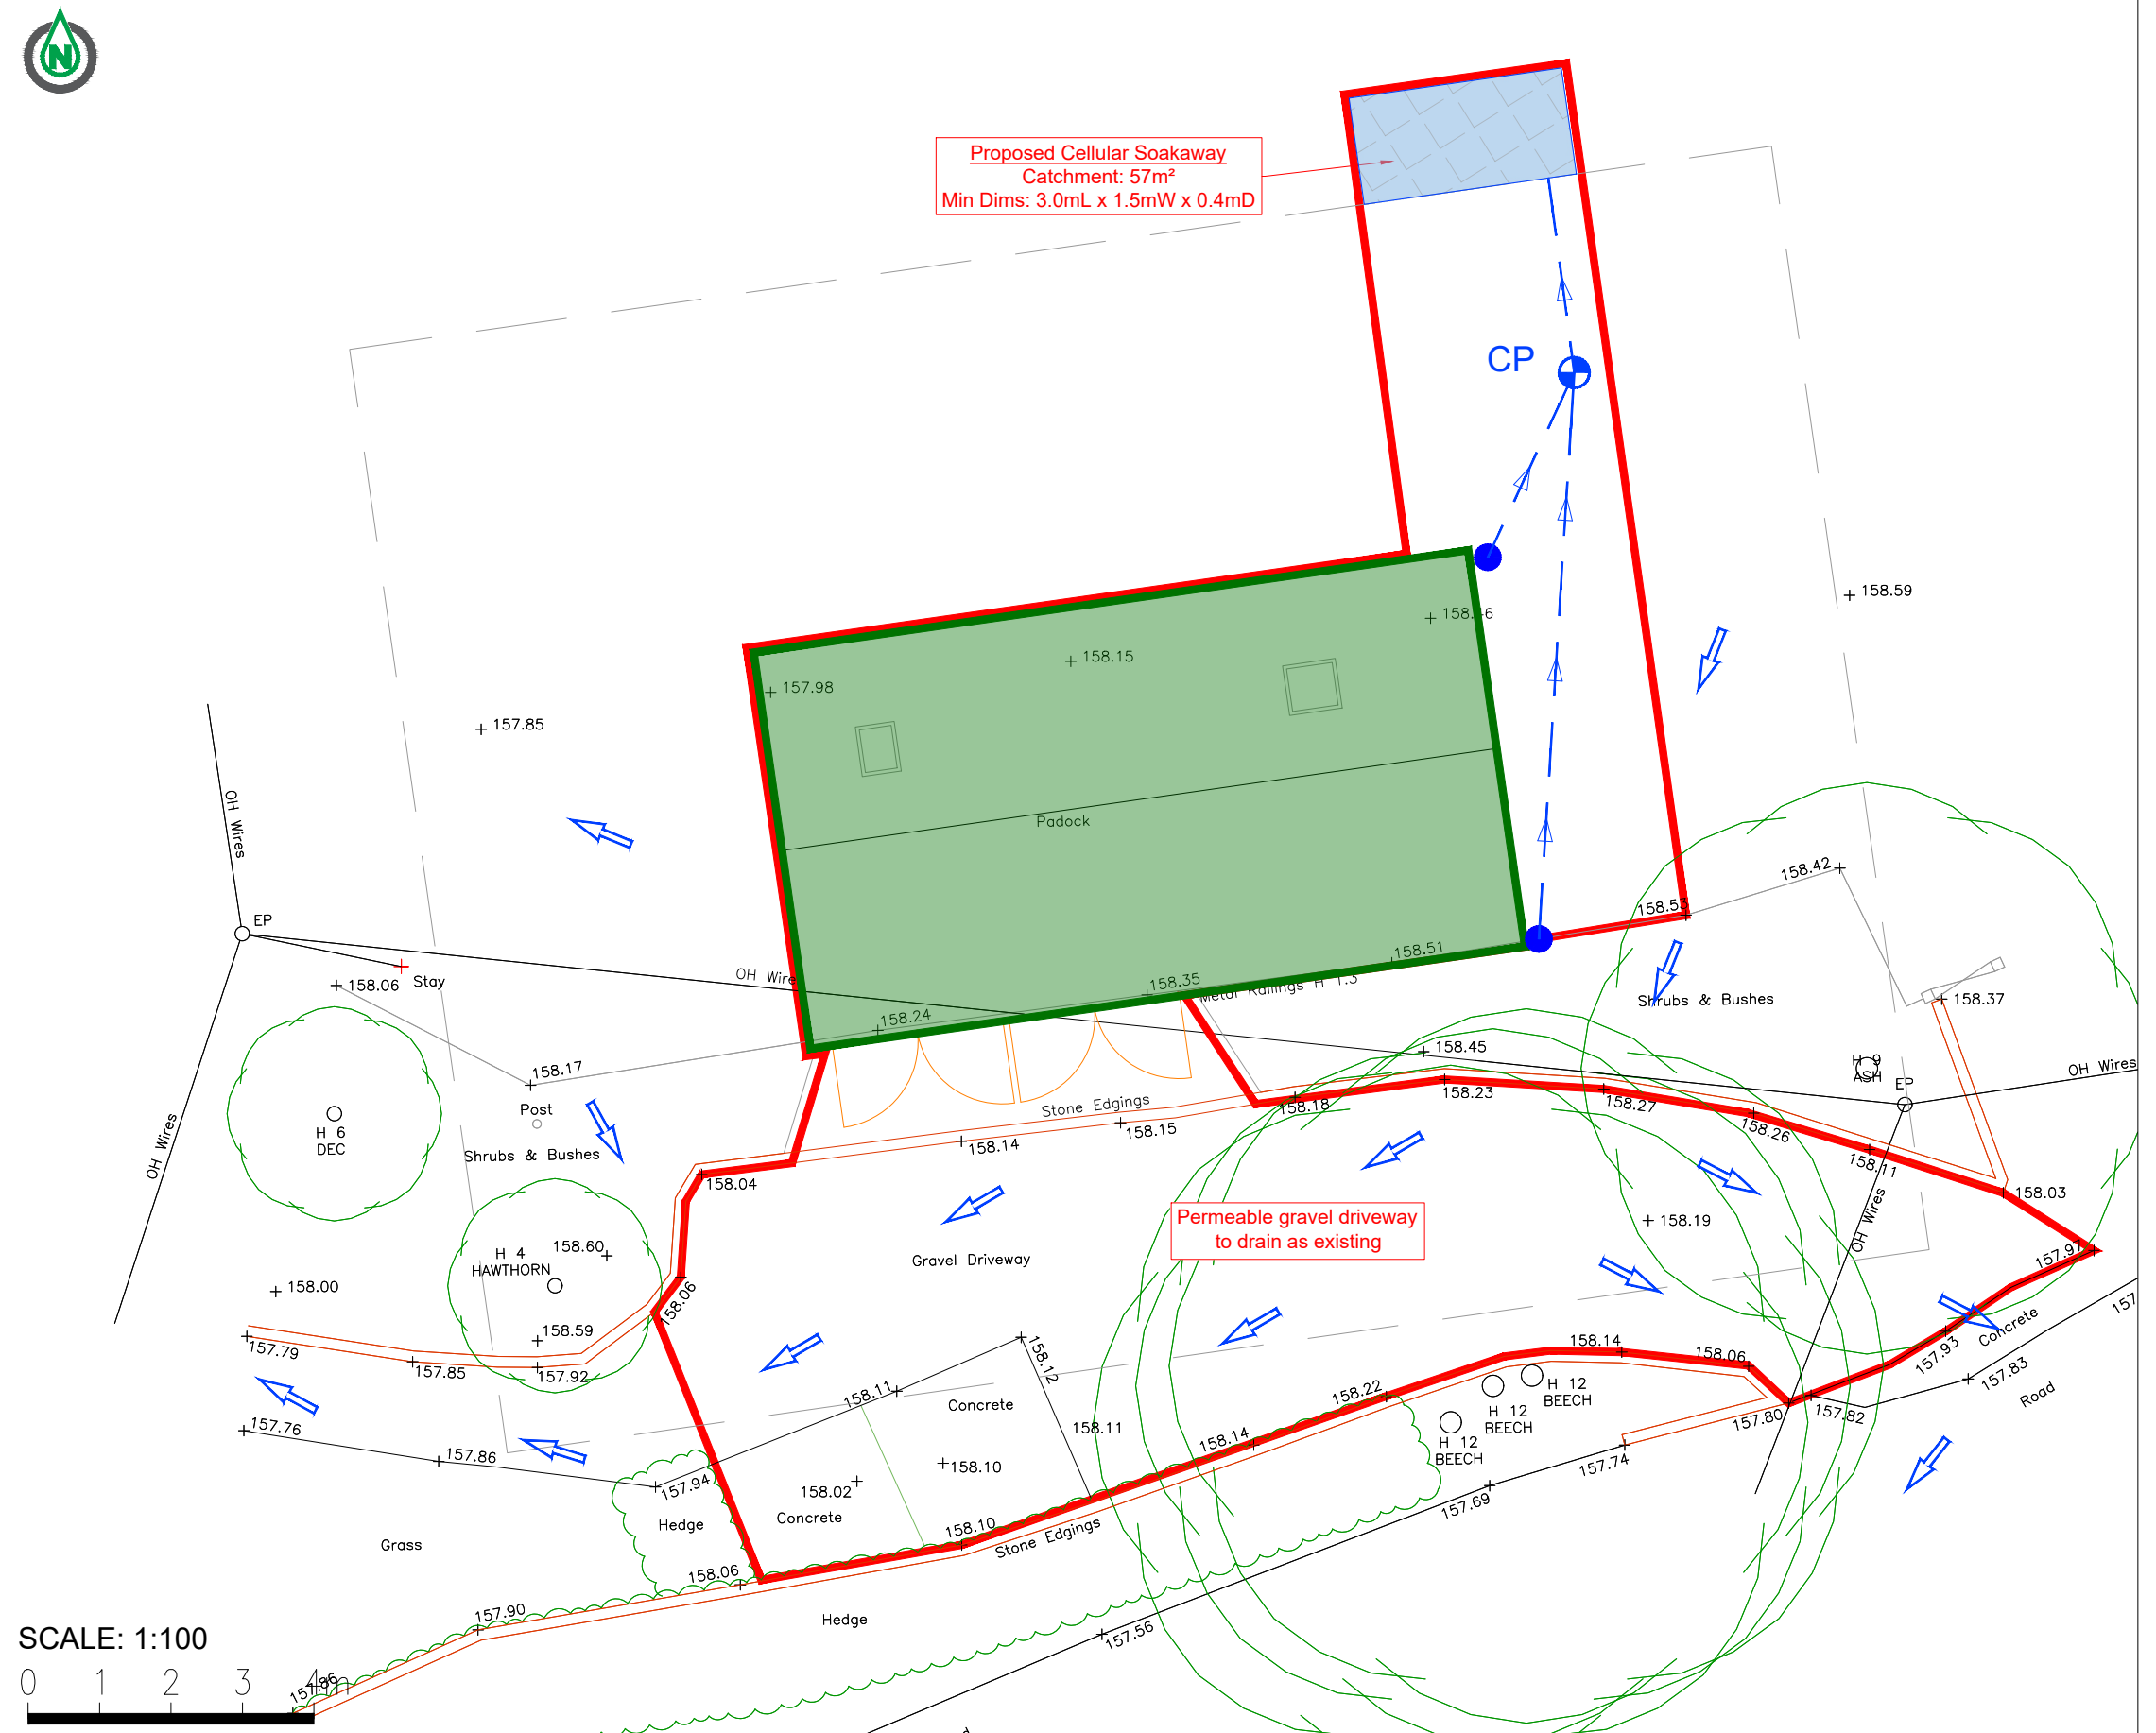

JOB TITLE

CLIENT

DRAWING TITLE

DATE _____

DRAW

DRAWING No.

SCALE
1:100 @ A3

ISSUED FOR

FOR APPROVAL

© This drawing is the copyright of Dixon Civils Limited.
It may not be reproduced or amended without the written approval of Dixon Civils Limited.



www.DixonCivils.com 01249 490813 Enquiries@DixonCivils.com