


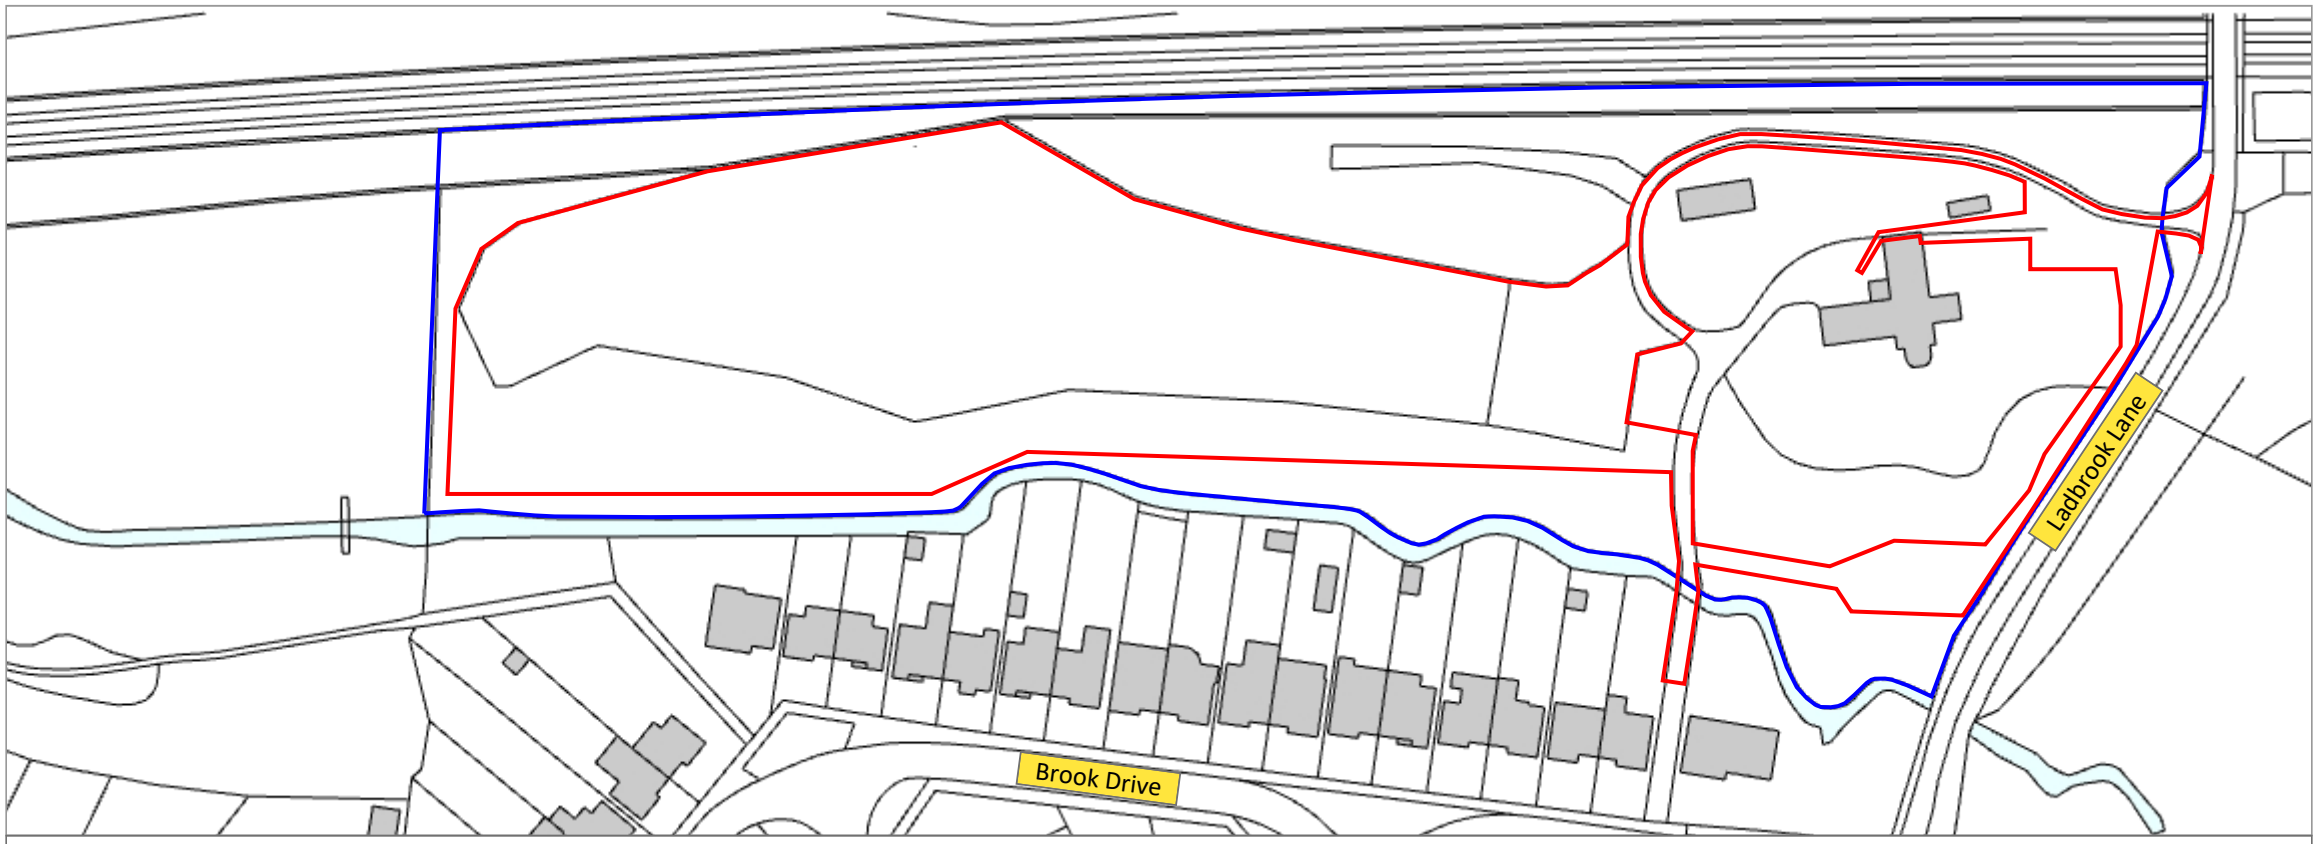

OS Reference: Ordnance Survey, (c) Crown Copyright 2026. All rights reserved. Licence number 100022432

www.revolutionarchitecture.co.uk  
www.greenfinchuk.com  
www.prospus.co.uk

The Oxford Office  
(+44) 1865 703151  
(+44) 7399 547823

revolution

**DISCLAIMER**  
Copyright originator and confidential.  
Do not scale.  
All dimensions must be checked on site.  
Read in conjunction with all supporting documentation.  
Originator accepts no responsibility for the accuracy of third party information contained.  
Users of this document are responsible for checking which revision is current.

LOCATION & EXISTING SITE PLAN

PLANNING

|   | MM/DD/YY   | REVISIONS |
|---|------------|-----------|
| A | 16/07/2026 | Original  |
| B |            |           |
| C |            |           |
| D |            |           |
| E |            |           |
| F |            |           |
| G |            |           |



**'Highlands' Holiday Accommodation**  
51A Brook Drive, CORSHAM, SN13 9AX

1:1250 @ A1  
1:400 @ A1

PL 01 A