





GROUND SECTION (CROSS SECTION) RETROSPECTIVE BOUNDARY WALL INSTALLATION. WITHIN CURTILIDGE.

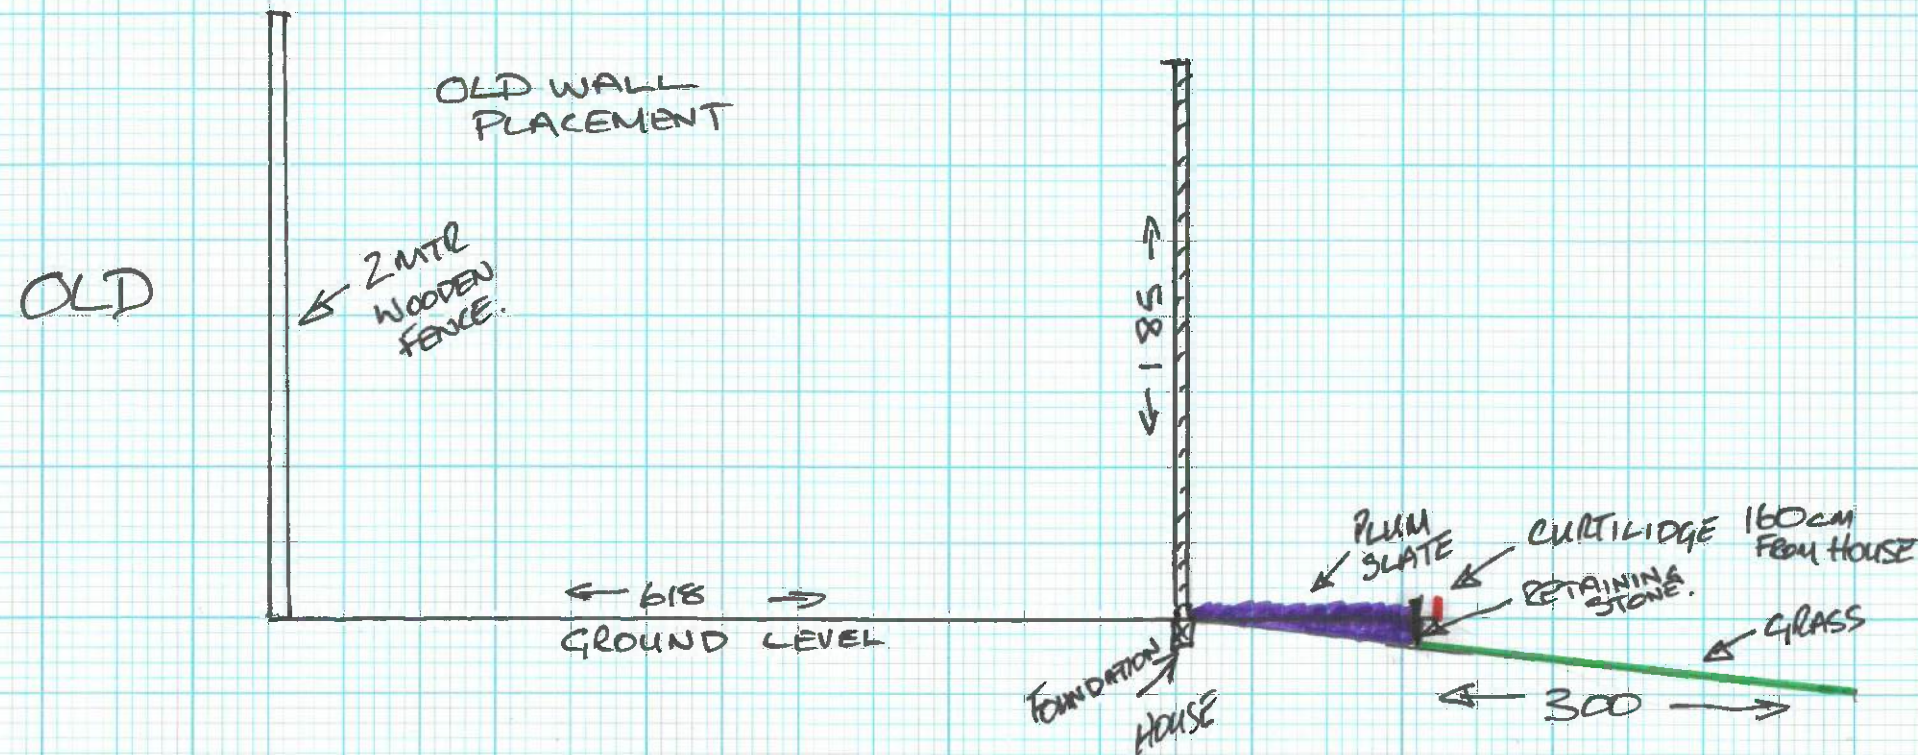

LEDGEND.

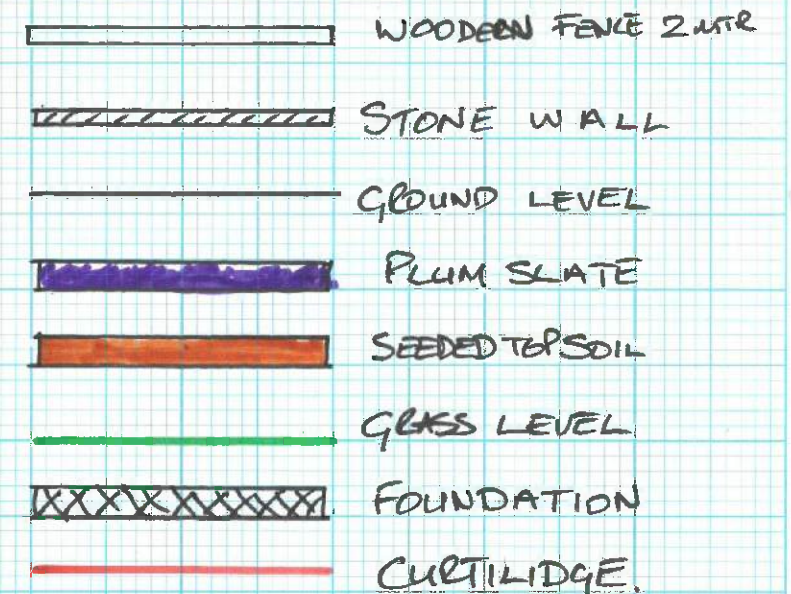

SCALE: 2cm to 1 MTR

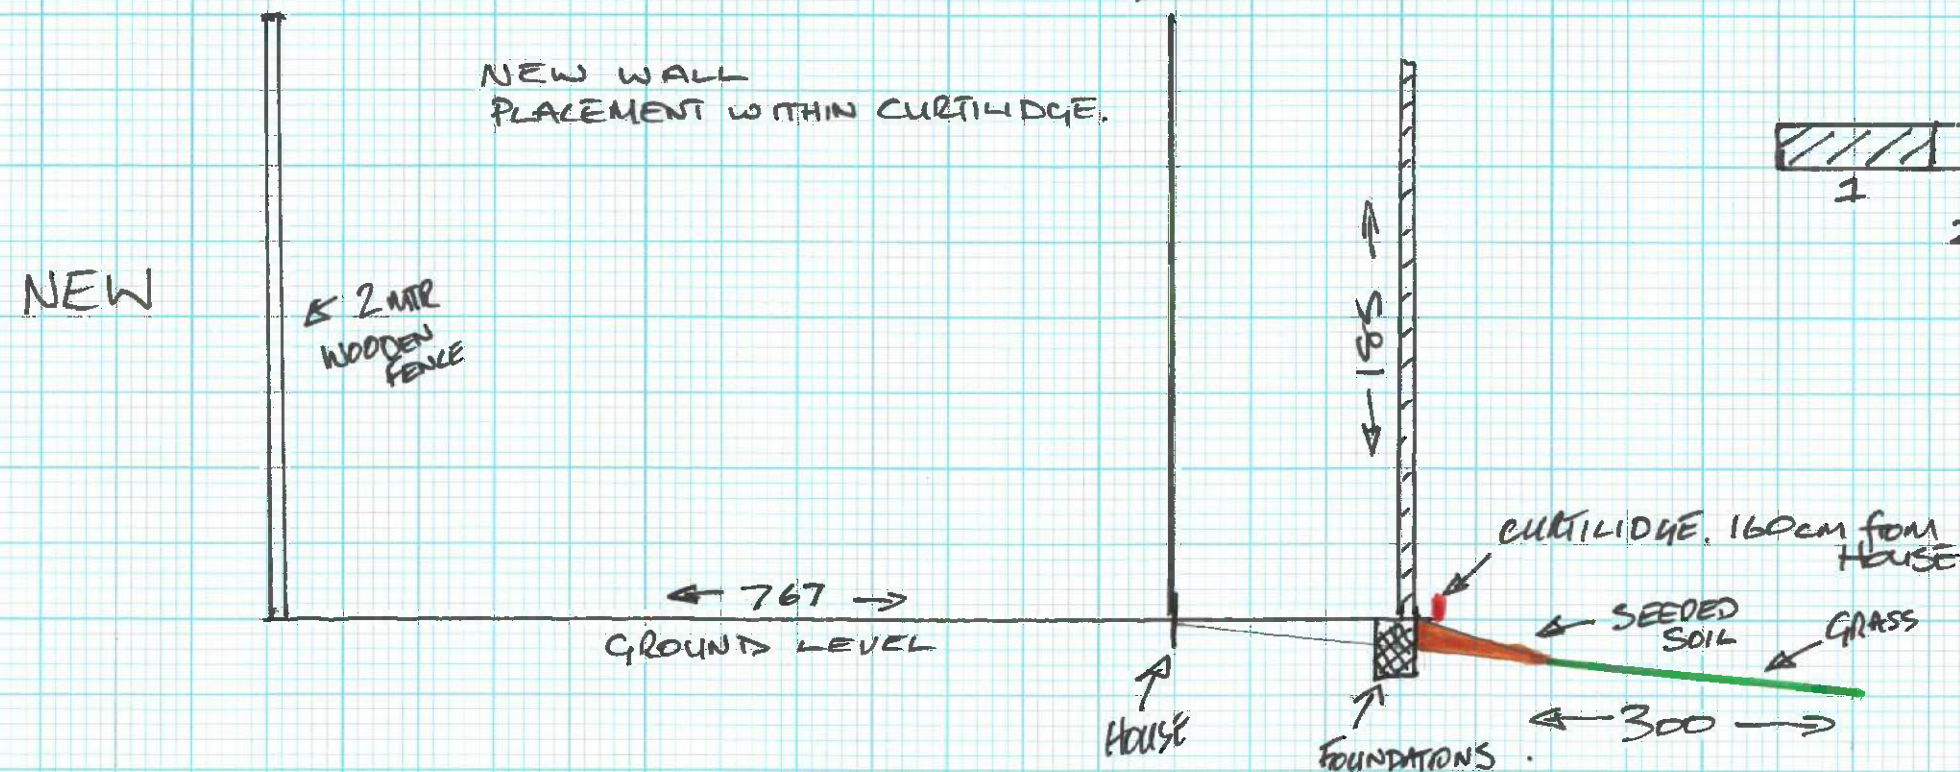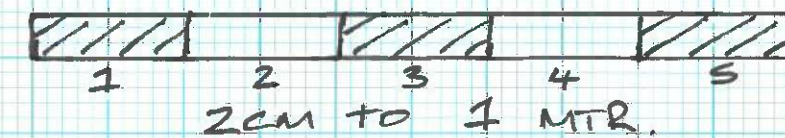

MARTIN J CHALKER
30 SALMONS LEAP
CALNE SN11 9EU
31-07-2026

TITLE
GROUND SECTION SHOWING
OLD & NEW WALL PLACEMENT
RETROSPECTIVE BOUNDARY
WITHIN CURTILIDGE

DRAWING TITLE

GROUND SECTION
OLD & NEW

SCALE @ A3 2cm to 1 MTR
(DO NOT SCALE FROM THIS
DRAWING IF PRINTED ON A4)