




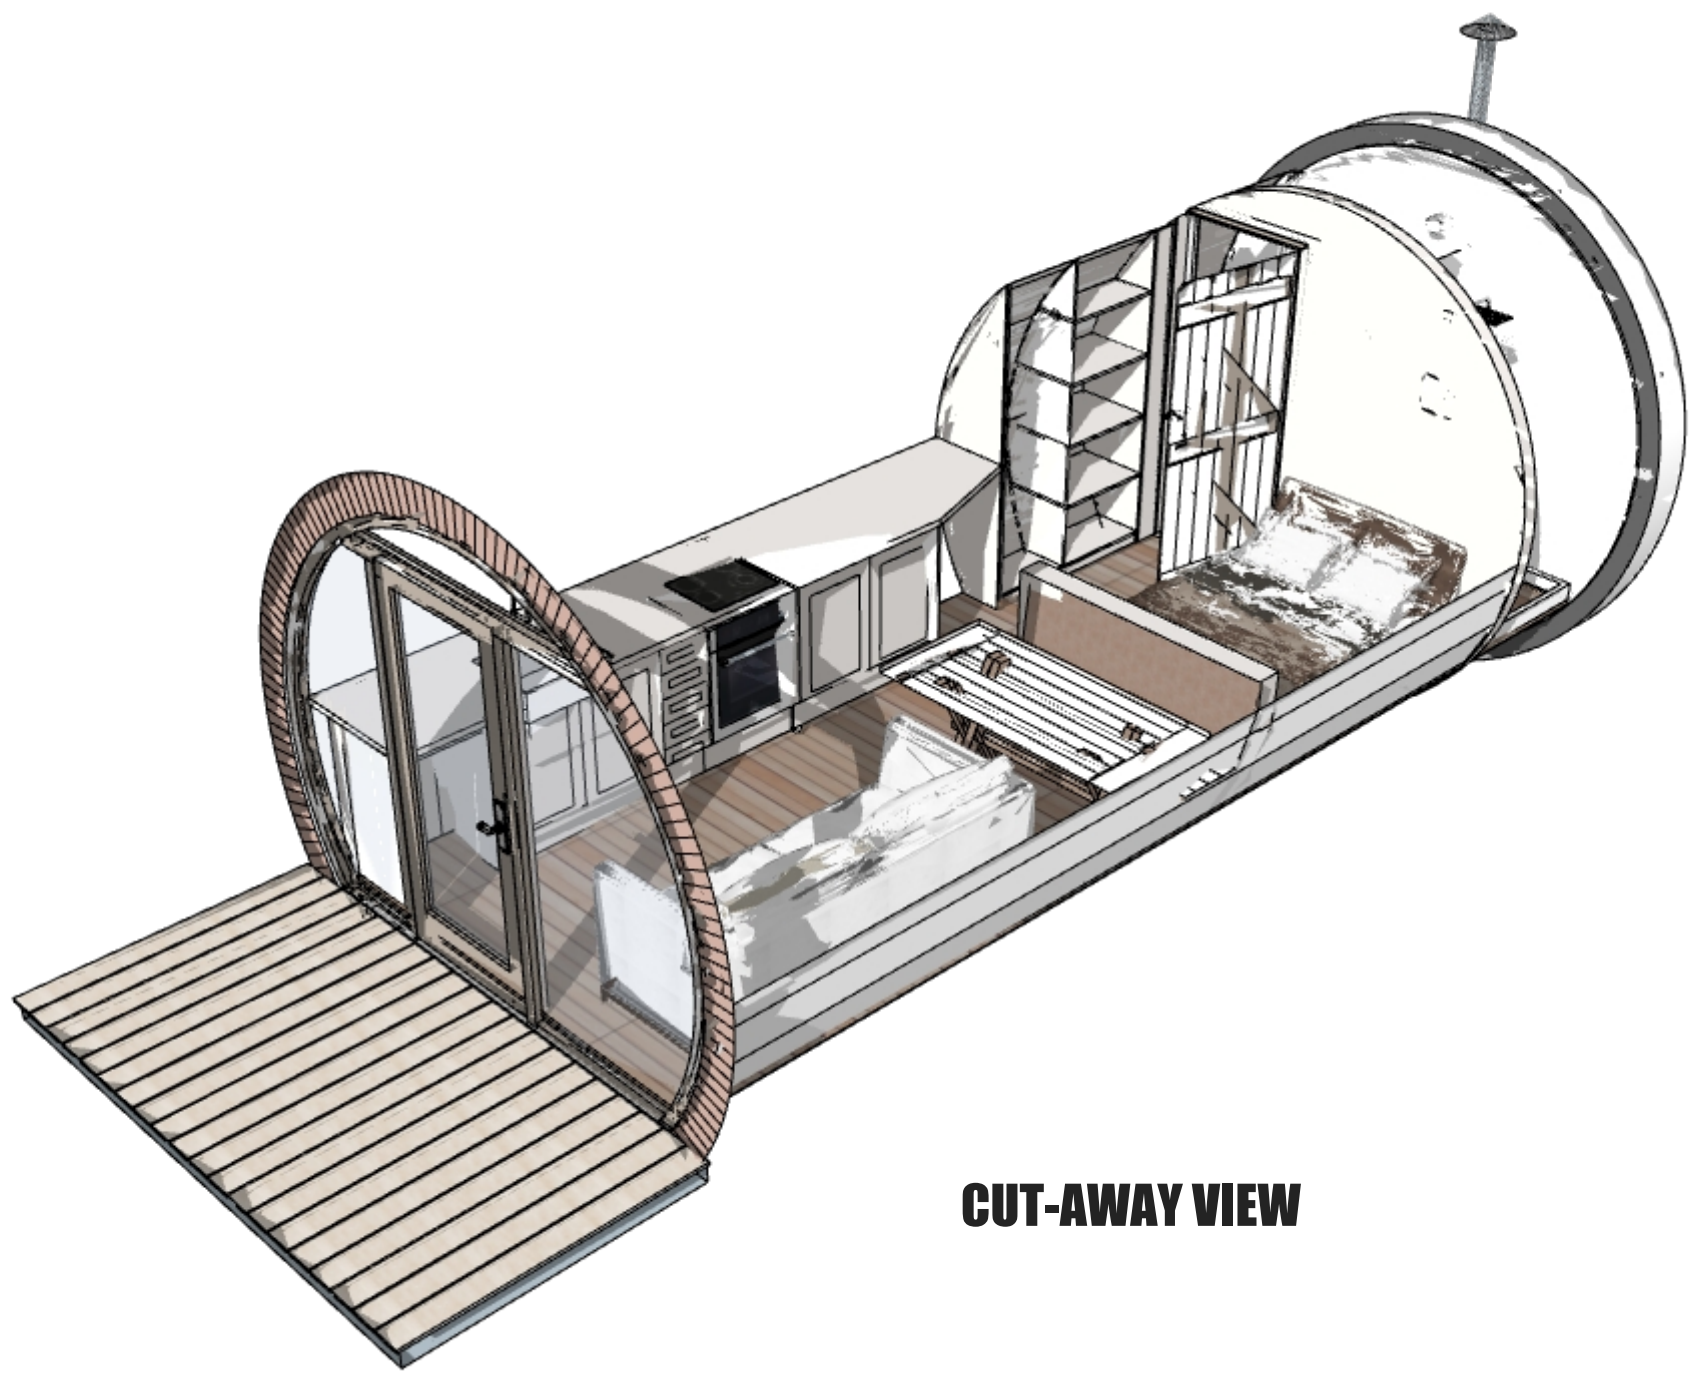

CUT-AWAY VIEW

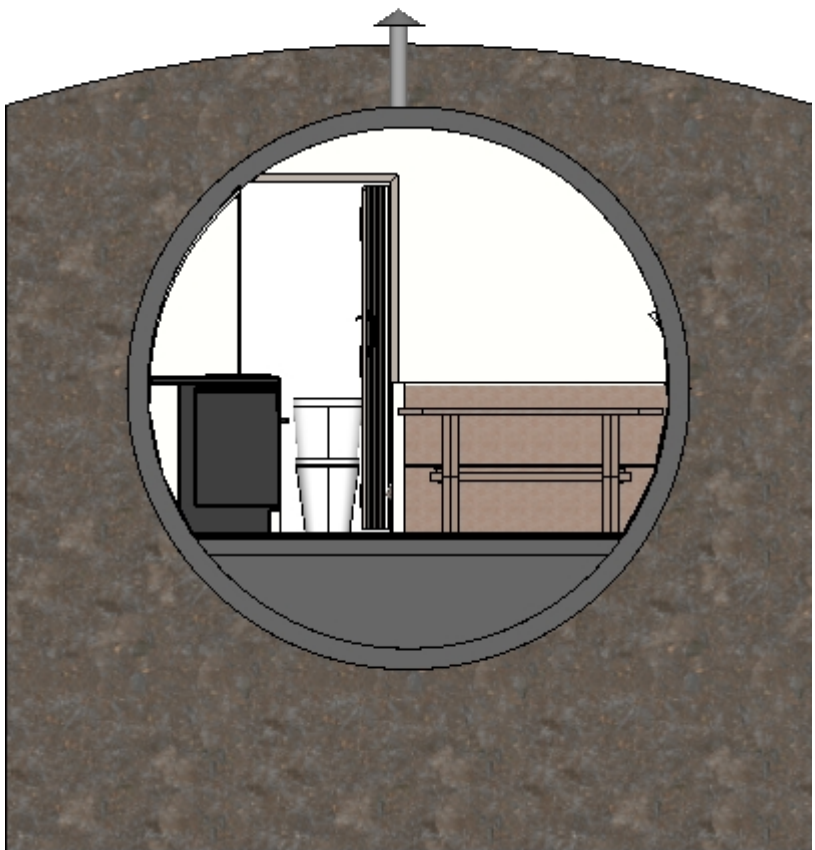

SECTION

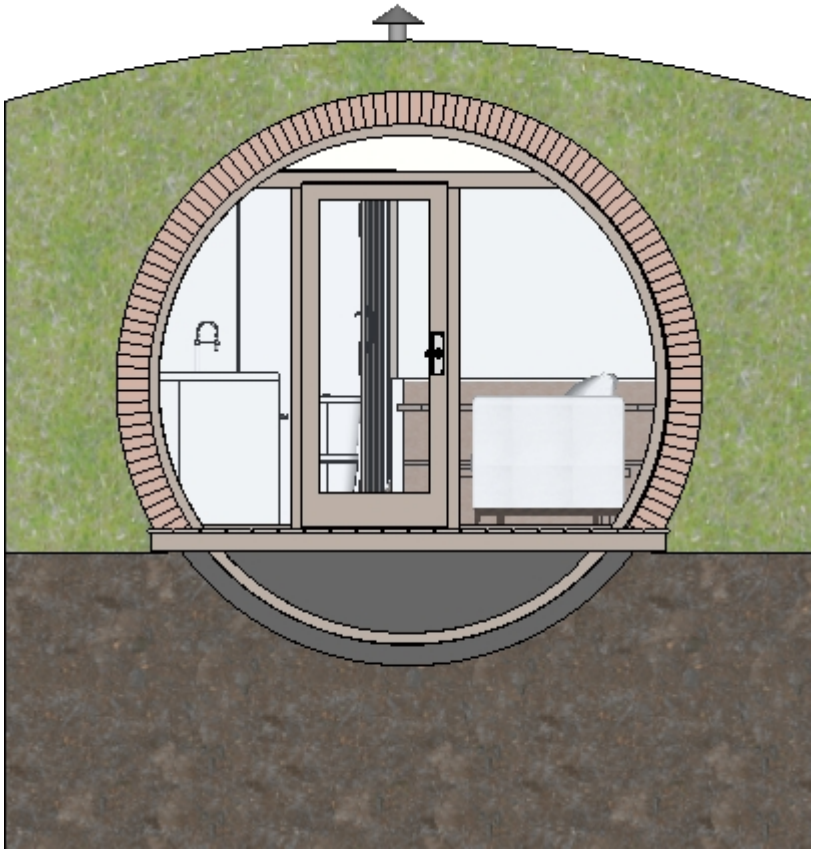

FRONT (SOUTH ELEVATION)



PLAN

MATERIALS
Timber window frames
Brick clad arch
Clear glazing

BURROWED



LEFT




FRONT (NORTH ELEVATION)




RIGHT



BACK (SOUTH ELEVATION)

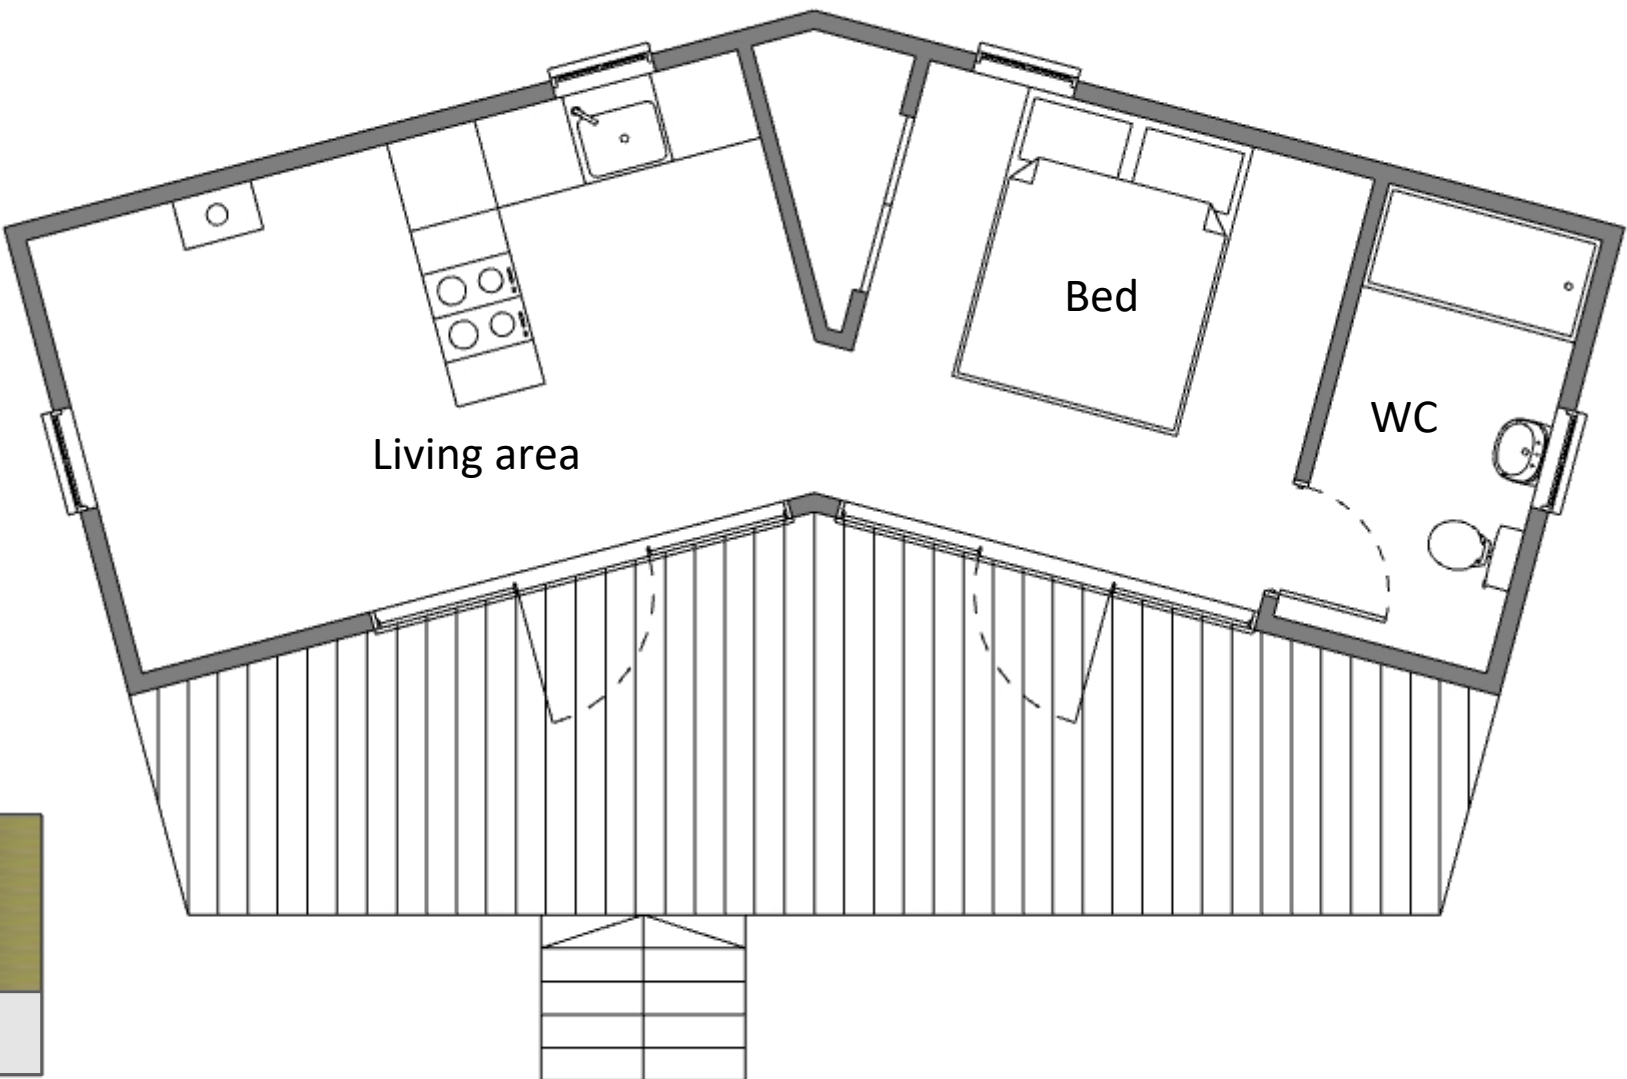

CABIN

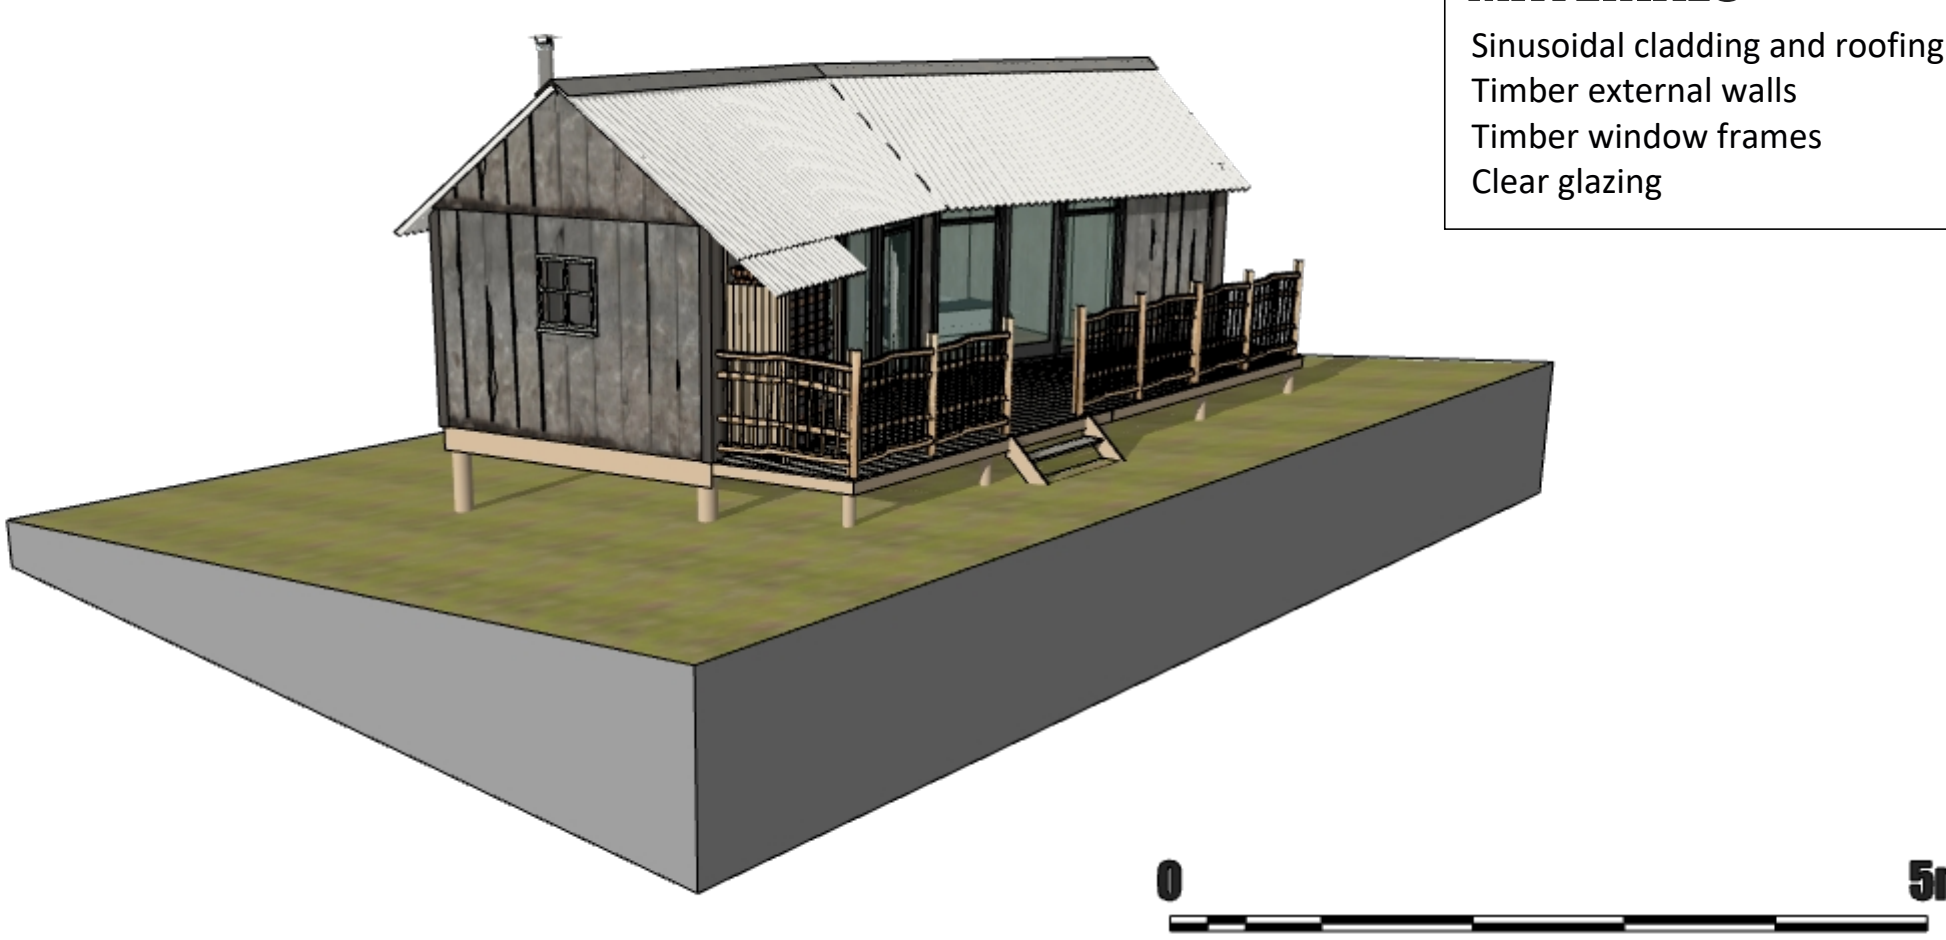

MATERIALS
Sinusoidal cladding and roofing
Timber external walls
Timber window frames
Clear glazing



www.revolutionarchitecture.co.uk
www.greenfinchuk.com
www.prospus.co.uk

The Oxford Office
(+44) 1865 703151
(+44) 7399 547823

revolution

DISCLAIMER
Copyright originator and confidential.
Do not scale.
All dimensions must be checked on site.
Read in conjunction with all supporting documentation.
Originator accepts no responsibility for the accuracy of third party information contained.
Users of this document are responsible for checking which revision is current.

BURROWED UNIT & WOODMANS HUT

PLANNING

	MM/DD/YY	REVISIONS
A	16/07/2026	Original
B		
C		
D		
E		
F		
G		



'Highlands' Holiday Accommodation
51A Brook Drive, CORSHAM, SN13 9AX

1:50 @ A1

PL 04 A