




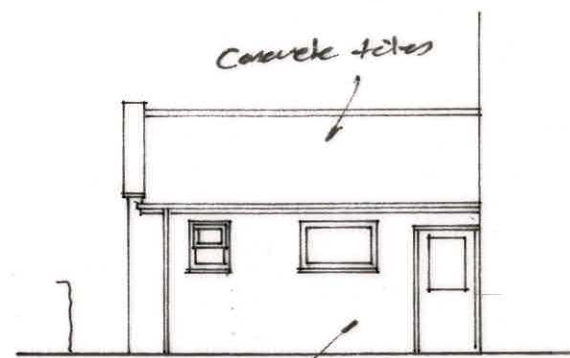


West
Elevations Existing 1:100

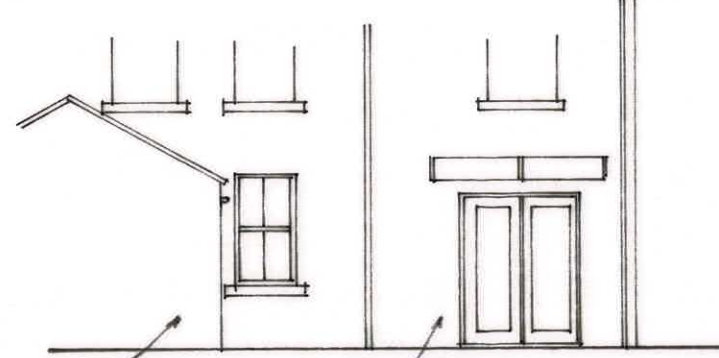


North
Elevations Existing 1:100

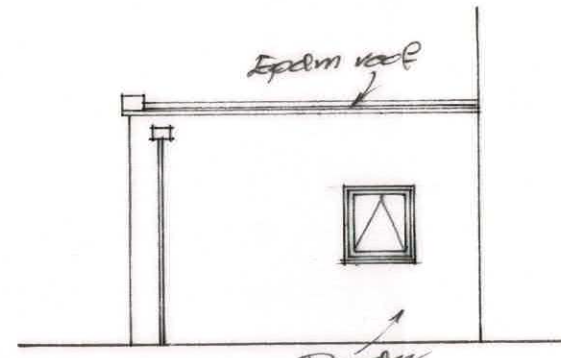


West
Proposed Elevations 1:100

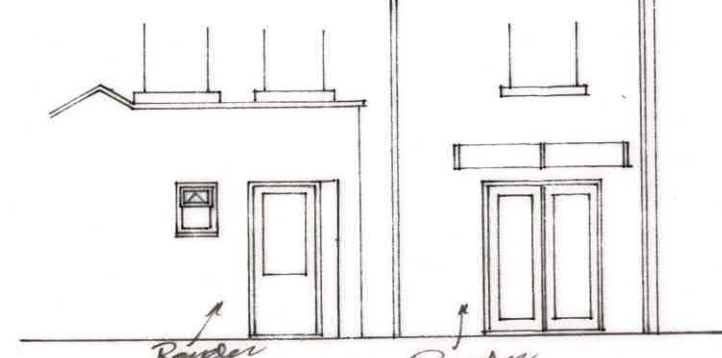

North
Proposed Elevations 1:100

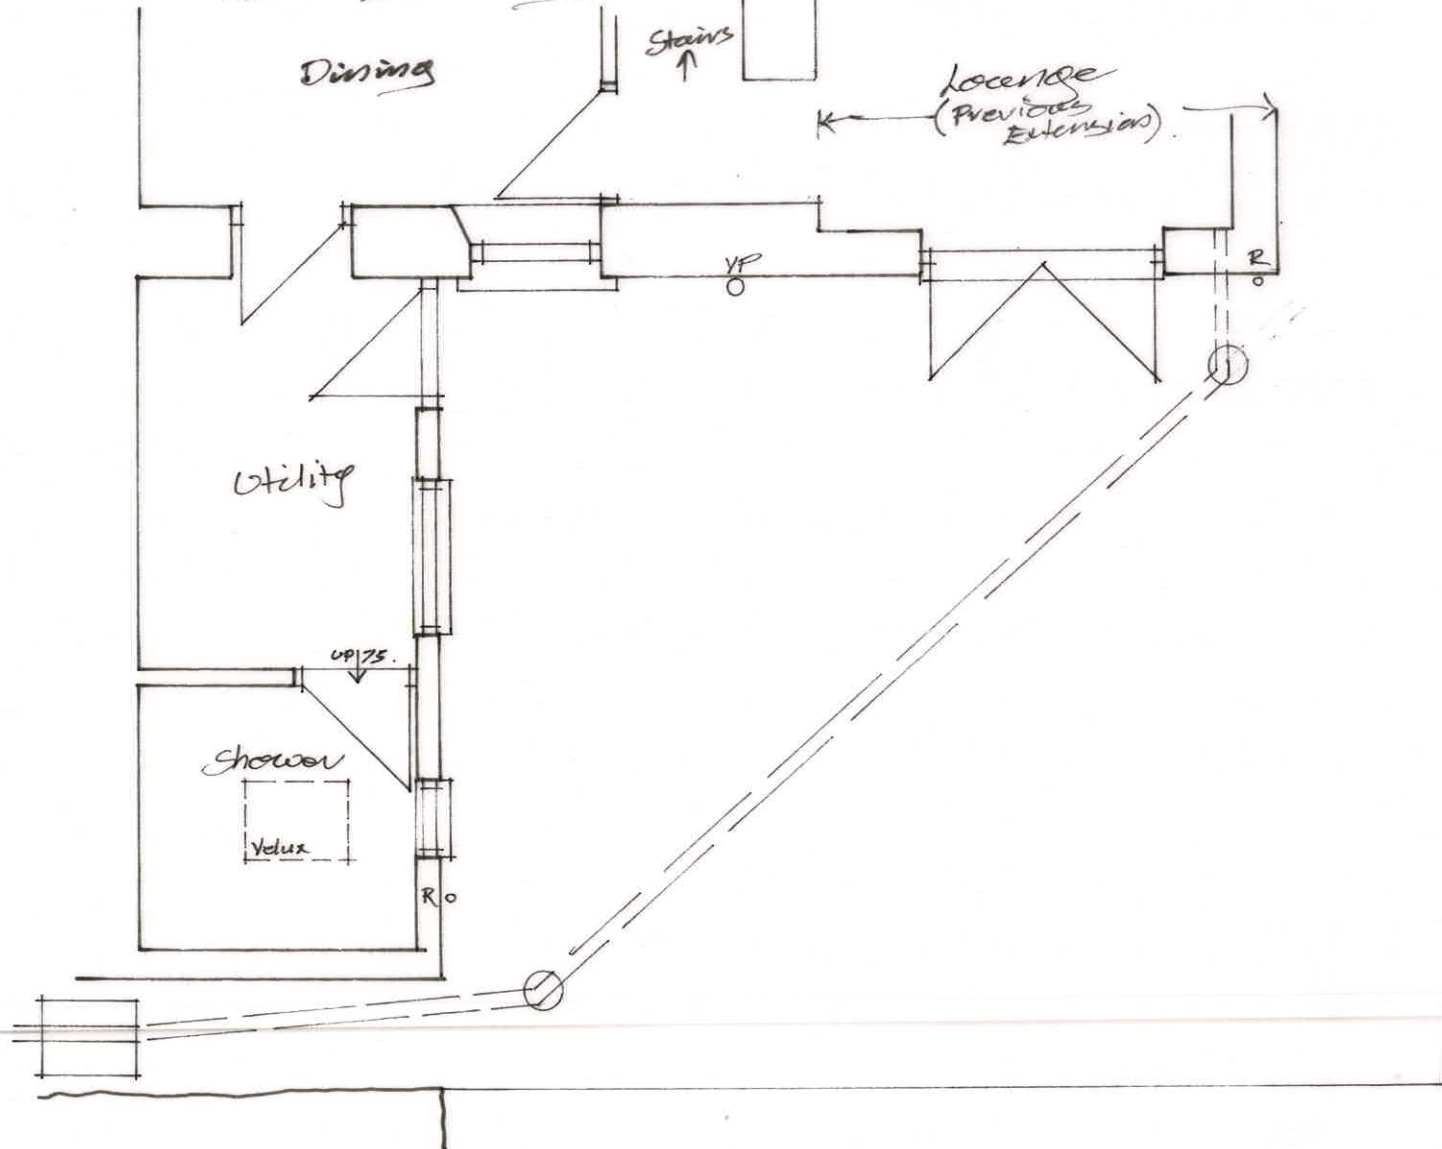

Plan Existing 1:50

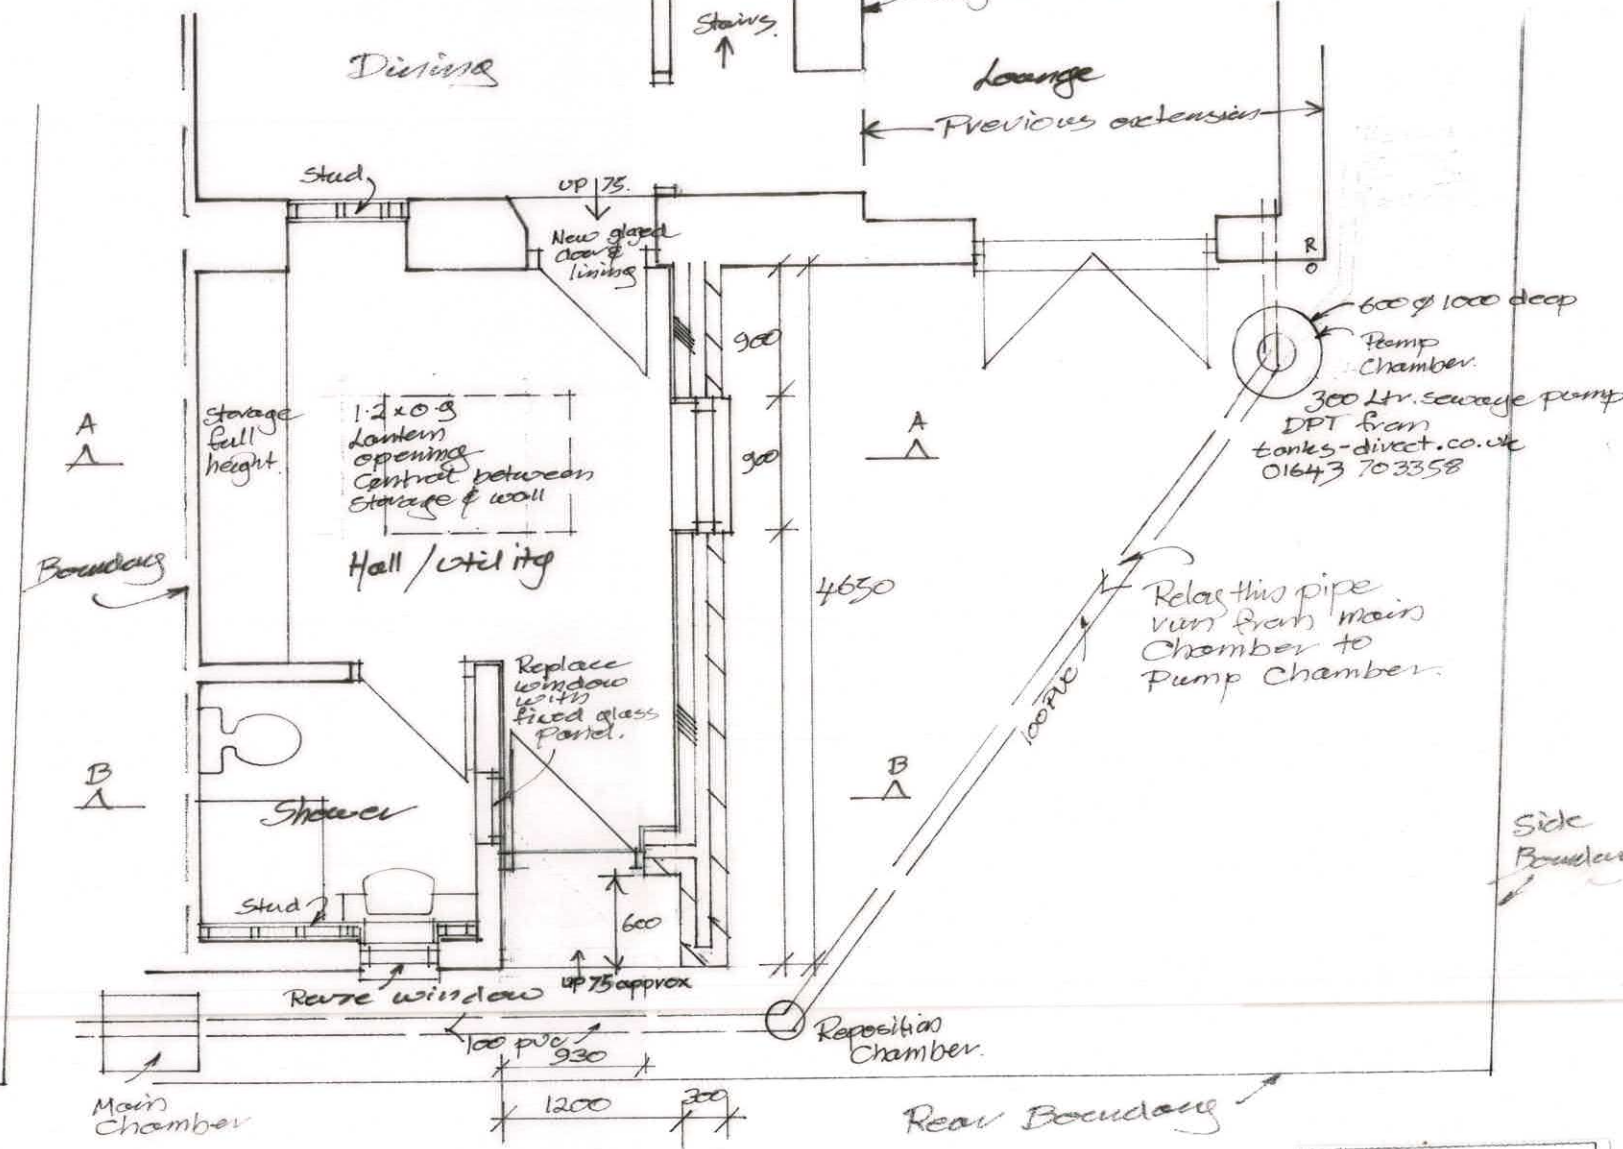

Plan Proposed 1:50

A Front & Back Clarified
Previous extensions
added.
North Point added
Materials added
Boundaries defined

3 Potley Lane Corsham, Wilts SN13 9RY 01225 811057	
Project 44 Greenhill Neuton SN13 9SQ	
Drawing Plans Existing & Proposed	
Scale 1:50	Drawing No 2636/1
Date Aug 26	Drawn CH