


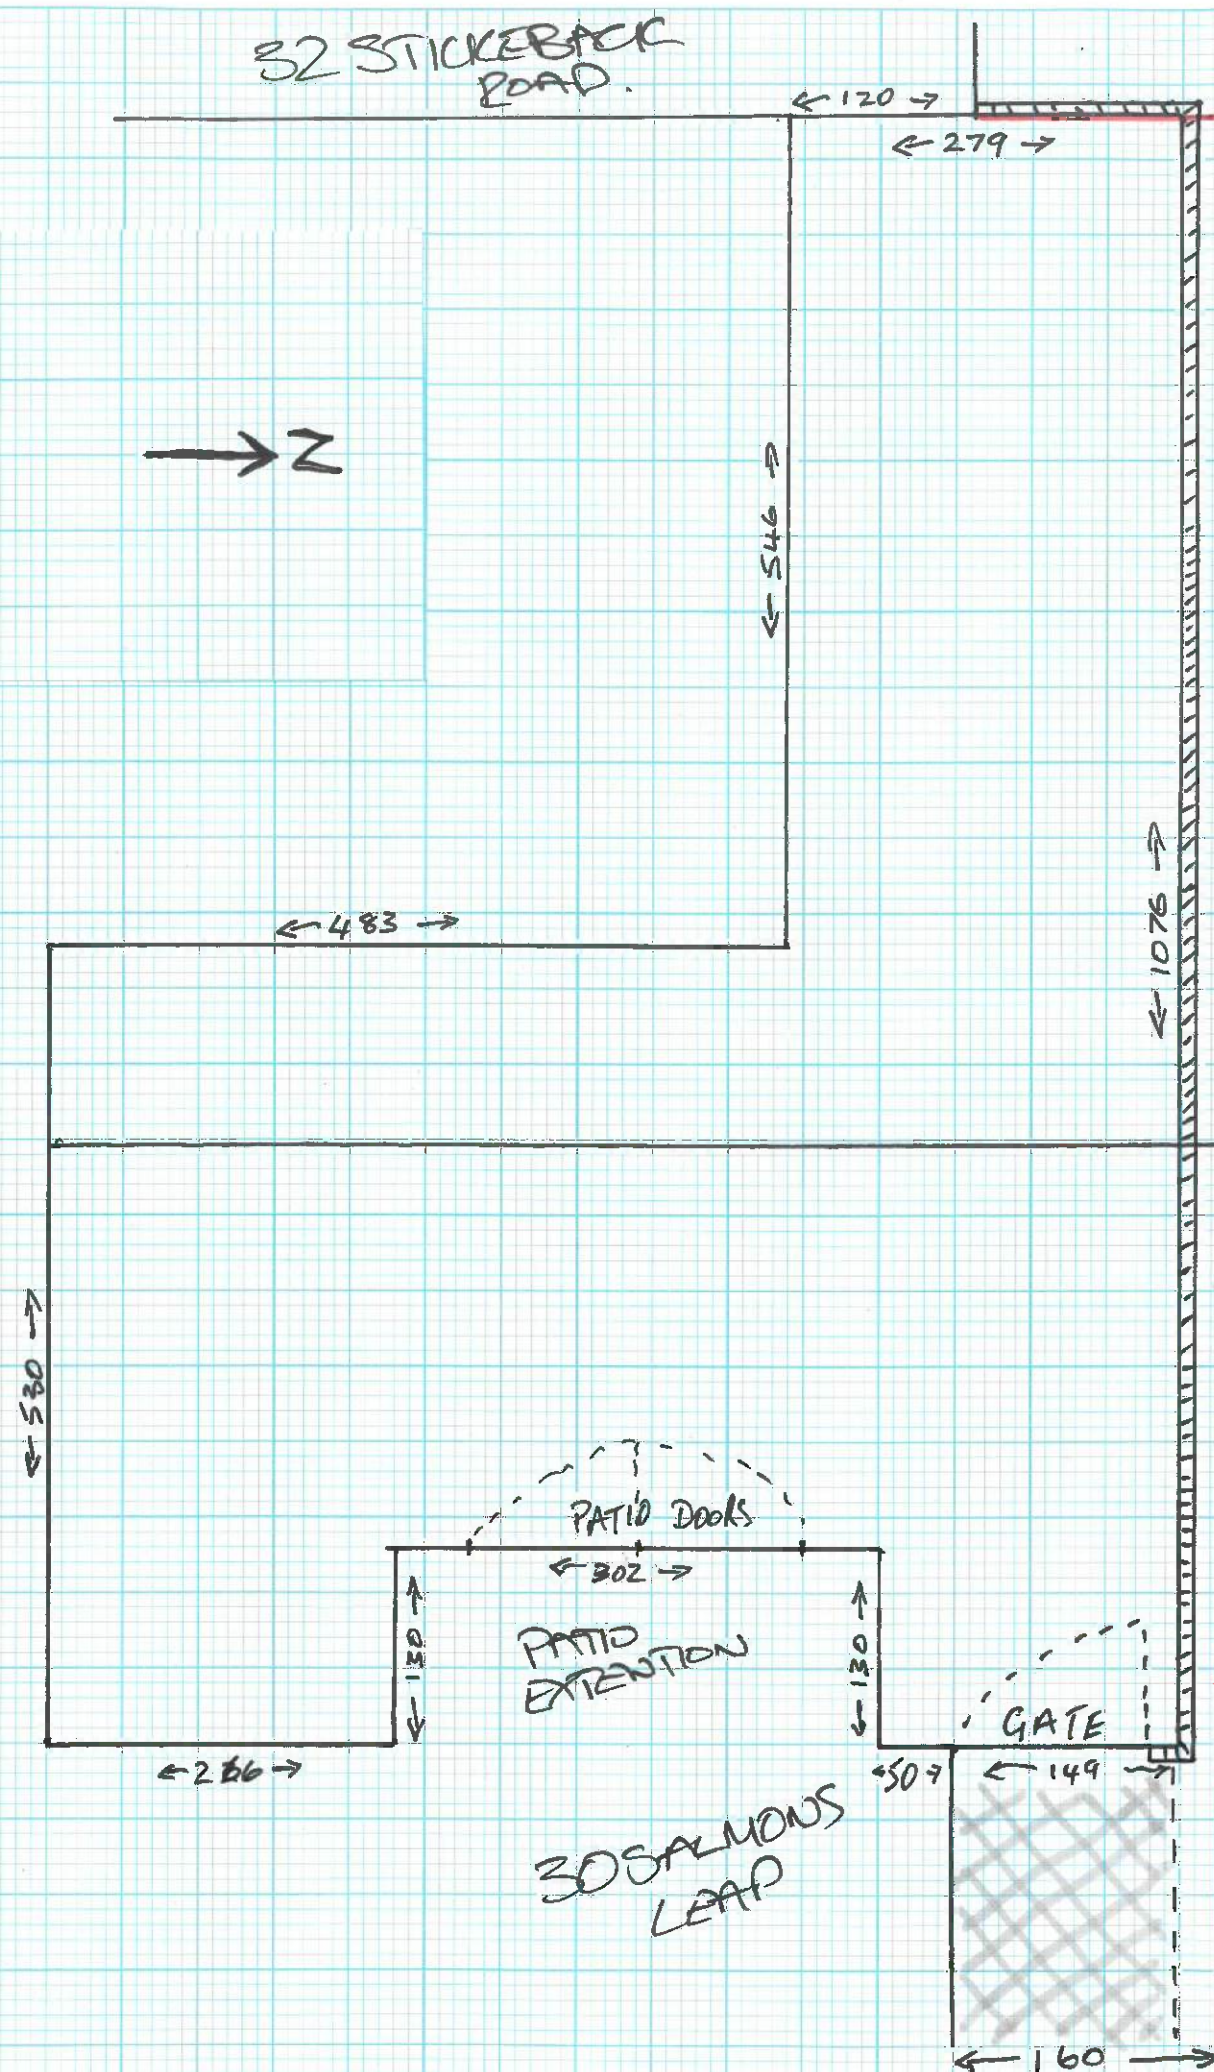


WALL AFTER WORK COMPLETED 16-07-2026

LEGEND.

- BRICK WALL
- EDGE COTSWOLD STONE
- EDGE OF GARDEN
- CURTILIDGE
- COTSWOLD CREAM STONE

SCALE : 2cm → 1 MTR

GROUND
CROSS SECTION

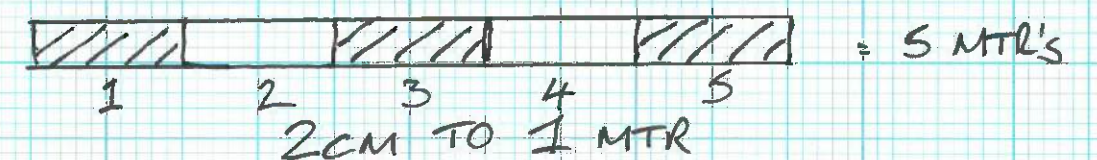

MARTIN SCHALKER
30 SALMONS LEAP
CALVE SNII 9EU
31-07-2026

TITLE.
POST WALL PLACEMENT
RETROSPECTIVE BOUNDARY
WALL INSTALLATION
WITHIN CURTILIDGE
DRAWING TITLE
BOUNDARY ELEVATION POST
MOVING OF WALL

SCALE @ A3 2cm TO 1 MTR
(DO NOT SCALE FROM THIS
DRAWING IF PRINTED ON A4)