



Chippenham Signage Scheme

Cocklebury Road, Chippenham SN15 3QD

EPOS: 6931
Job: 30276
Rev: D
Date: 26.08.2026

Innovate PM / Tom Hardaker
Innovate Designer / Ian Wright
One Stop PM / Stuart Bickley
One Stop Designer / Kerrie Spicer

Existing Signage



Proposed Store Signage

- ITEM [1] - FASCIA

See specification page for detail.
- ITEM [2] - ACM PANEL

Aluminium composite panels with digitally printed image to face of the panel. [If being installed to glazing then white vinyl is to be applied internally to conceal glue]
[Colour of silicone req'd : TBC]

A. size: 1360 x 500mm [Int White vinyl]
B. size: 1360 x 1840mm [Int White vinyl]
C. size: 1360 x 500mm [Int White vinyl]
[subject to survey]
- ITEM [3] - MANIFESTATION

Reverse applied frosted manifestation dots 60mm

size: to suit area
- ITEM [4] - POSTER CASES

External lockable poster case, anodised silver.

size: 580 x 830 x35mm [Qty | 6]
- ITEM [6] - CAR PARK SIGNS

ACM direct UV print to face.
Matte laminated with radius corners.

A. size: 600mm x 400mm x 3mm [Qty | 2]




Note New shopfront finished RAL 7016 anthracite grey details / dimensions (TBC)

White vinyl to glazing behind ACM's



KEY: ● ACM [Aluminium Composite Panel] ◆ ACM/VW ■ F/ACM ★ Window Vinyl - [External] ▲ Window Vinyl - [Internal]

Proposed Store Signage

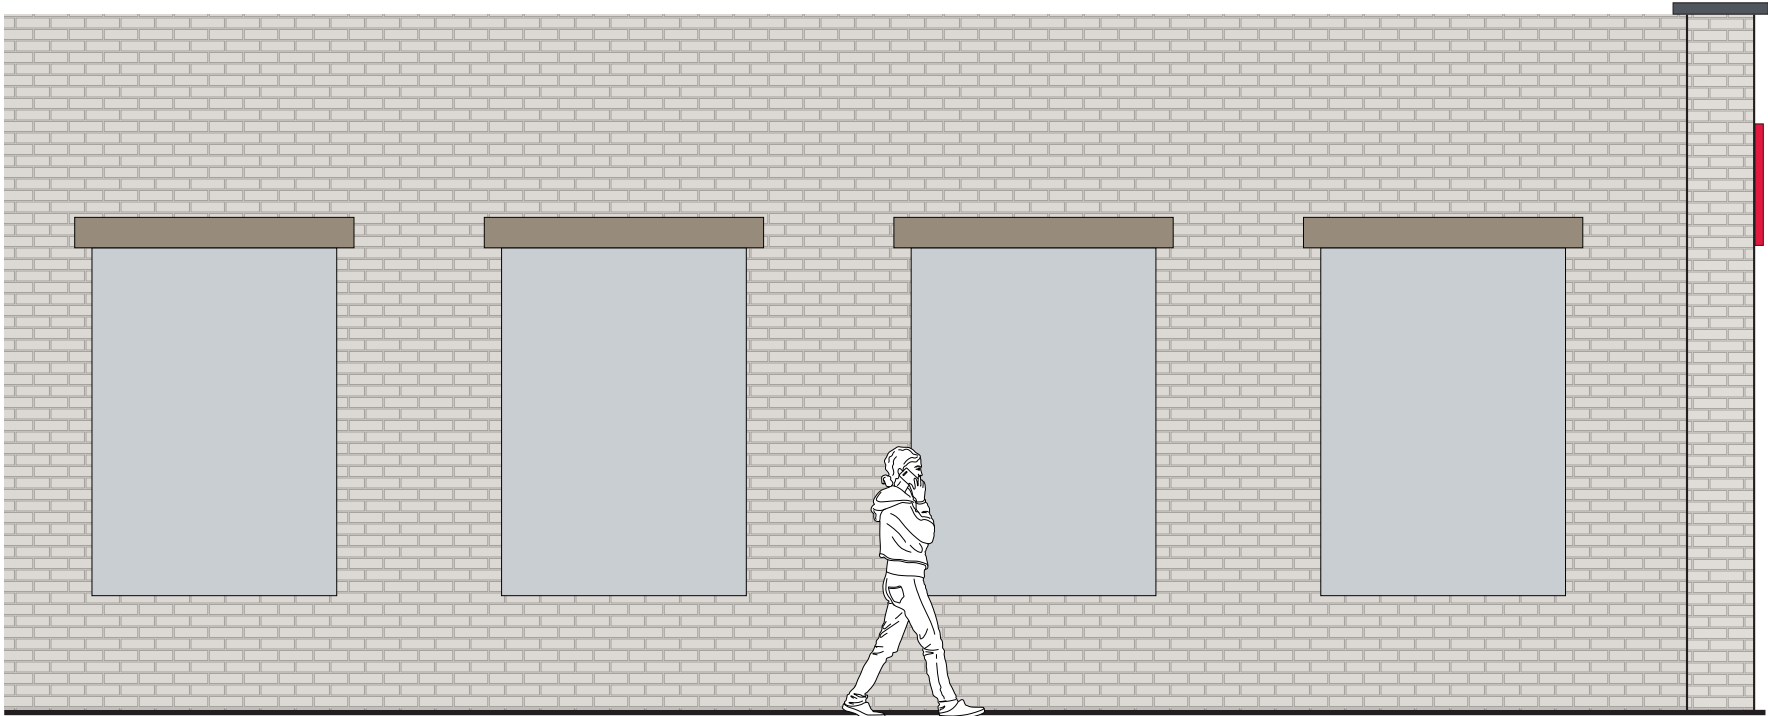

SIDE (LH) ELEVATION

No images req'd on side elevation

SCALE BAR 1:50 @ A3



Innovate™

15 Barnes Wallis Road, Fareham, PO15 5TT
023 8023 2311 / weareinnovate.uk

Client: One Stop Stores
Site: Chippenham / Cocklebury Road
Project: Franchise / New Store
EPOS: 6931

© 2026 Innovate. All Rights Reserved.
Do not reproduce without express written permission. This drawing is for approval purposes only. Do not scale. On-screen or printed colours are approximations only. Once approved, any changes may result in additional costs.

Post Sign

ITEM [5] - POST SIGN PANELS
Tray panels with vinyls to face.

A. size: 1030 x 2030 x 75mm [Qty | 2]



Fitting to existing post sign / brackets

SCALE BAR 1:20 @ A3



Innovate™

15 Barnes Wallis Road, Fareham, PO15 5TT
023 8023 2311 / weareinnovate.uk



Client: One Stop Stores
Site: Chippenham / Cocklebury Road
Project: Franchise / New Store
EPOS: 6931

© 2026 Innovate. All Rights Reserved.
Do not reproduce without express written permission. This drawing is for approval purposes only. Do not scale. On-screen or printed colours are approximations only. Once approved, any changes may result in additional costs.


Car Park Signs

ITEM [6] - CAR PARK SIGNS
ACM direct UV print to face.
Matte laminated with radius corners.

A. size: 600mm x 400mm x 3mm

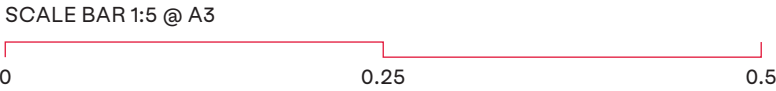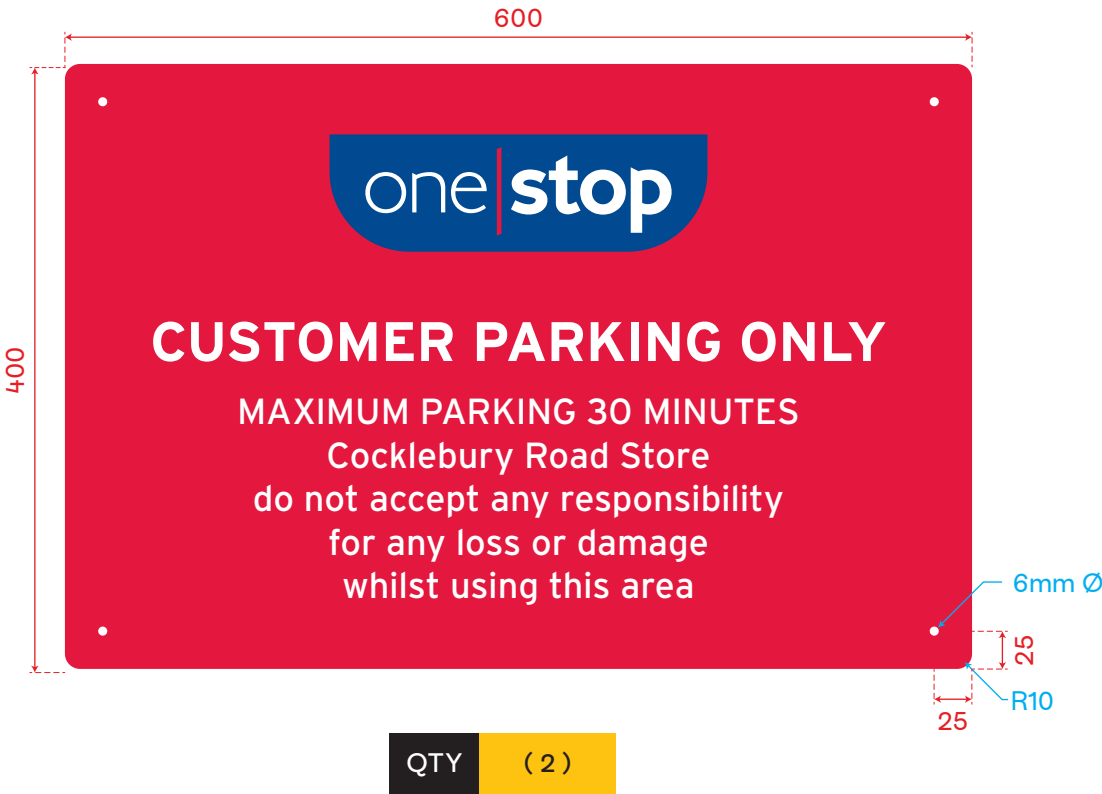


Fascia Details

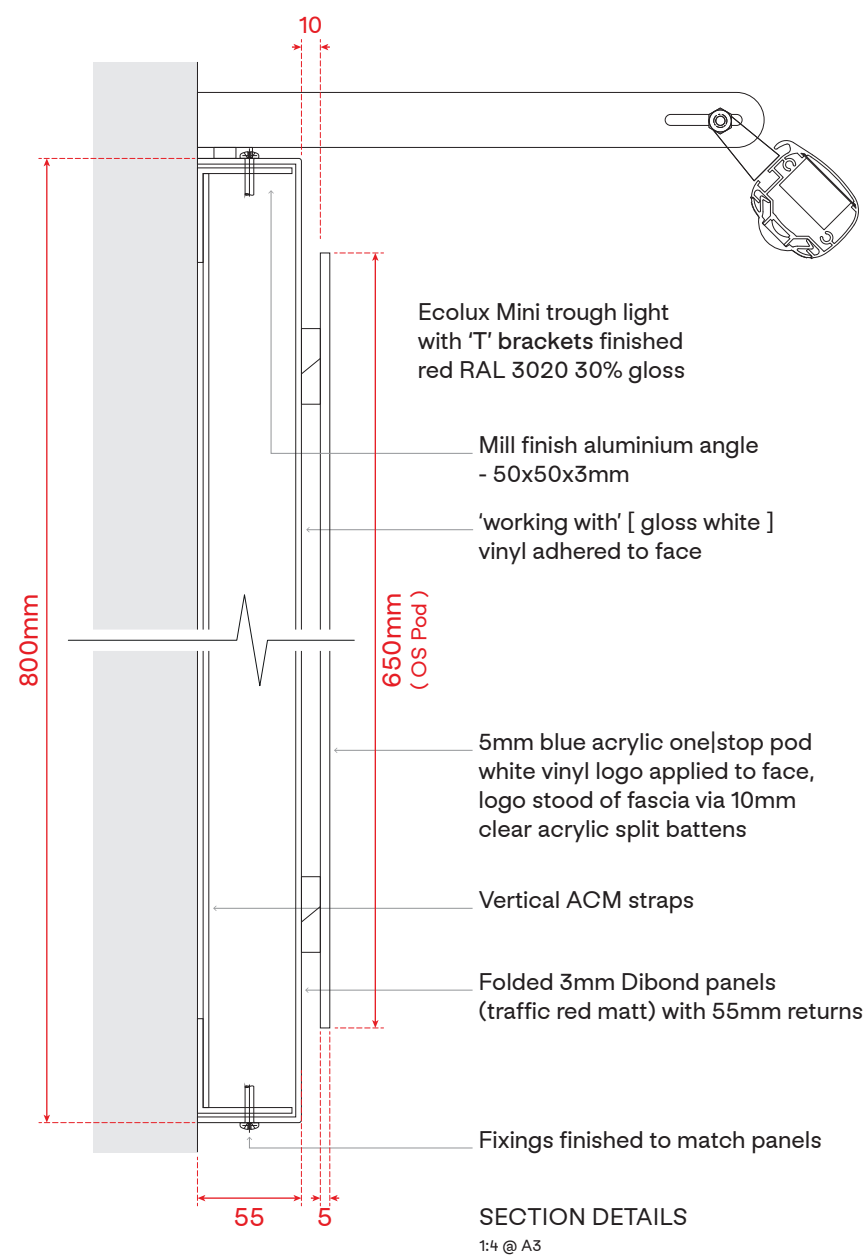

FASCIAS
[Non-illuminated]

TYPE	A	55
------	---	----

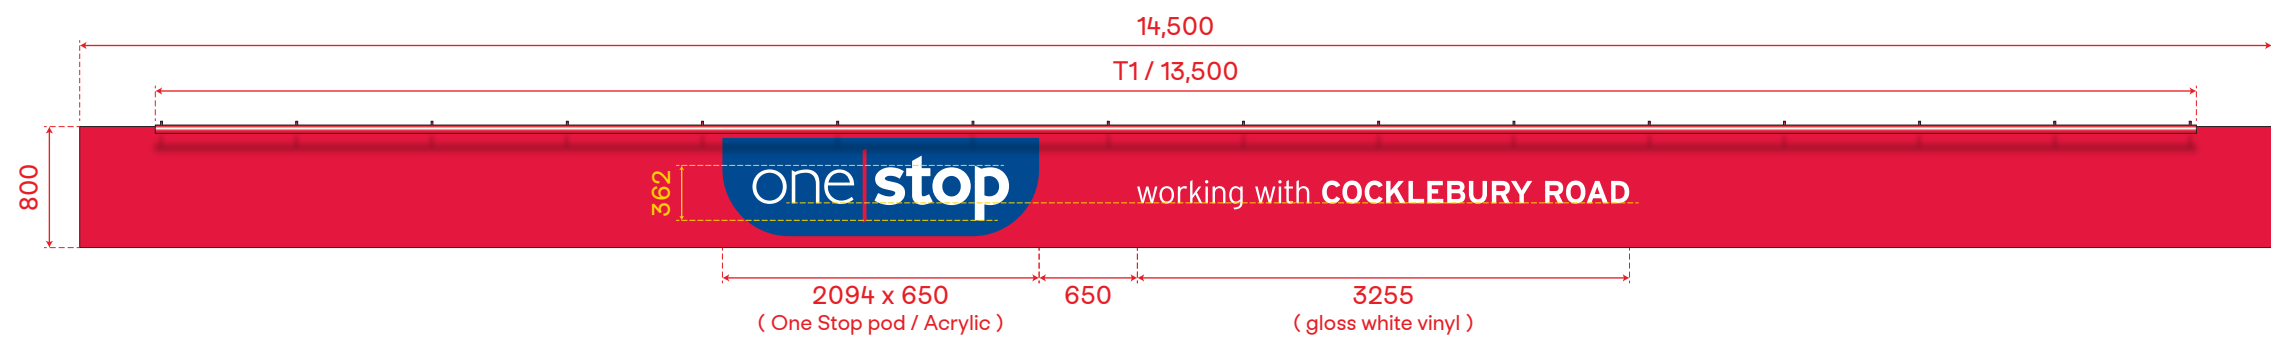


Location / Block Plan

One Stop Stores : Cocklebury Road, Chippenham SN15 3QD



This Plan includes the following Licensed Data: OS MasterMap Colour PDF Location Plan by the Ordnance Survey National Geographic Database and incorporating surveyed revision available at the date of production. Reproduction in whole or in part is prohibited without the prior permission of Ordnance Survey. The representation of a road, track or path is no evidence of a right of way. The representation of features, as lines is no evidence of a property boundary. © Crown copyright and database rights, 2026. Ordnance Survey - 0100031673

[OS_MasterMap_A4_Colour_PDF_Location_Plan_1_1_250_(4ha)_1125823_1412628]

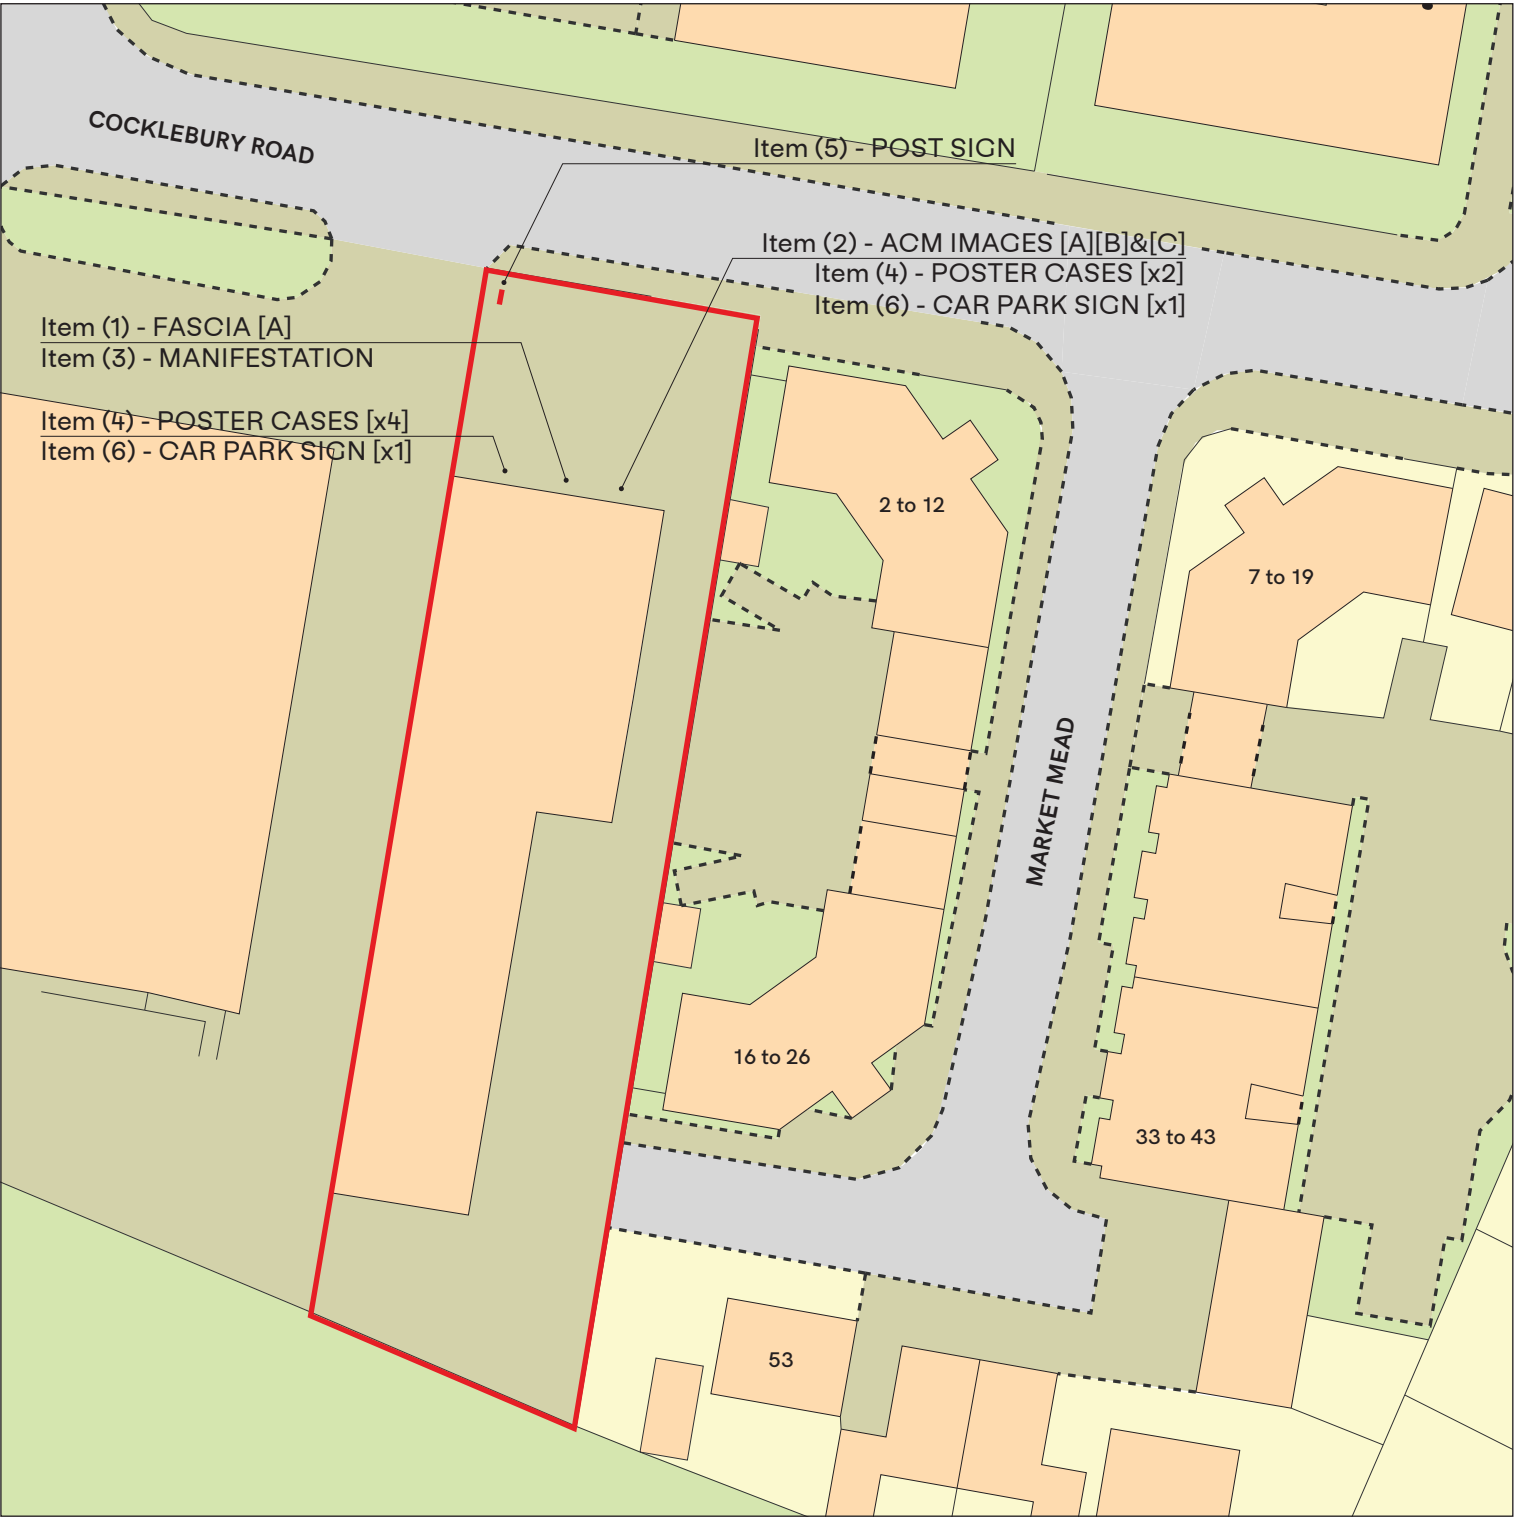

SCALE BAR 1:1250 @ A3



SCALE BAR 1:500 @ A3



Innovate™

15 Barnes Wallis Road, Fareham, PO15 5TT
023 8023 2311 / weareinnovate.uk

Client: One Stop Stores
Site: Chippenham / Cocklebury Road
Project: Franchise / New Store
EPOS: 6931

© 2026 Innovate. All Rights Reserved.
Do not reproduce without express written permission. This drawing is for approval purposes only. Do not scale. On-screen or printed colours are approximations only. Once approved, any changes may result in additional costs.

Where Brands Come Alive.

Innovate[™]

15 Barnes Wallis Road, Fareham, PO15 5TT
023 8023 2311 / weareinnovate.uk

© 2026 Innovate. All Rights Reserved.

