




Attenuation Basin Typical Section A-A

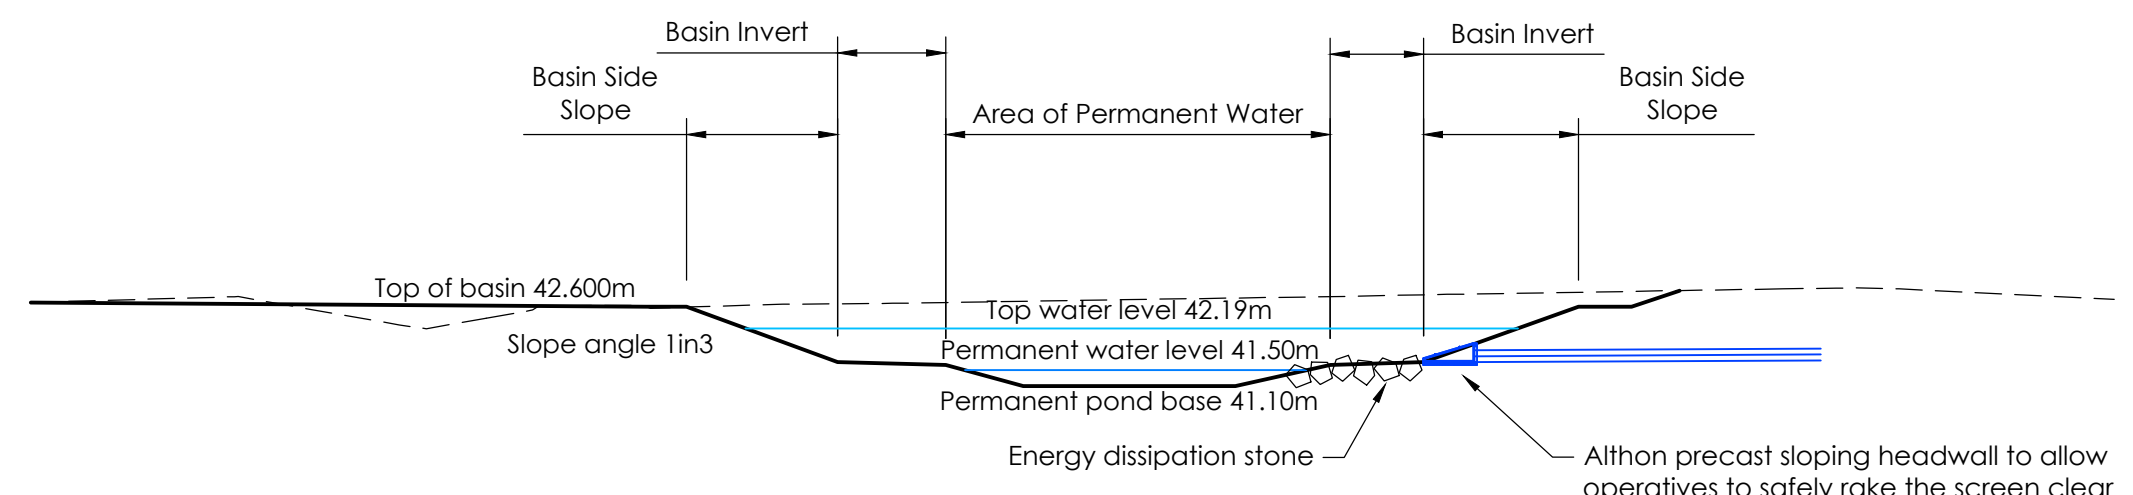


Attenuation Basin Typical Section B-B

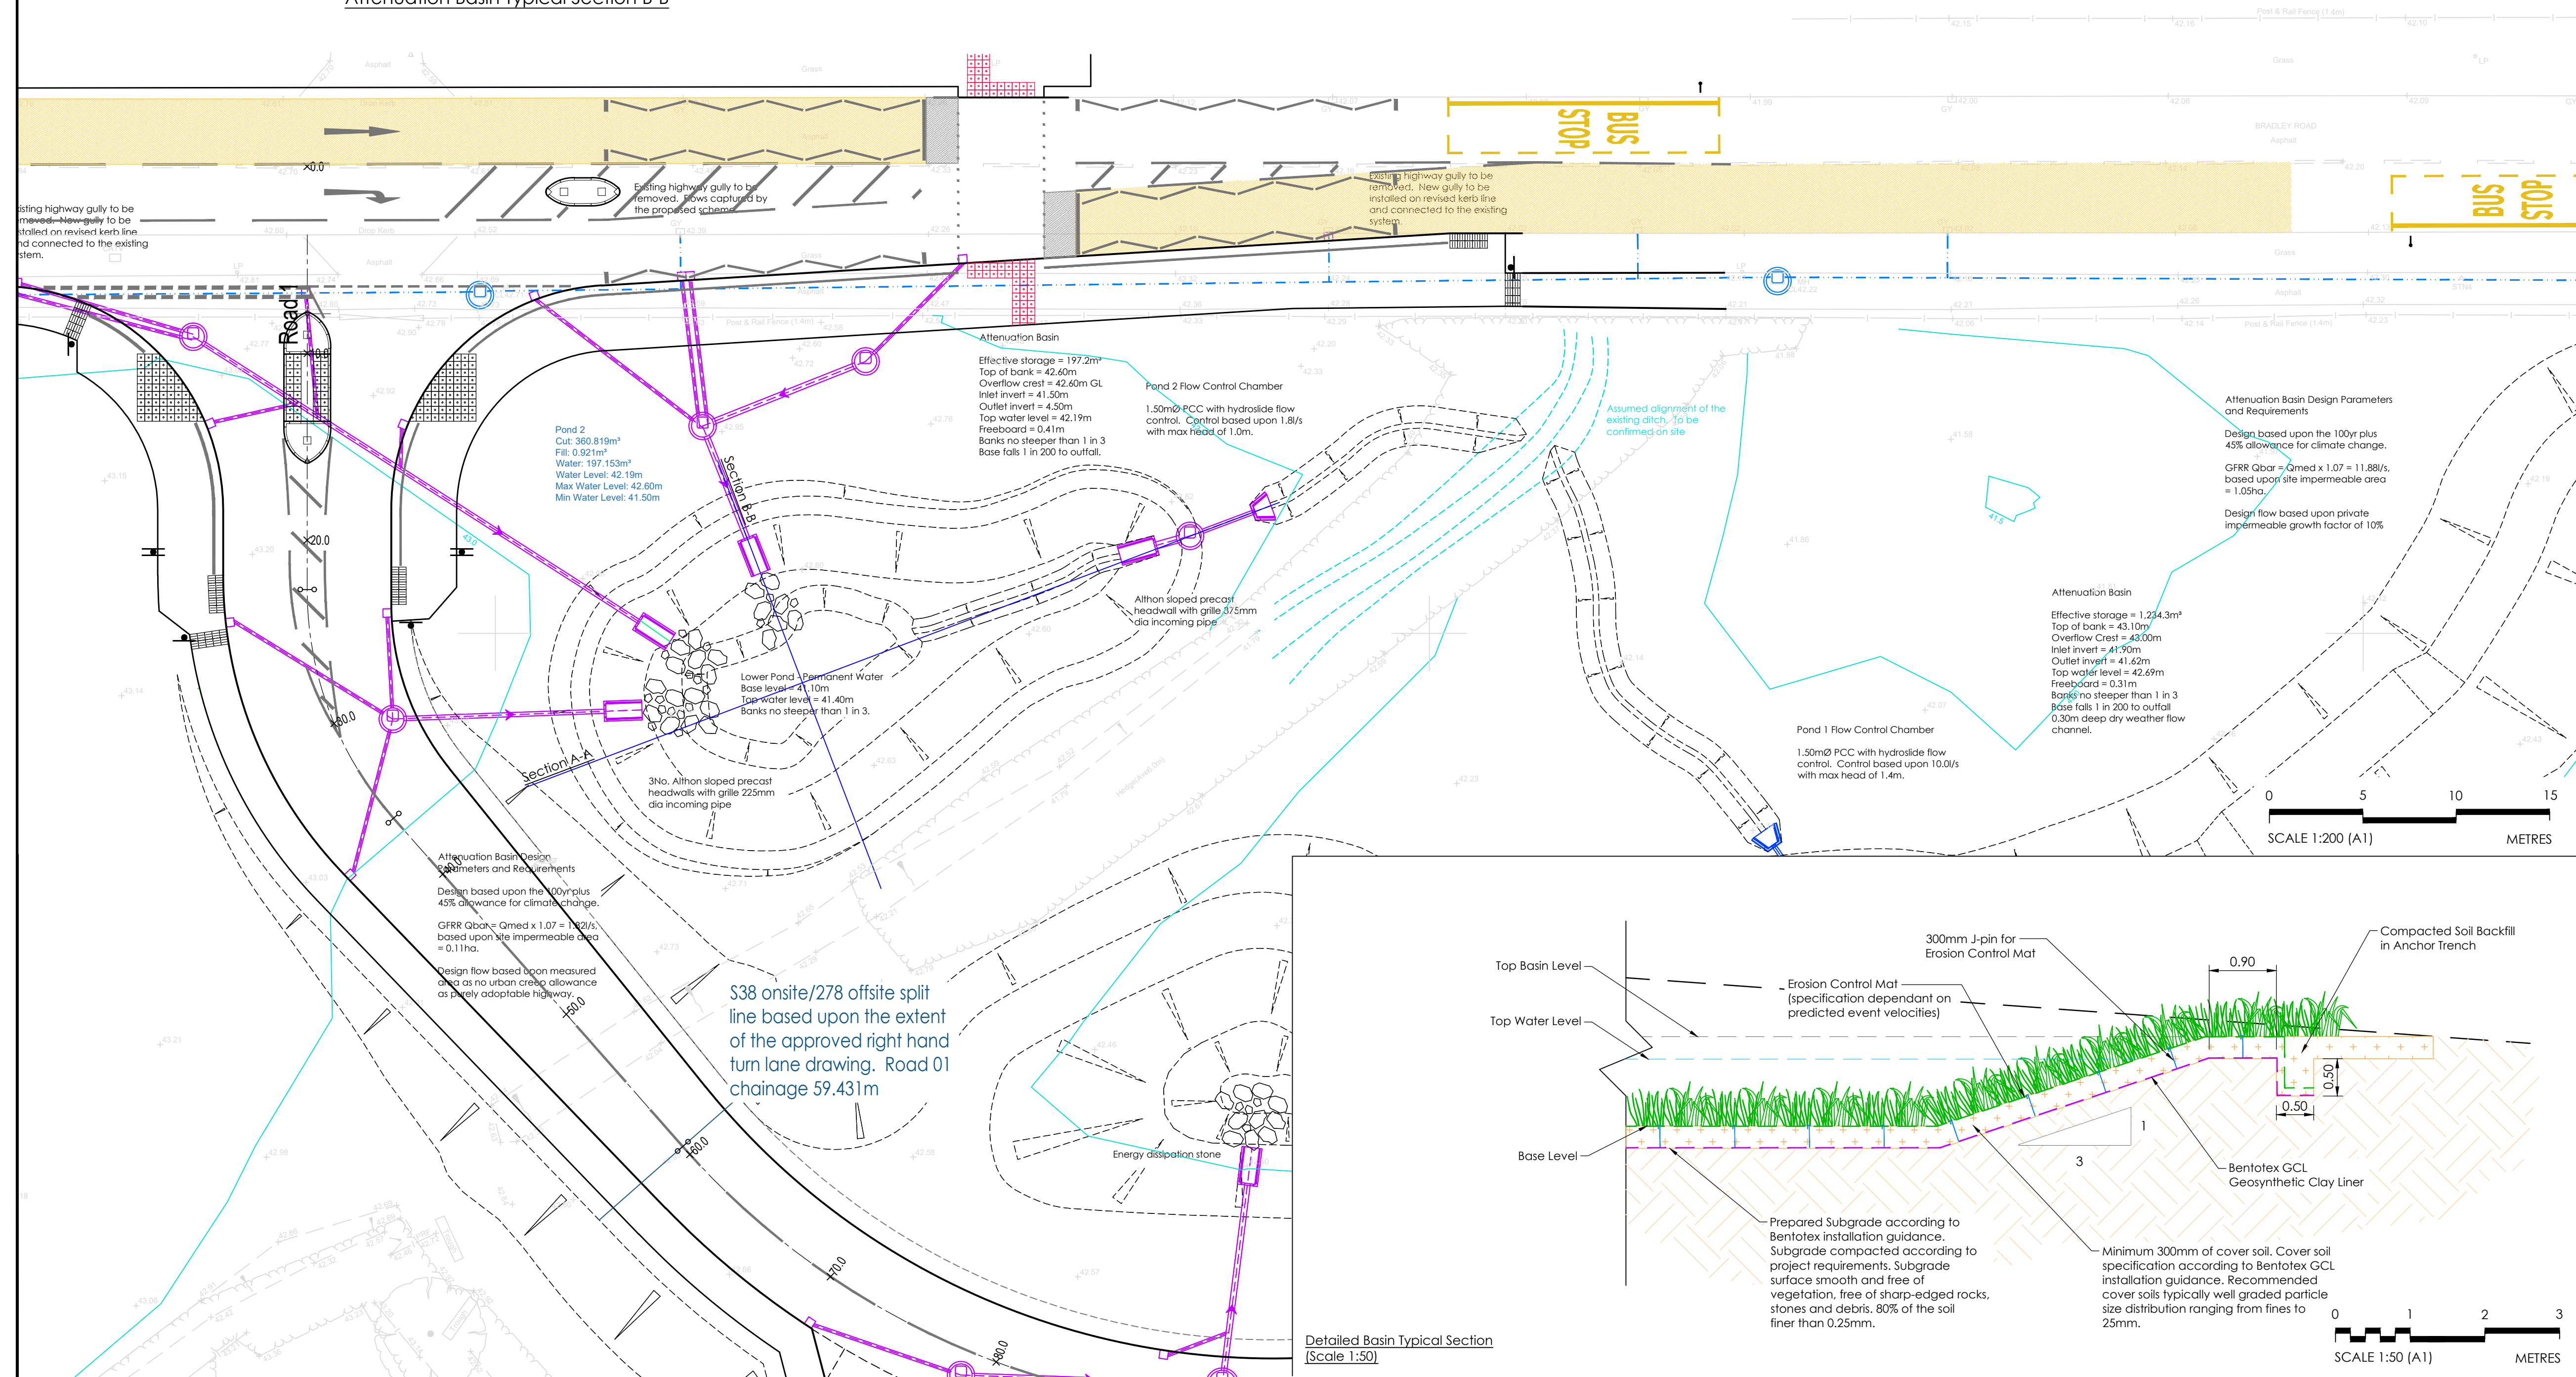

Detailed Basin Typical Section
[Scale 1:50]

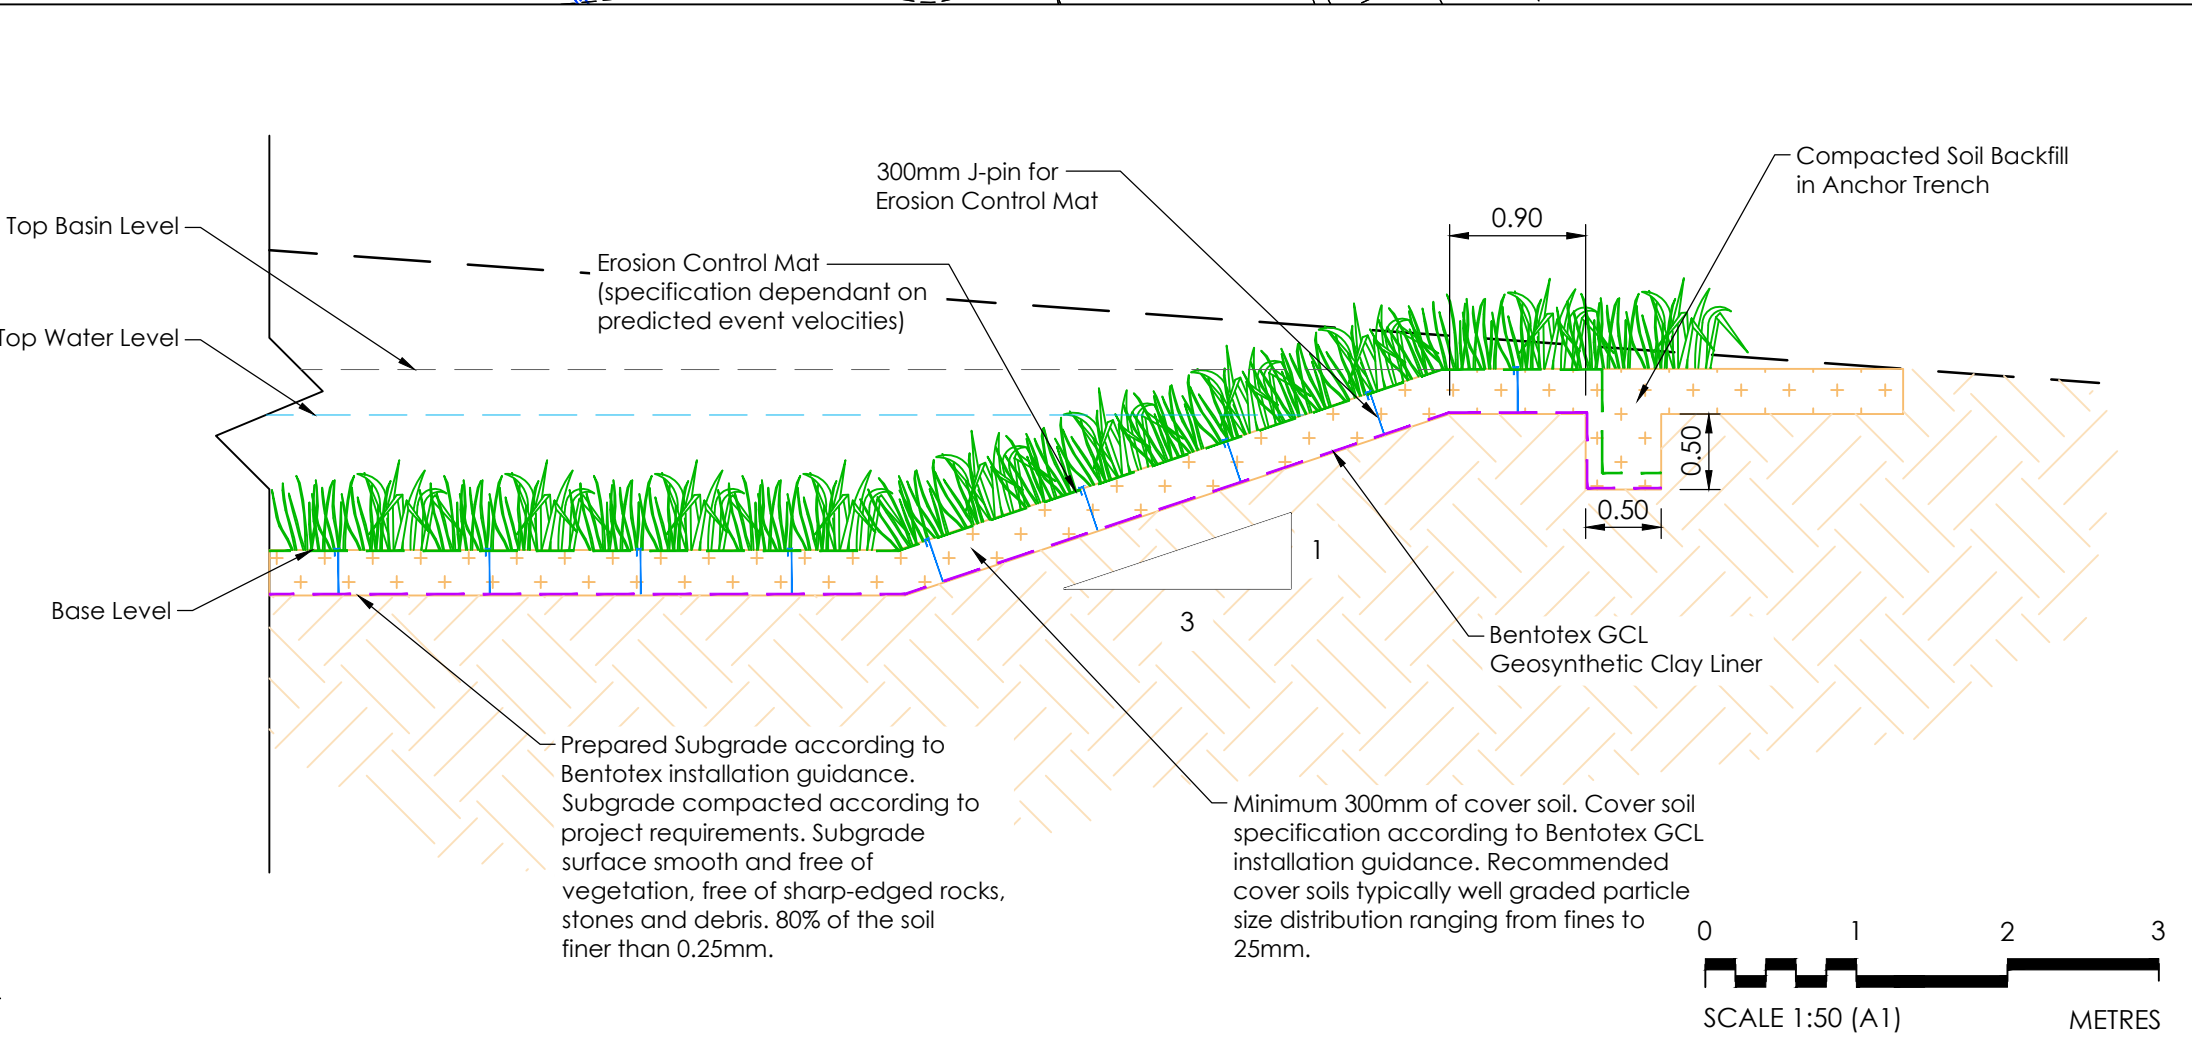

- NOTES:
- DO NOT SCALE from this drawing as liable to distort
 - This drawing is to be read in conjunction with all other relevant Engineers, Architects and Specialists drawings and specifications
 - Any variations with line, level or specification of the proposed works should be reported to the Engineer prior to commencement

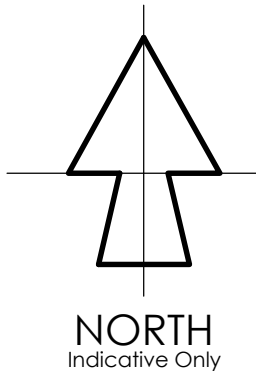

P02	03.09.26	Scale bar added	AP/DJB
P01	06.03.26	Initial Planning Issue	AP/DJB
Rev	Date	Description	Dm/Chk

Drawing revision denotes the following stages: P - Preliminary, T - Tender, C - Construction, R - Record/As Built.

PRELIMINARY

Civil & Structural
Chartered Engineers
Hems Court, Longbrook Street
Exeter, Devon, EX4 6AP
T. 01392 421600
sands@sands-consultants.co.uk
www.sands-consultants.co.uk



Client
**PROPOSED DEVELOPMENT AT
LAND SOUTH A363
NORTH BRADLEY
WILTSHIRE**

Drawing Title
**OFFSITE - ATTENUATION BASINS
TYPICAL SECTIONS**

Scale/Size	Date
As indicated/A1	March 2026
Drawn	Checked
Amber Piagesti	Dave Backway
Sands Project No.	Client Project No.
2025.383	-
Drawing No.	Revision
2604	P02