



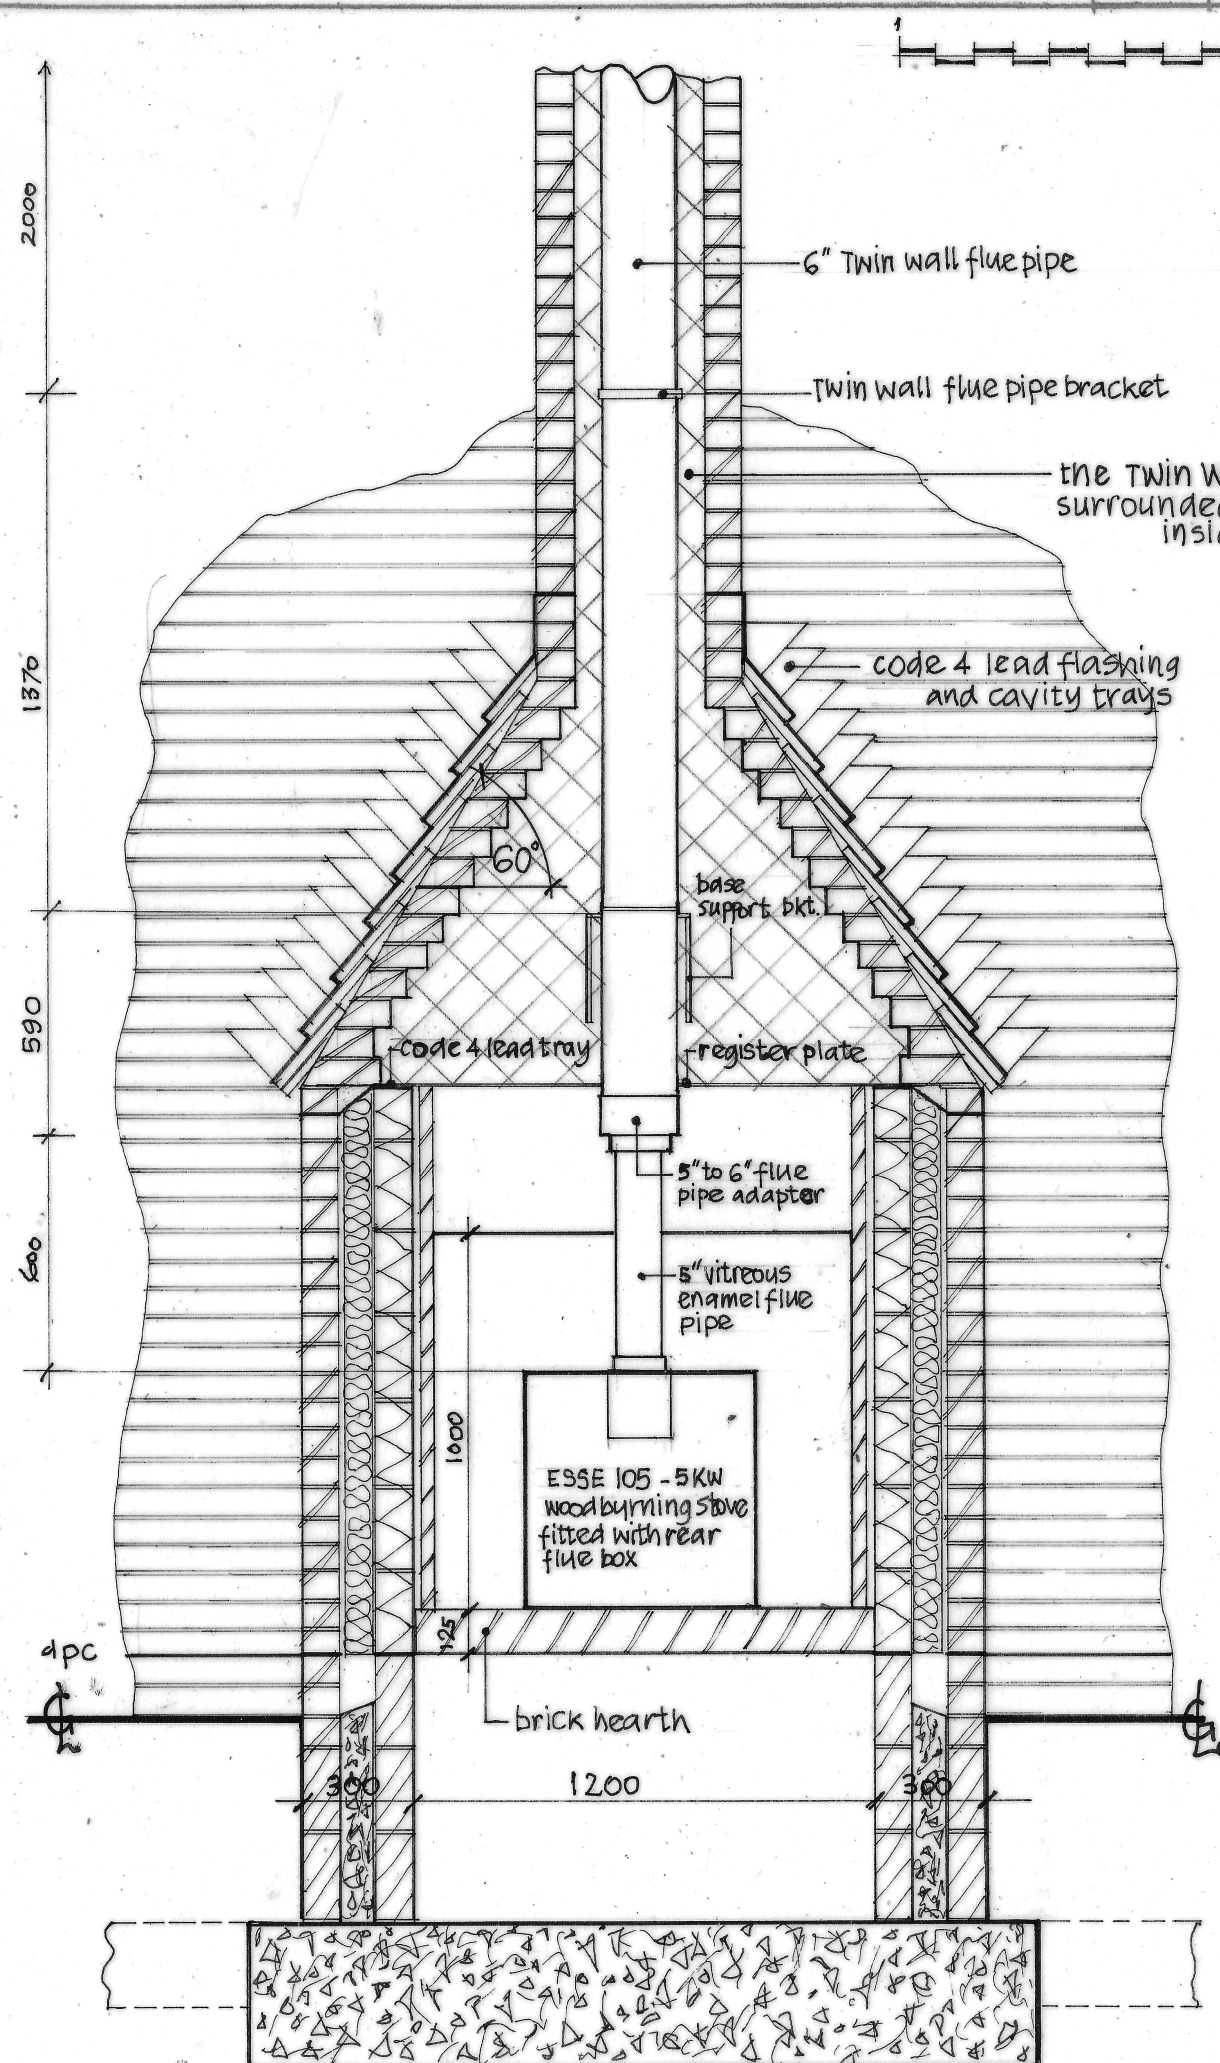

GROUND FLOOR DETAIL

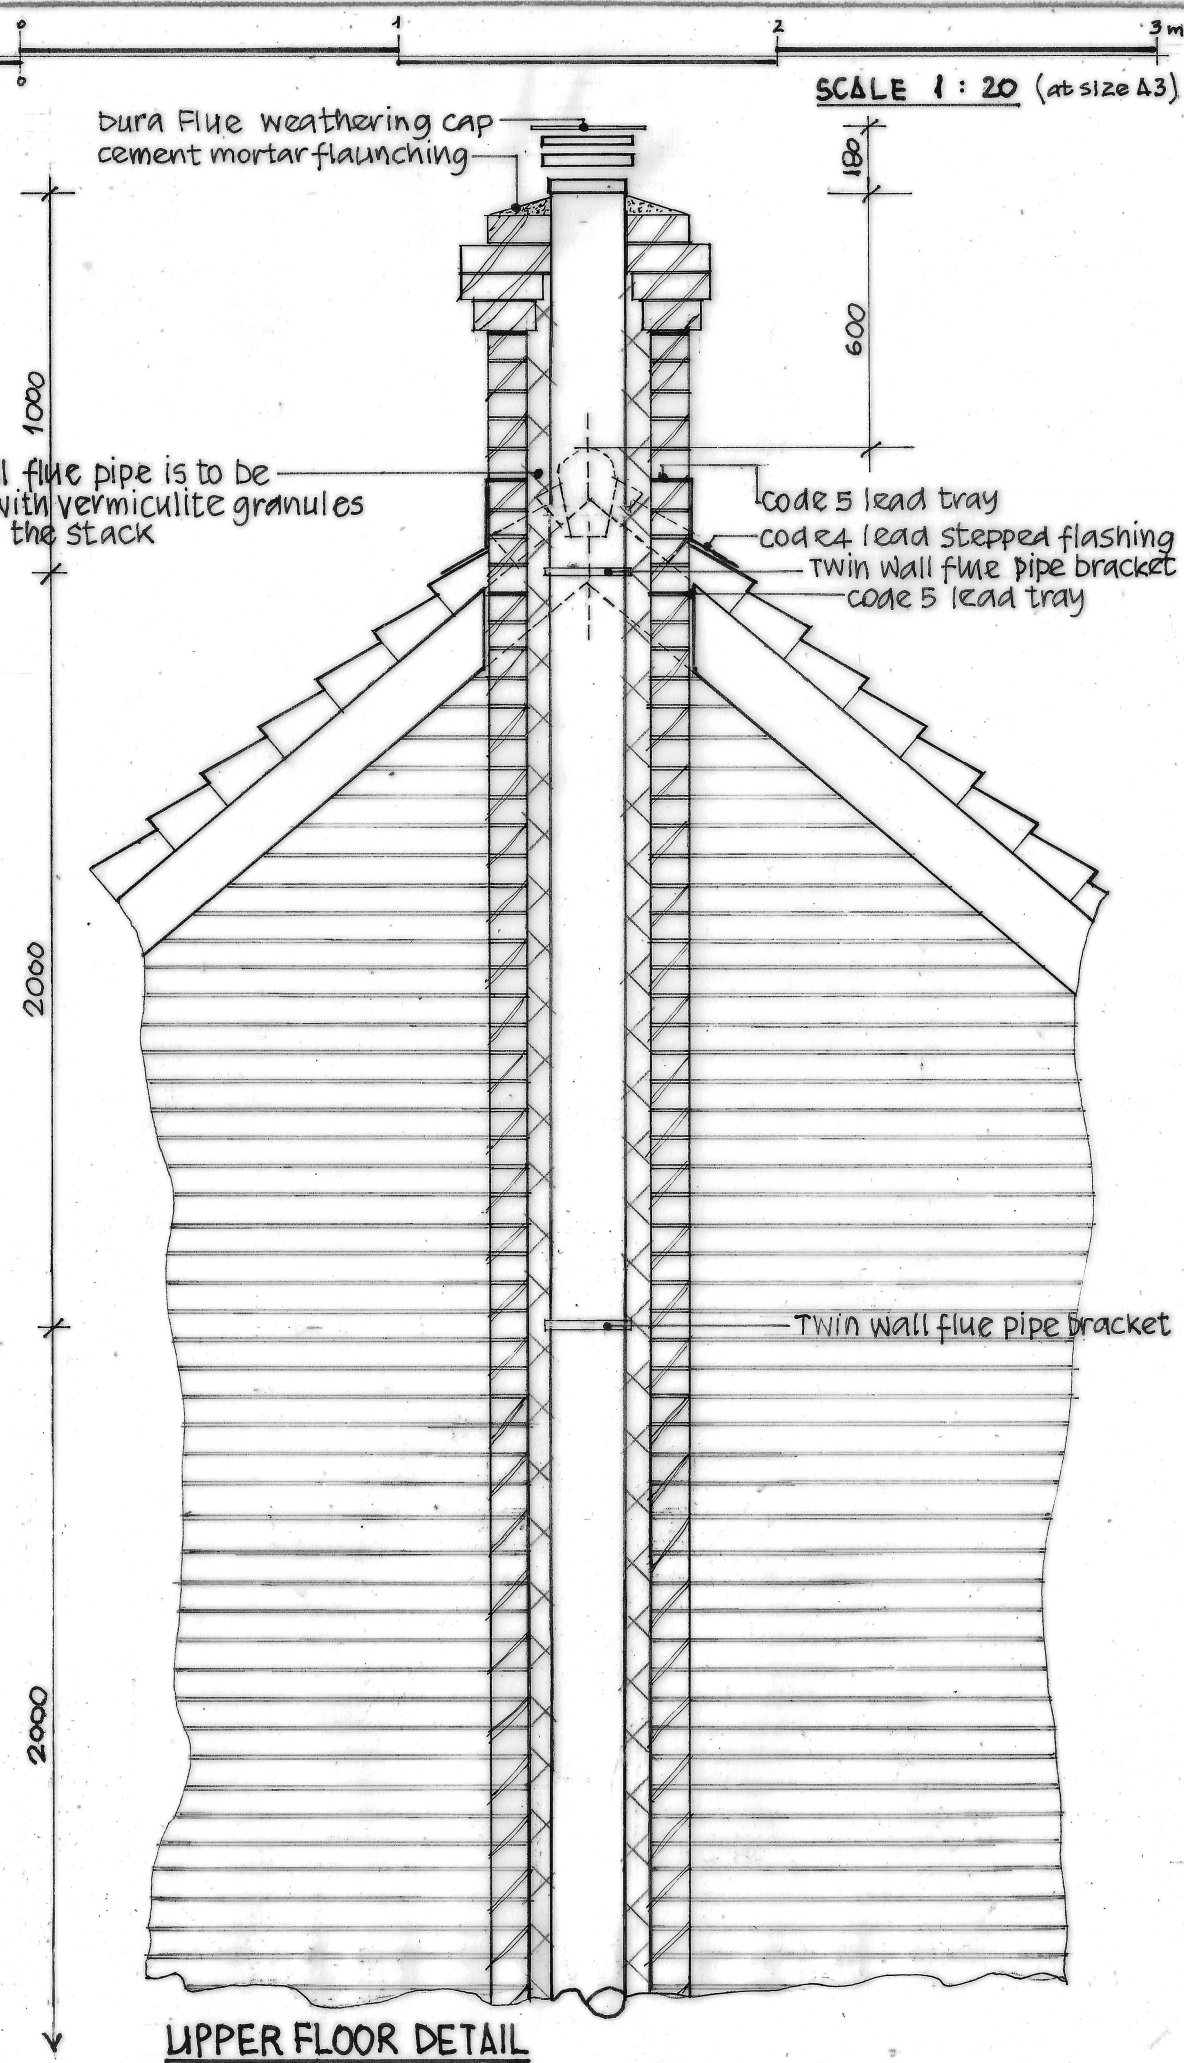

UPPER FLOOR DETAIL

SECTION B-B

© copyright

GRAHAM C DYE

44 THE OAKS
QUAKERS YARD
TREHARRIS
MERTHYR TYDFIL
CF46 5HQ

Mobile: 07771 908488
e-mail: gdy4801@gmail.com

Client

MS. D. LAMAR

Job Title

PROPOSED EXTERNAL CHIMNEY
STACK AT 1 GLOSTER CLOSE,
LUPAVON, WILTS.. SN9 6FG

Drawing Title

SECTION B-B

Scale

1:20

Date

August 2026

Drawn by

GCD

Dwg No.

0648/6/26

Rev.