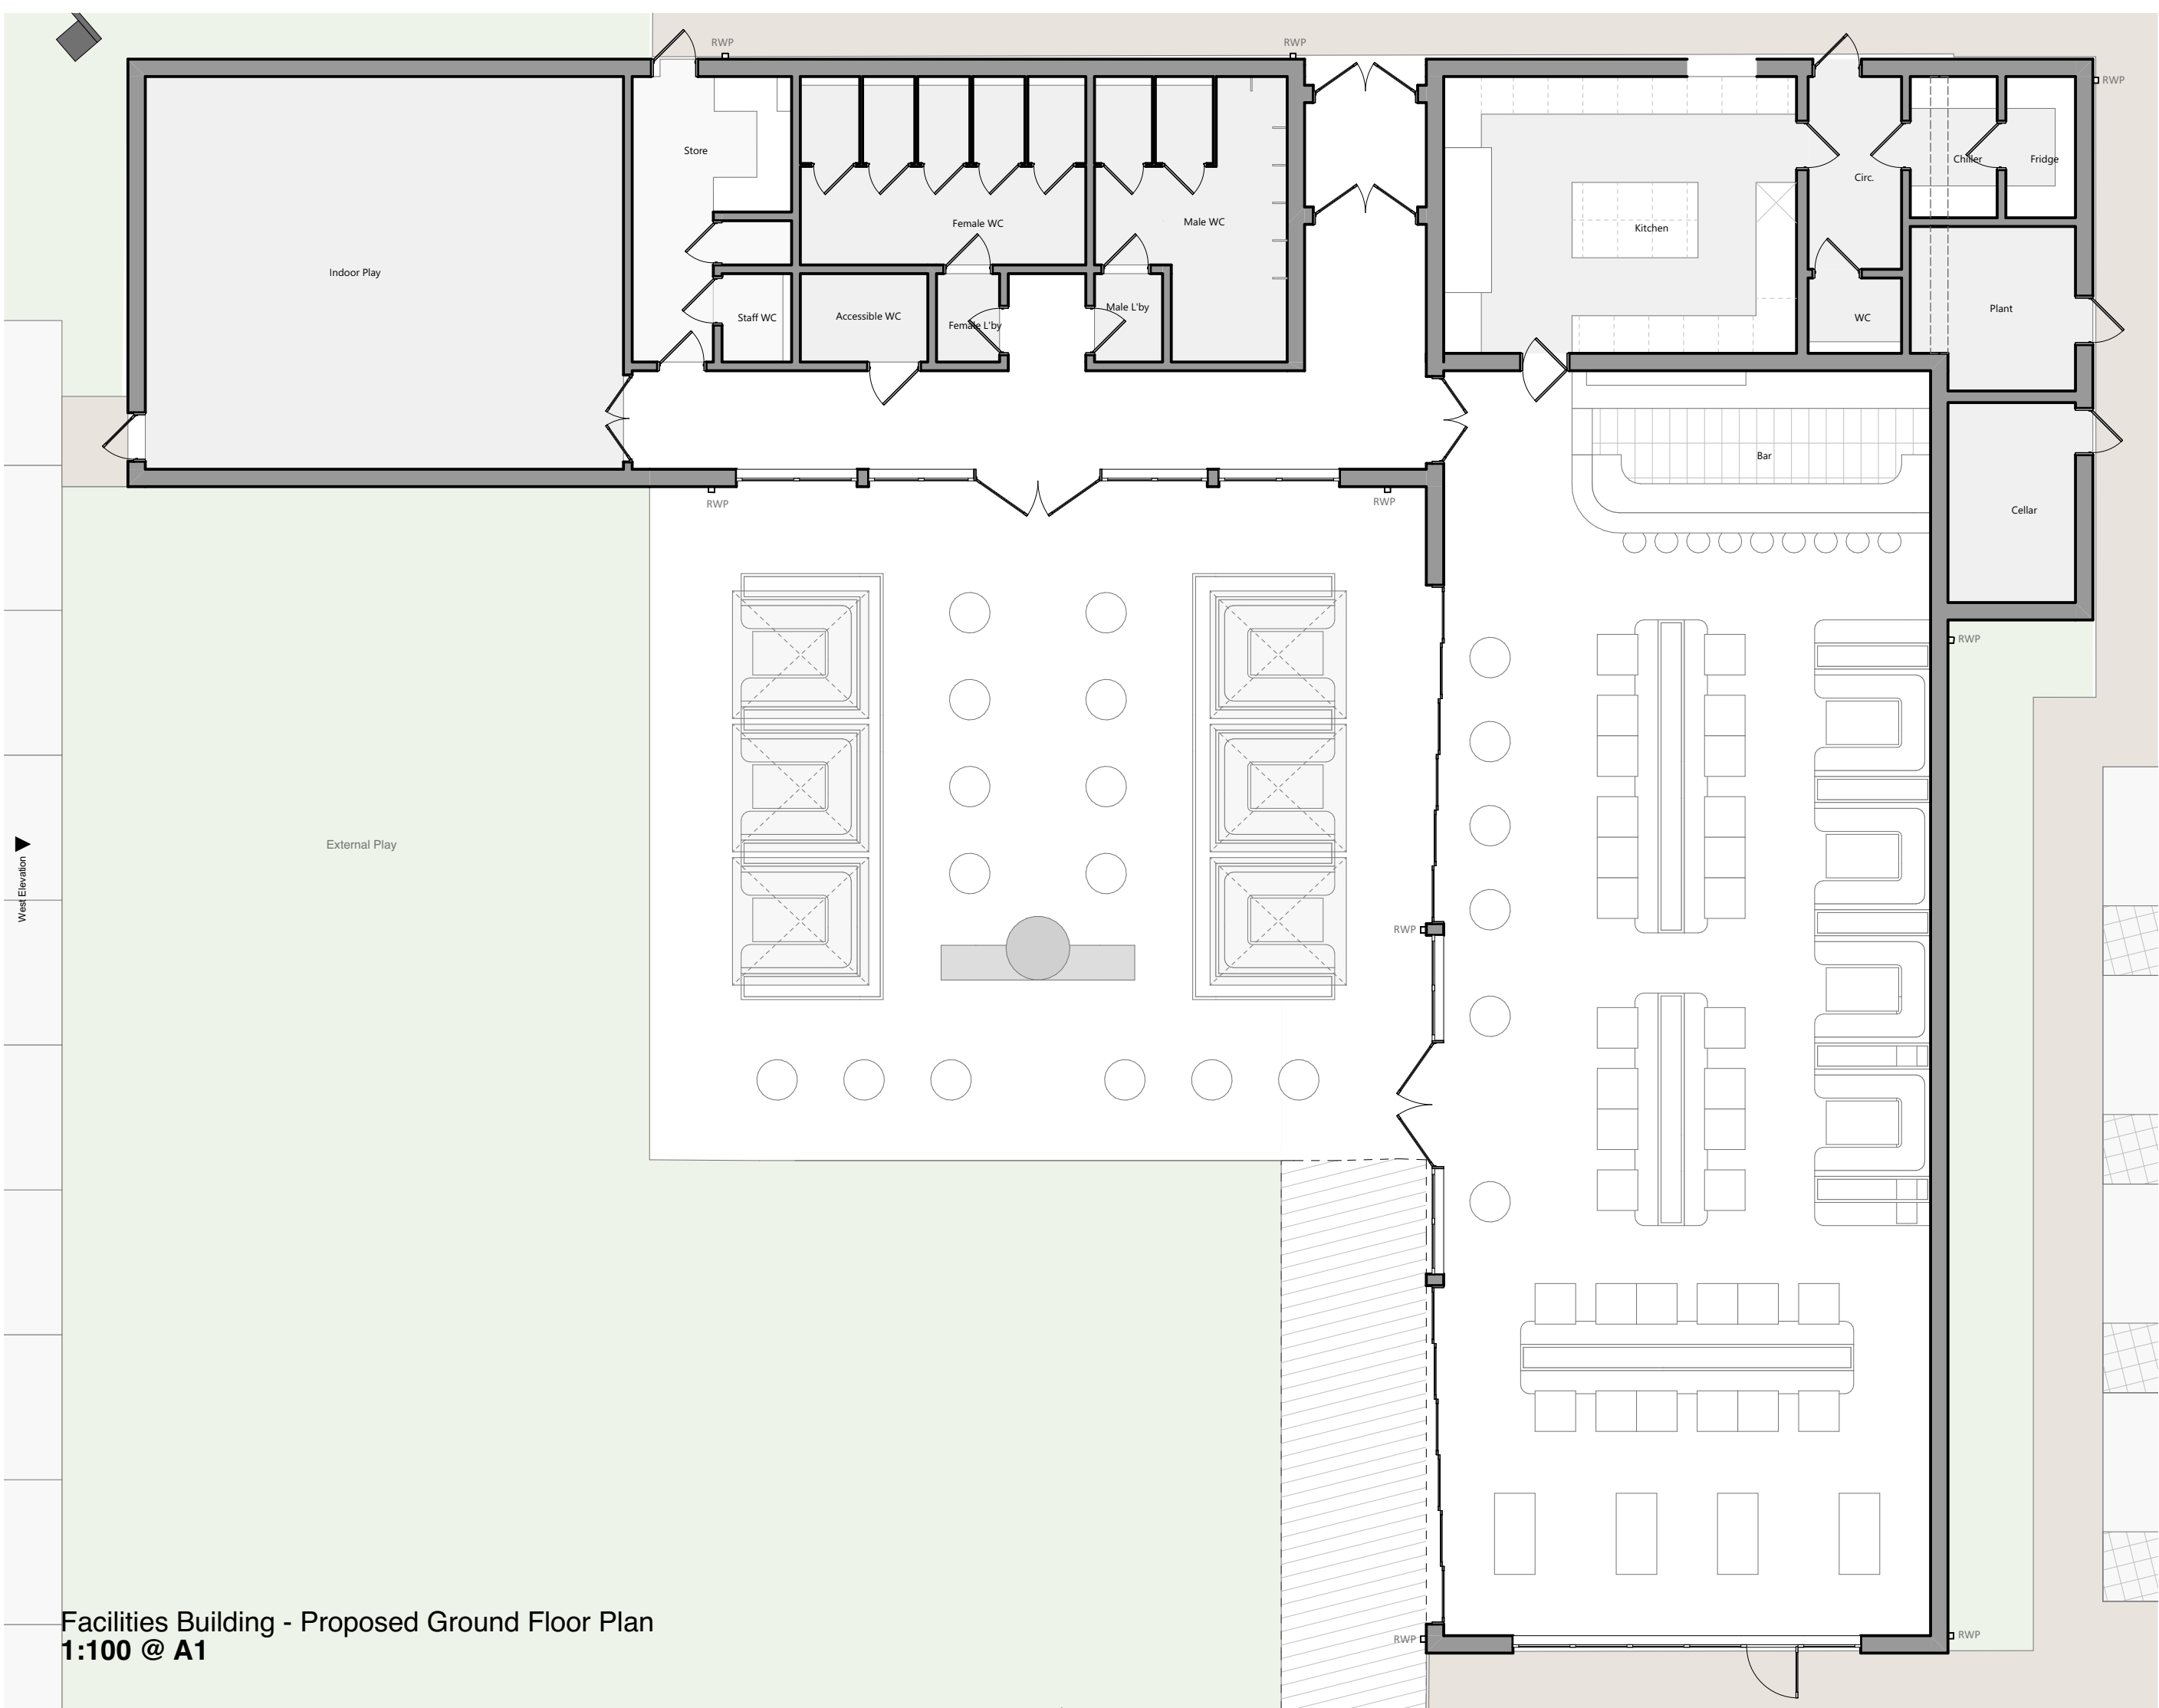


CONSTRUCTION (DESIGN AND MANAGEMENT) REGULATIONS 2015

DESIGNER'S HAZARD INFORMATION FOR CONSTRUCTION

If you do not fully understand the risks involved during the construction of the items indicated on this drawing ask the project manager, Health and Safety advisor or a member of the design team before proceeding.

The above note refers specifically to the information shown on this drawing.

Refer to the Health and Safety plan for further information.


IMPORTANT NOTICE

This Drawing remains at all times in the copyright of Inspired Partnership Limited. This drawing shall not be altered or copied in whole or in part without their prior written consent.



Contractors must check ALL dimensions on site. Only figured dimensions are to be worked from.

Discrepancies must be reported immediately to the client before proceeding. Neither IPL nor the client accepts responsibility for works undertaken or materials purchased without accurate site assessment and specific measurement.

Where this drawing is used for TENDERING purposes all tendering contractors must undertake site inspection and avail themselves of site conditions, and any discrepancies between a Survey or a Proposal and a Site must be reported immediately to the client prior to their tender return.

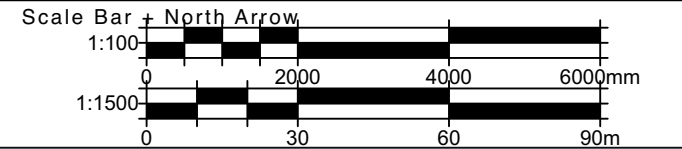

- NOTES**
- Land Under Applicant Ownership
 - Site Boundary
 - Existing Site Tree/Vegetation to be Retained
 - Indicative Position of New Tree/Vegetation Planting - Refer to Landscape Architect's Details

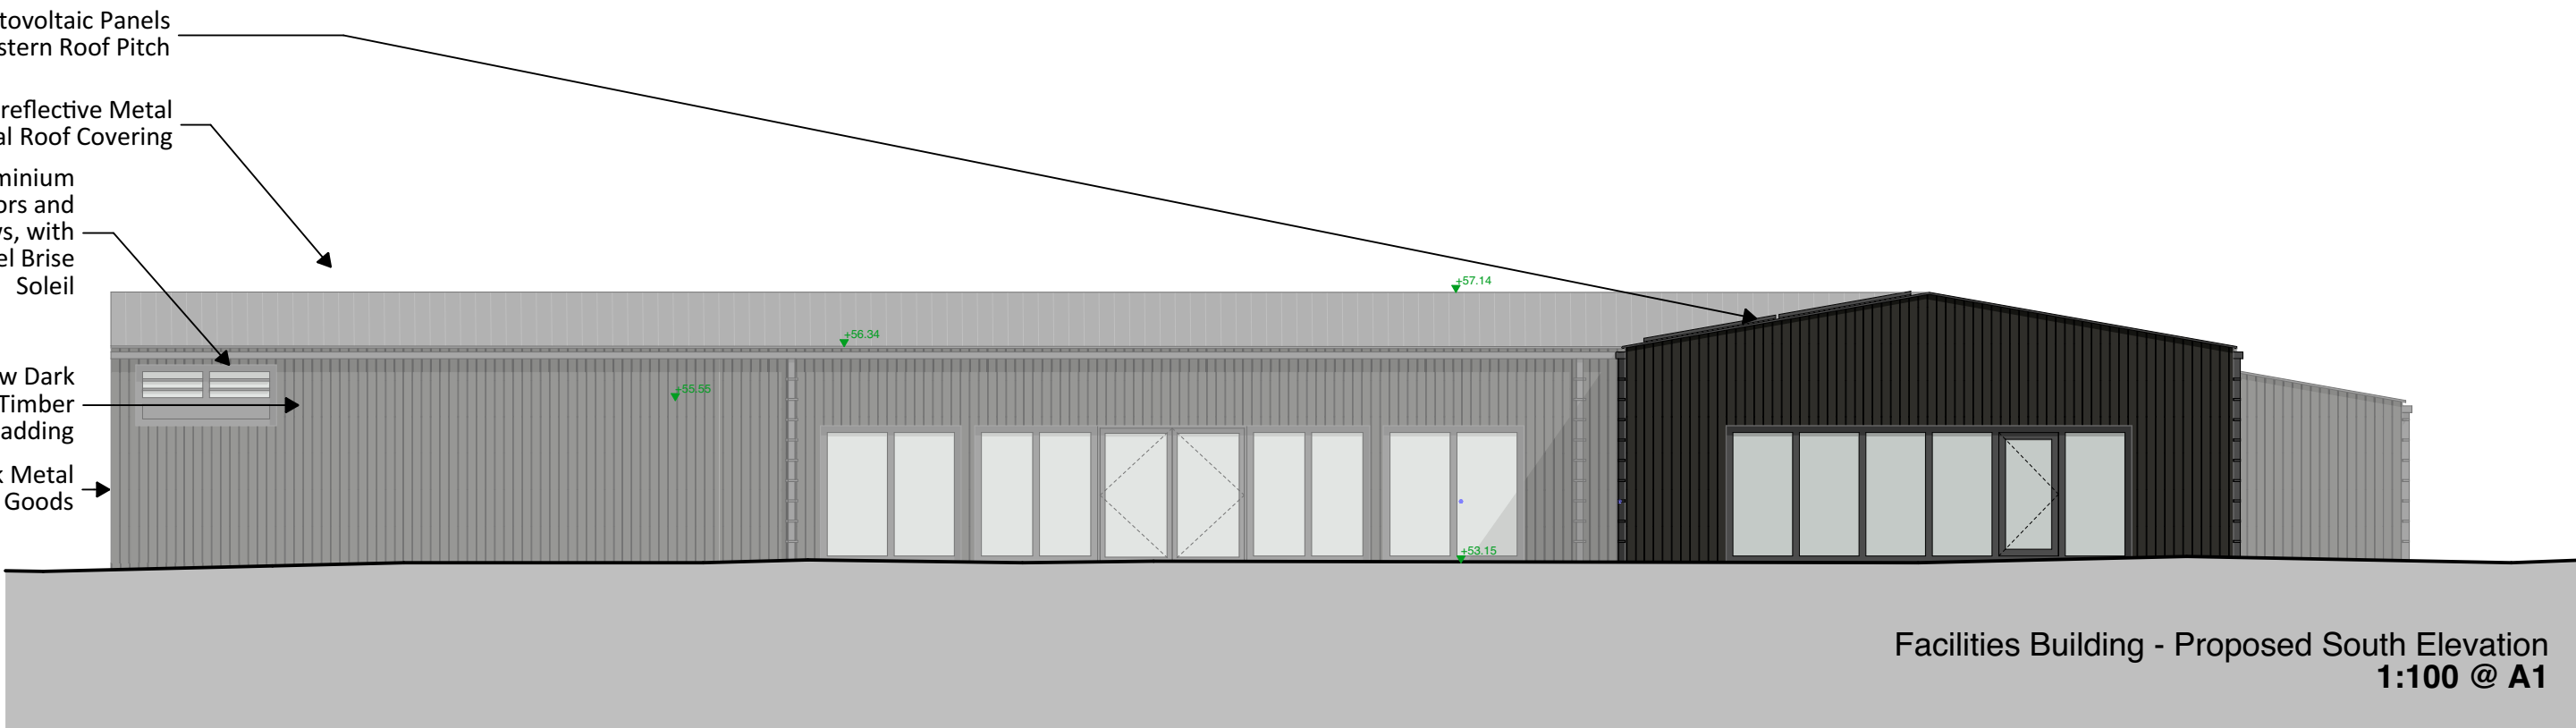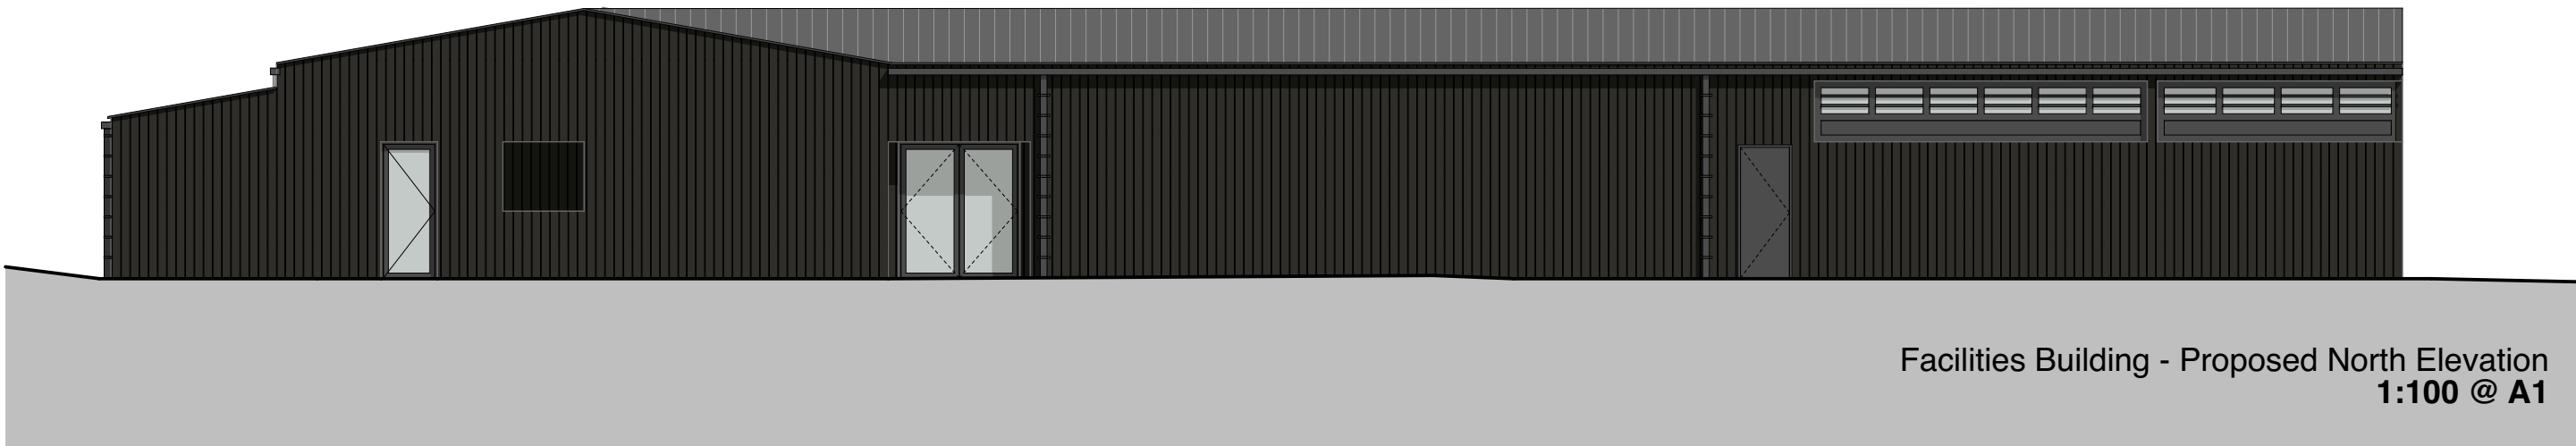

KEYPLAN

Issue	Revision	Description	Date	By
09	05	Car Park Amended and Buggy Parking Added	07/08/2026	
08	04	RWP's added	06/07/2026	
07	03	Layout Amended	26/06/2026	
04	02	Issue with Updates	09/06/2025	
03	01	Issue for Comment	02/06/2025	

Inspired Partnership Ltd
Ash House
Cook Way
TA2 6BJ
T: 01823 270764
E: admin@inspired-partnership.com
W: www.inspired-partnership.com



Client:
At Bespoke Construction Ltd
3rd Floor
85-90 Paul Street
London
EC2A 4NE

Project:
Club House
28 Fairwood Road
Wesbury
Wiltshire
BA13 4EL

Drawing Title
Proposed Club House Building - Option 2

first issue date	drawn	chkd	Sheet	Scale			
May '25	JG	JMD	A1	1:100, 1:1500			
Project stage	Status	Lay nr.	Drawing set				
2	Concept	10	Concept Design				
project	orig	volume	level	type	role	Number	revision
523	IPL	XX	ZZ	DR	A	2-0010	05