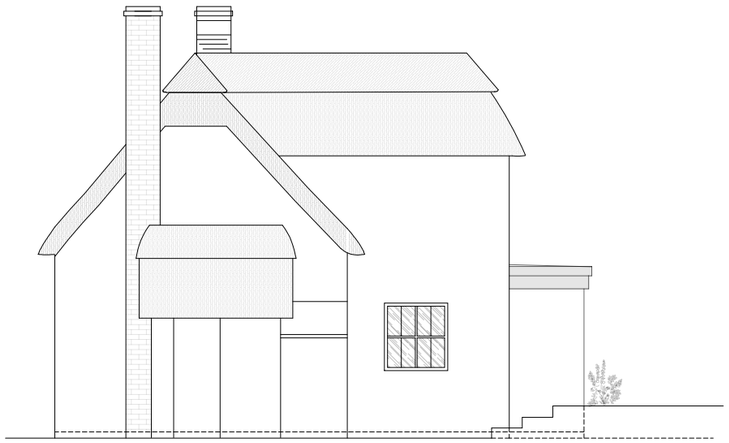

Proposed North Elevation
scale 1:100

Proposed East Elevation
scale 1:100

Proposed South Elevation
scale 1:100

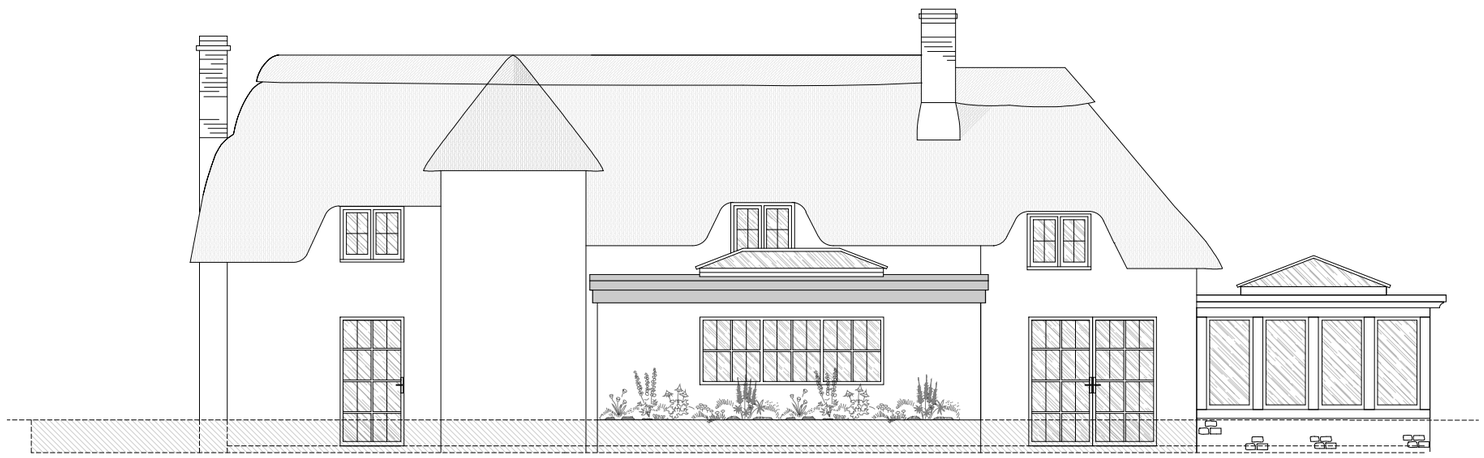

Proposed West Elevation
scale 1:100

0m 1m 2m 3m 4m 5m

Chartered Institute of Architectural Technologists
Registered Practice

Party Wall Etc Act 1996
The works indicated on these drawings may be within the provisions of the Act. It is the building owner's responsibility to serve the requisite notice(s) to adjoining owners and otherwise comply with the Act.

Responsibility is not accepted for errors made by others scaling from this drawing. All discrepancies should be reported to Western Building Consultants

Copyright: 2026 Western Building Consultants.This document and the design are the copyright of Western Building Consultants. This drawing is not to be used or copied without written authorised consent

RICS

Drawing:
Proposed Elevations

Project:
Brimsdown Cottage,
Brixton Deverill,
BA12 7EJ

Scale: 1:100 @ A3 Job No : 1260042

www.westernbuildingconsultants.co.uk

Drawn By: JP Date : 25/08/2026
Checked By: OF

WESTERN
BUILDING CONSULTANTS

Western House
2 Rush Hill, Bath
BA2 2QH

01225 789 307

enquiries@westernbuildingconsultants.co.uk

Drawing No. : (3)006 Revision: -