


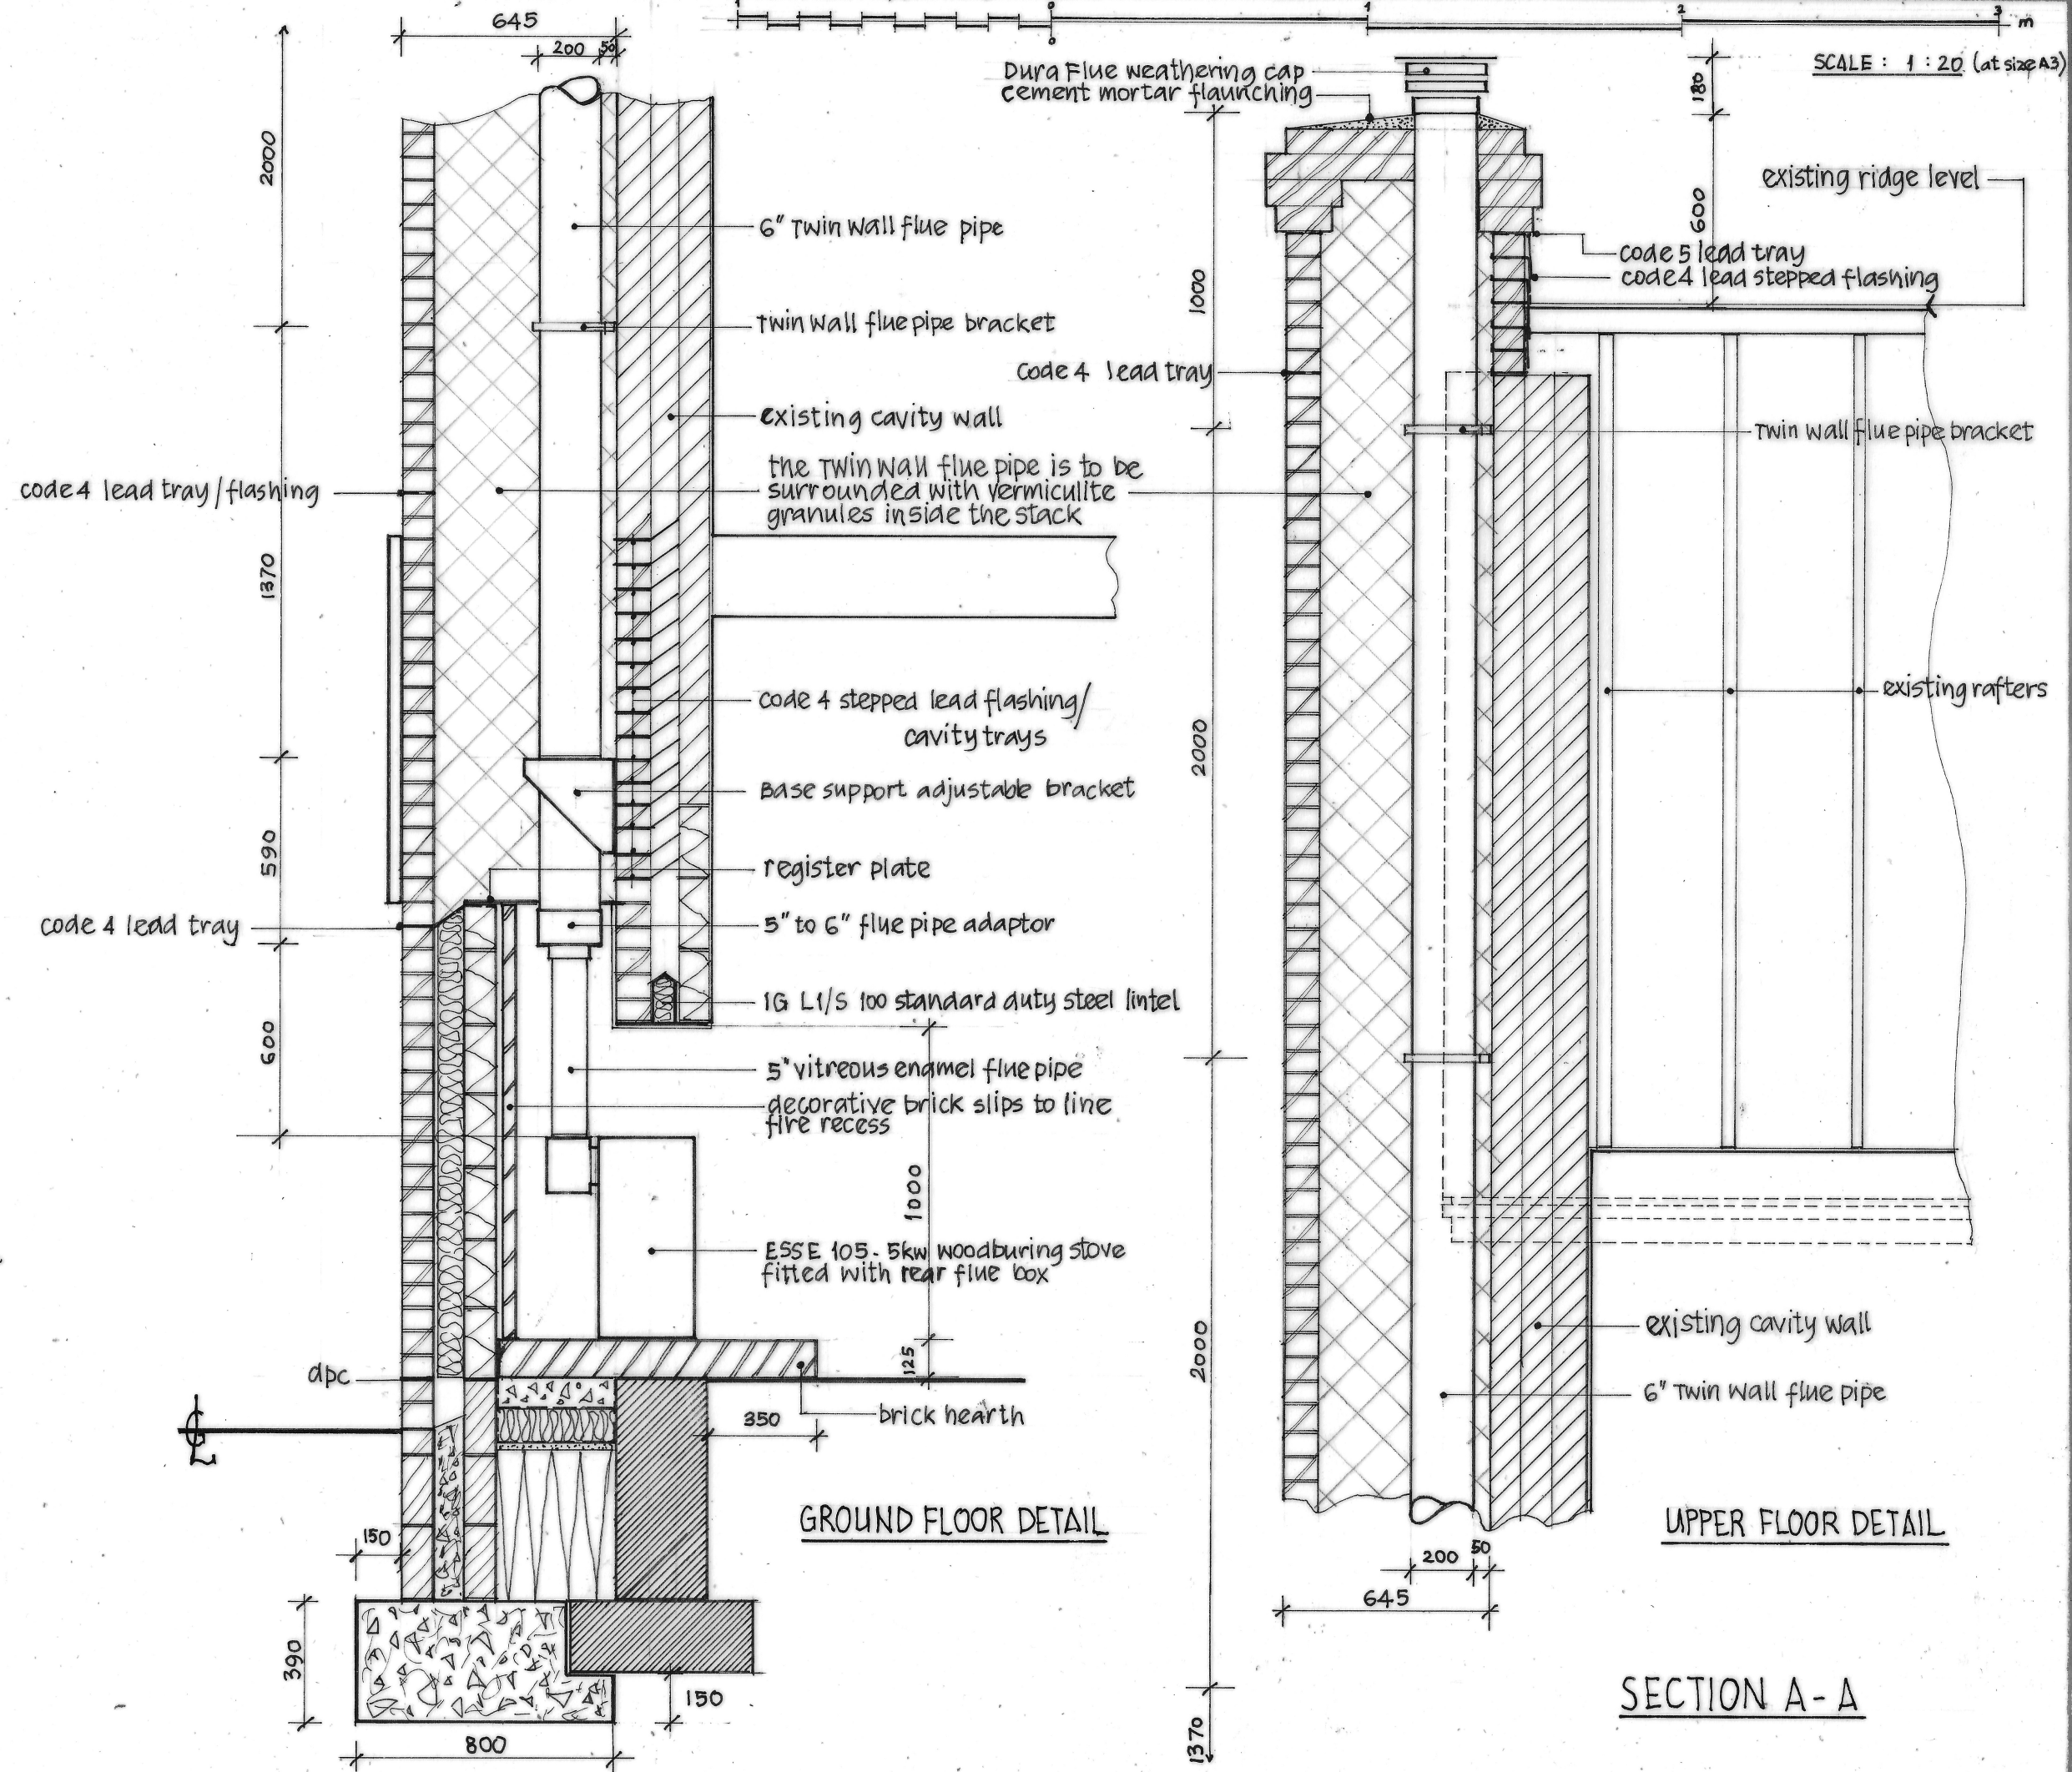

© copyright

GRAHAM C DYE

44 THE OAKS
QUAKERS YARD
TREHARRIS
MERTHYR TYDFIL
CF46 5HQ

Mobile: 07771 908488
e-mail: gdye4801@gmail.com

Client

MS. D. LAMAR

Job Title

PROPOSED EXTERNAL CHIMNEY
STACK AT IGLOSTER CLOSE,
UPAVON. WILTS. SN9 6FG

Drawing Title

SECTION A-A

Scale

1:20 (at size A3)

Date

August 2026

Drawn by

GCD

Dwg. No.

0648/5/26

Rev.