


KEY - MATERIALS 1. Natural coursed rubble stone to match existing 2. Horizontal timber cladding 3. Natural stone slates to match existing 4. Reconstituted stone slate to match existing 5. Lead with standing seam 6. Metal standing seam roof 7. Natural stone chimney stack 8. Flush conservation roof-light	KEY --- Proposed extension and outbuilding removals 123.45 Demolished extension and outbuilding levels 543.21 Proposed levels
---	---

- NOTE
- Timber windows and doors proposed to the main house extensions in a style to match existing
 - Metal and timber windows and doors proposed to the outbuilding
 - Metal rain water goods

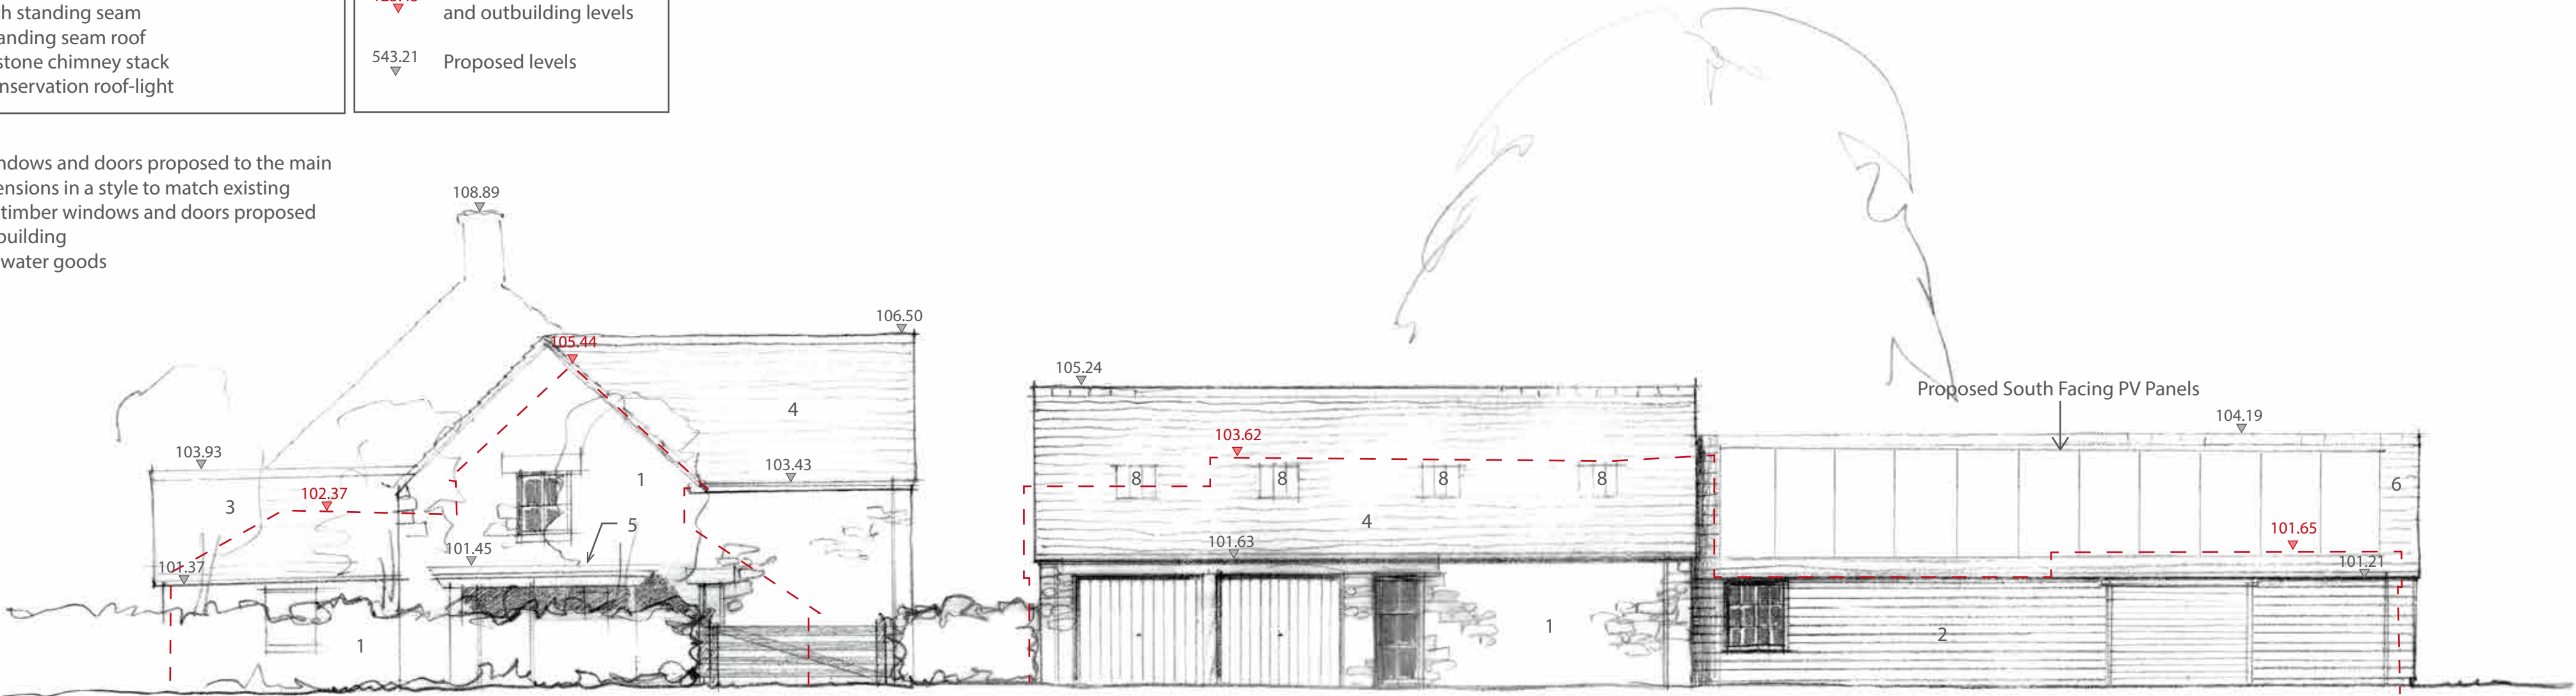


South Elevation

DATUM 97.000m

Main House

Proposed Garage, Gym and Ancillary Bedrooms

Proposed Barn

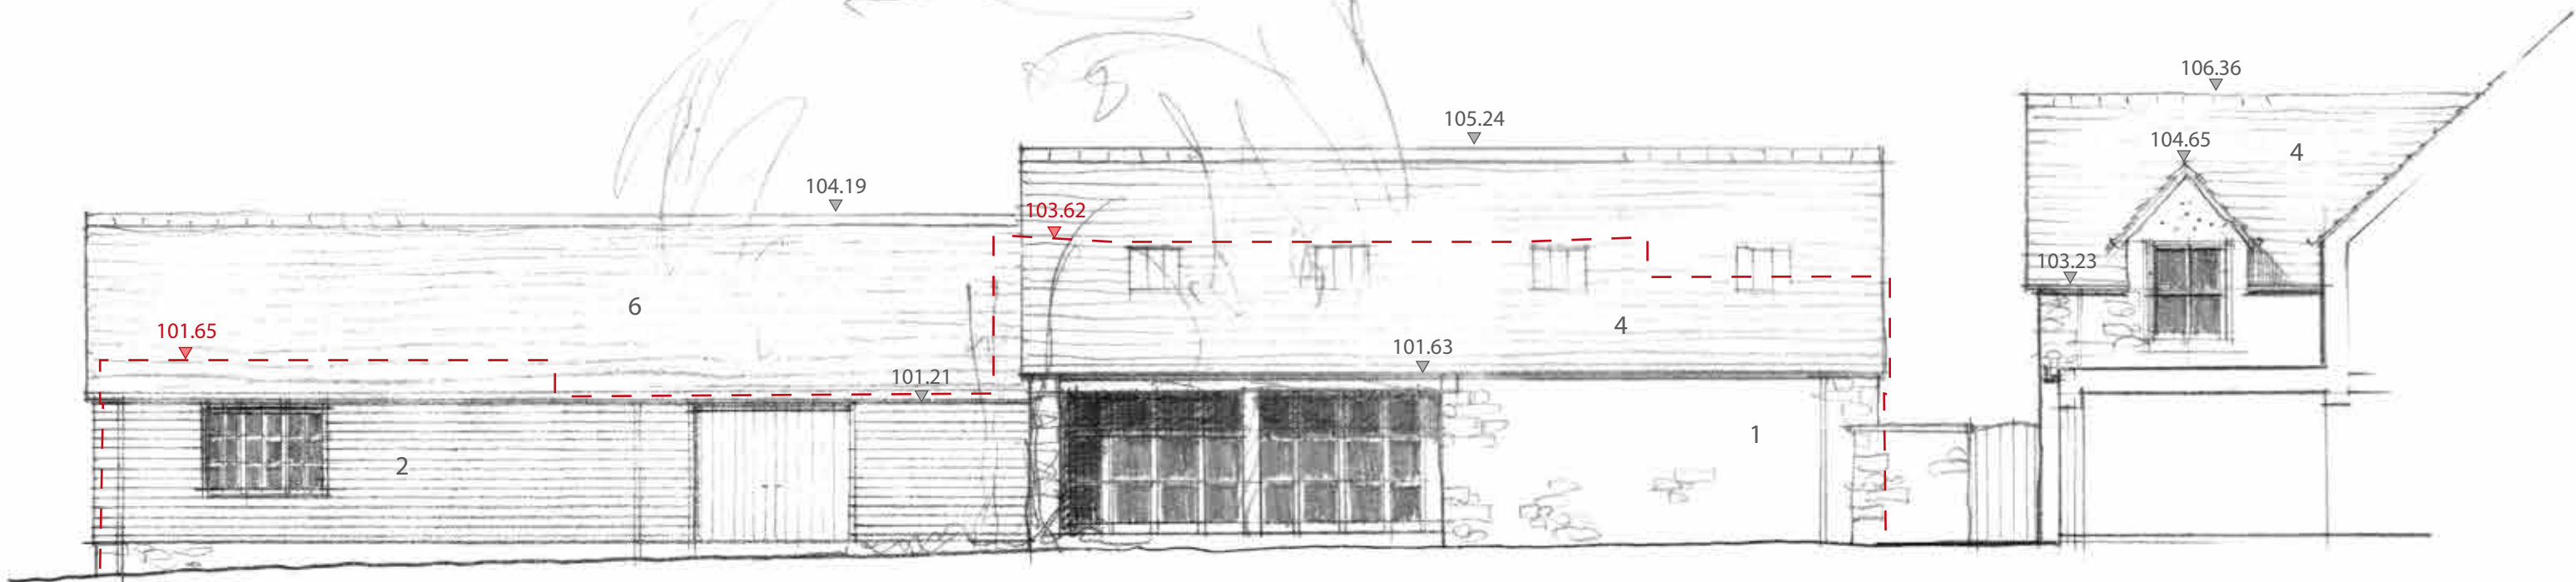

North Elevation

DATUM 97.000m

Proposed Barn

Proposed Garage, Gym and Ancillary Bedrooms

Main House