



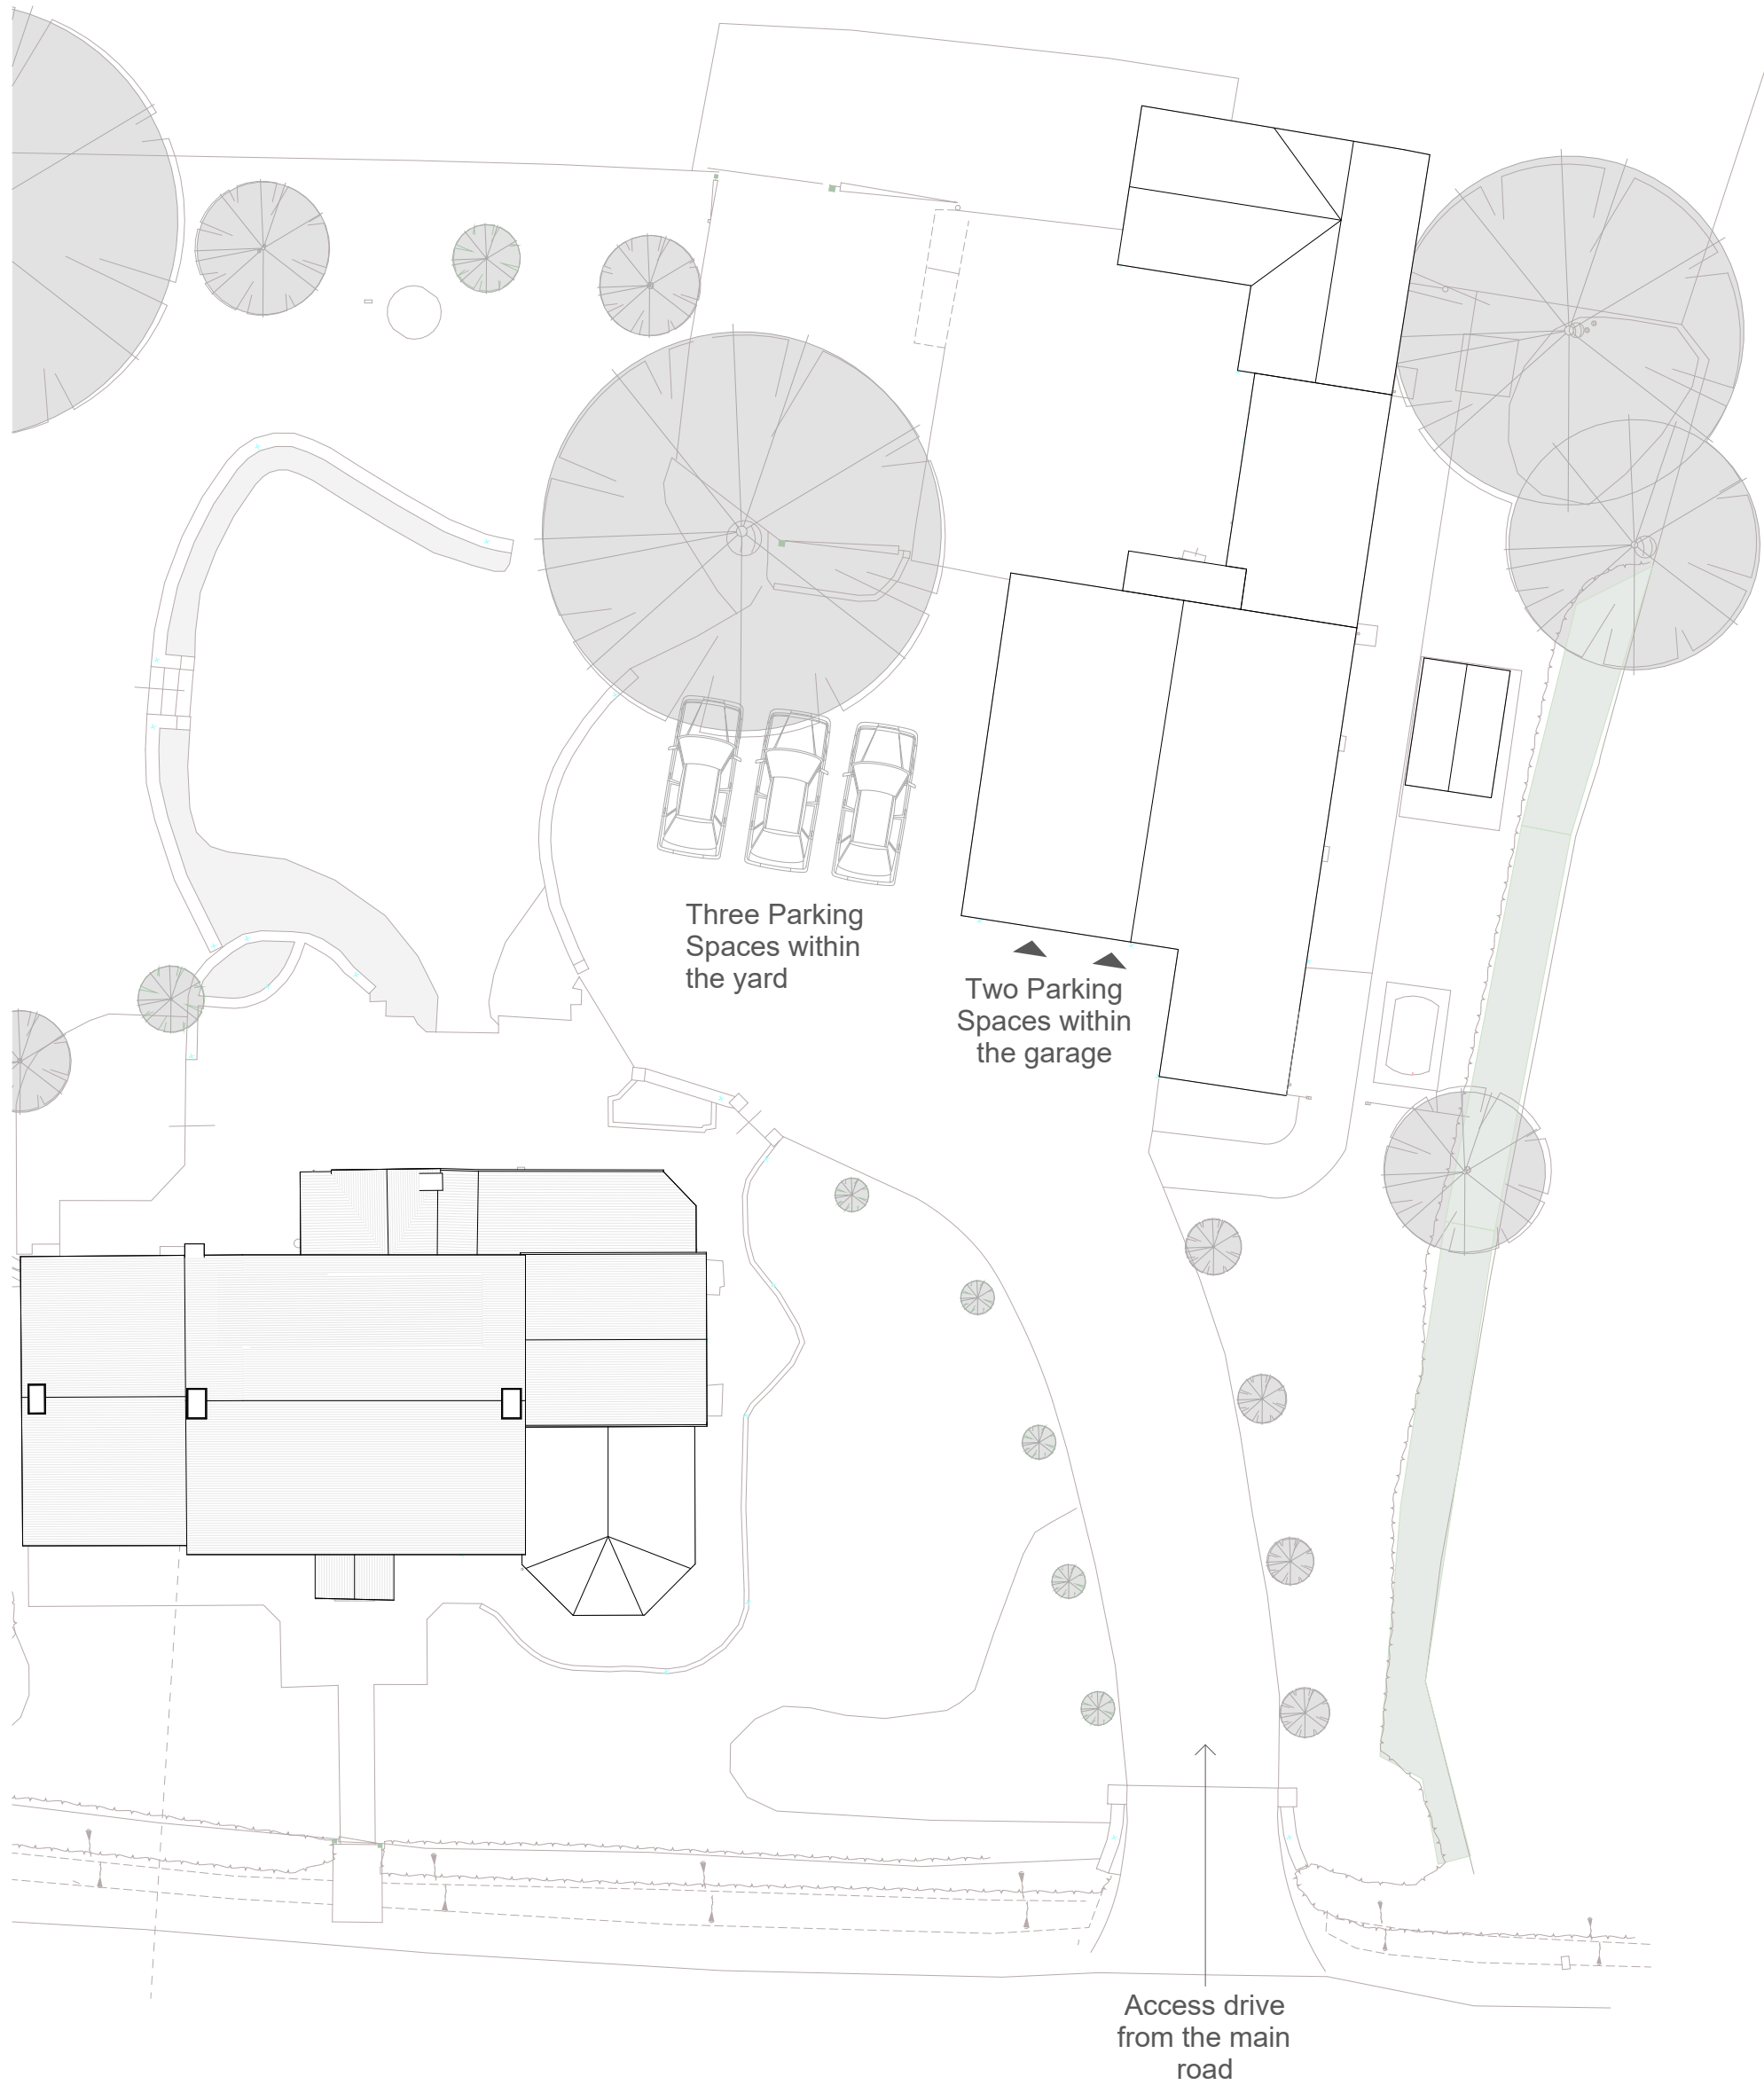

Existing Parking & Turning Plan
1 : 200

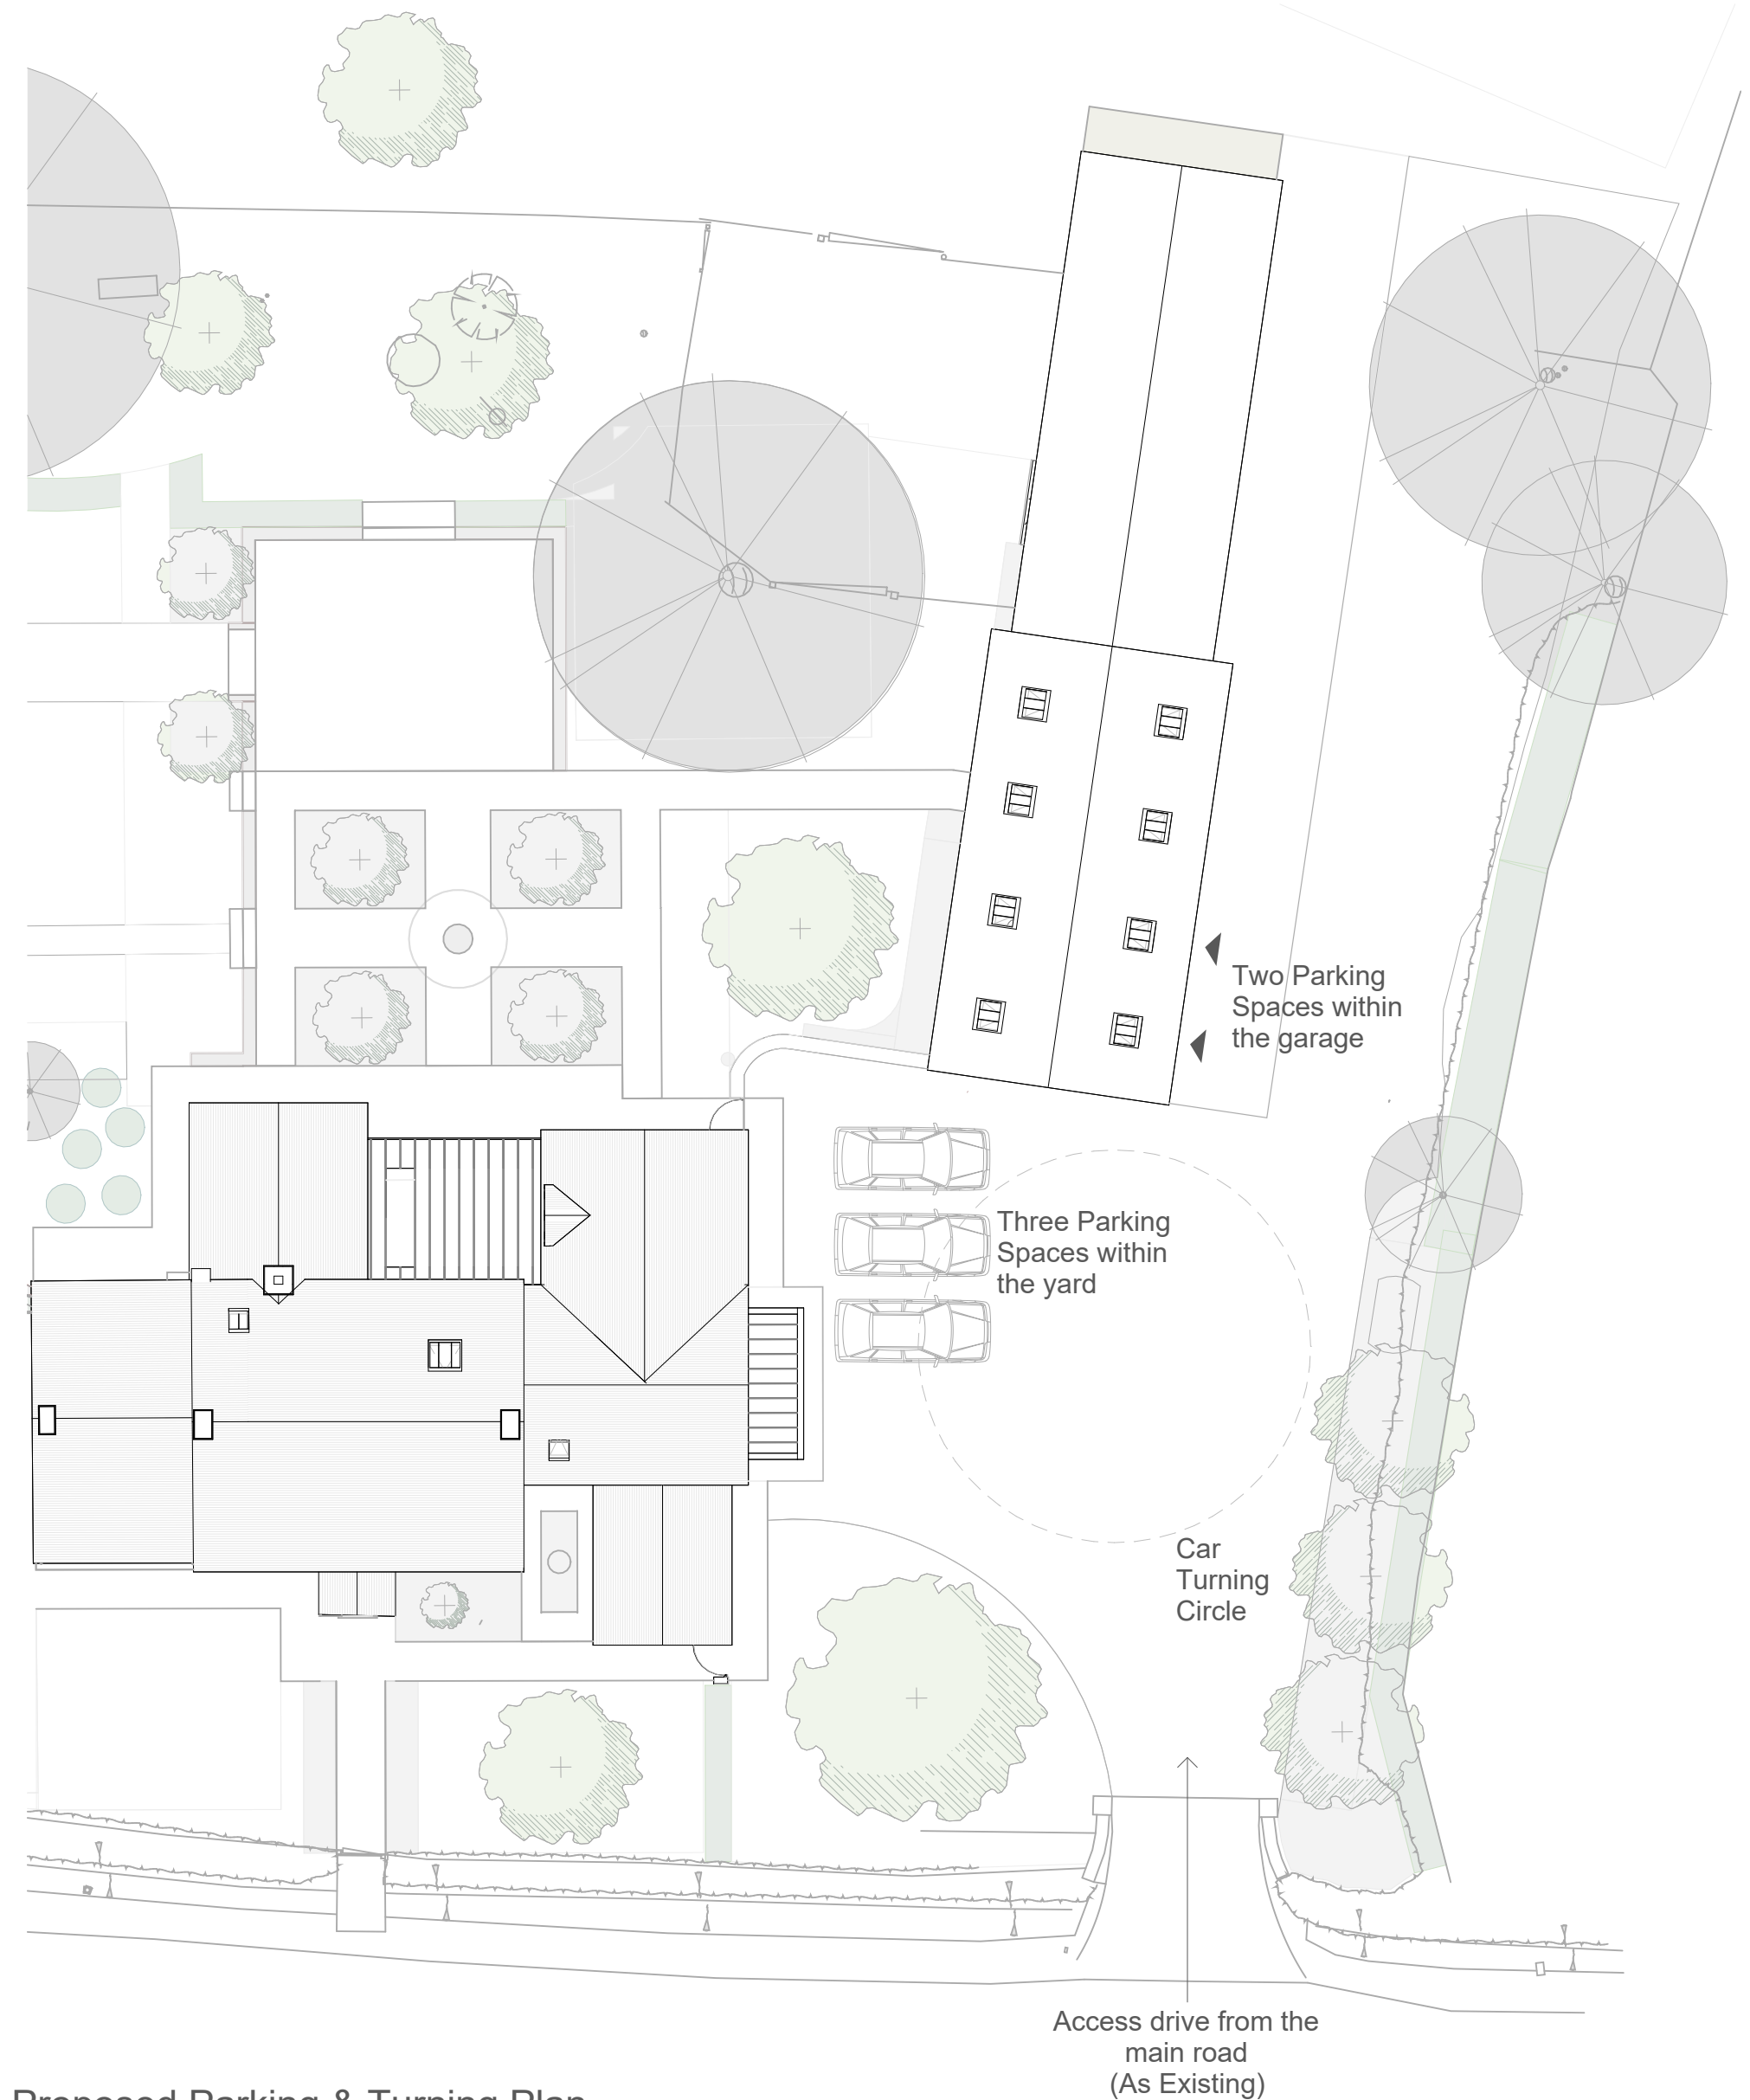

Proposed Parking & Turning Plan
1 : 200

Planning

This drawing has been prepared for workstages up to planning application purposes only and is not intended for construction. The 'scale bar' should only be used to check the drawing has been reproduced to the correct size. No responsibility can be accepted for errors made by others in scaling from this drawing.

Scale 1:200 10m

Tyack Architects Ltd own copyright of the original design work in the drawings, documents and digital files which cannot be copied, loaned or disclosed without written agreement. Please refer to our Standard Terms of Business.



Copyright © Tyack Architects Ltd

Tyack Architects Ltd
The Mann Institute
Oxford Street
Moreton-in-Marsh
Gloucestershire
GL56 0LA

t: 01608 650 490
f: 01608 651 963
e: mail@tyackarchitects.com
w: tyackarchitects.com

Planning
Existing & Proposed Parking Plan
Lyngrove Cottage, Upper Minety
Mr D. Ireland & Mrs A Ireland
Scale: 1 : 200@A2 Date: June 2026
Drawn/Checked: sw/sb Drg No: 3266-010

Rev: A