


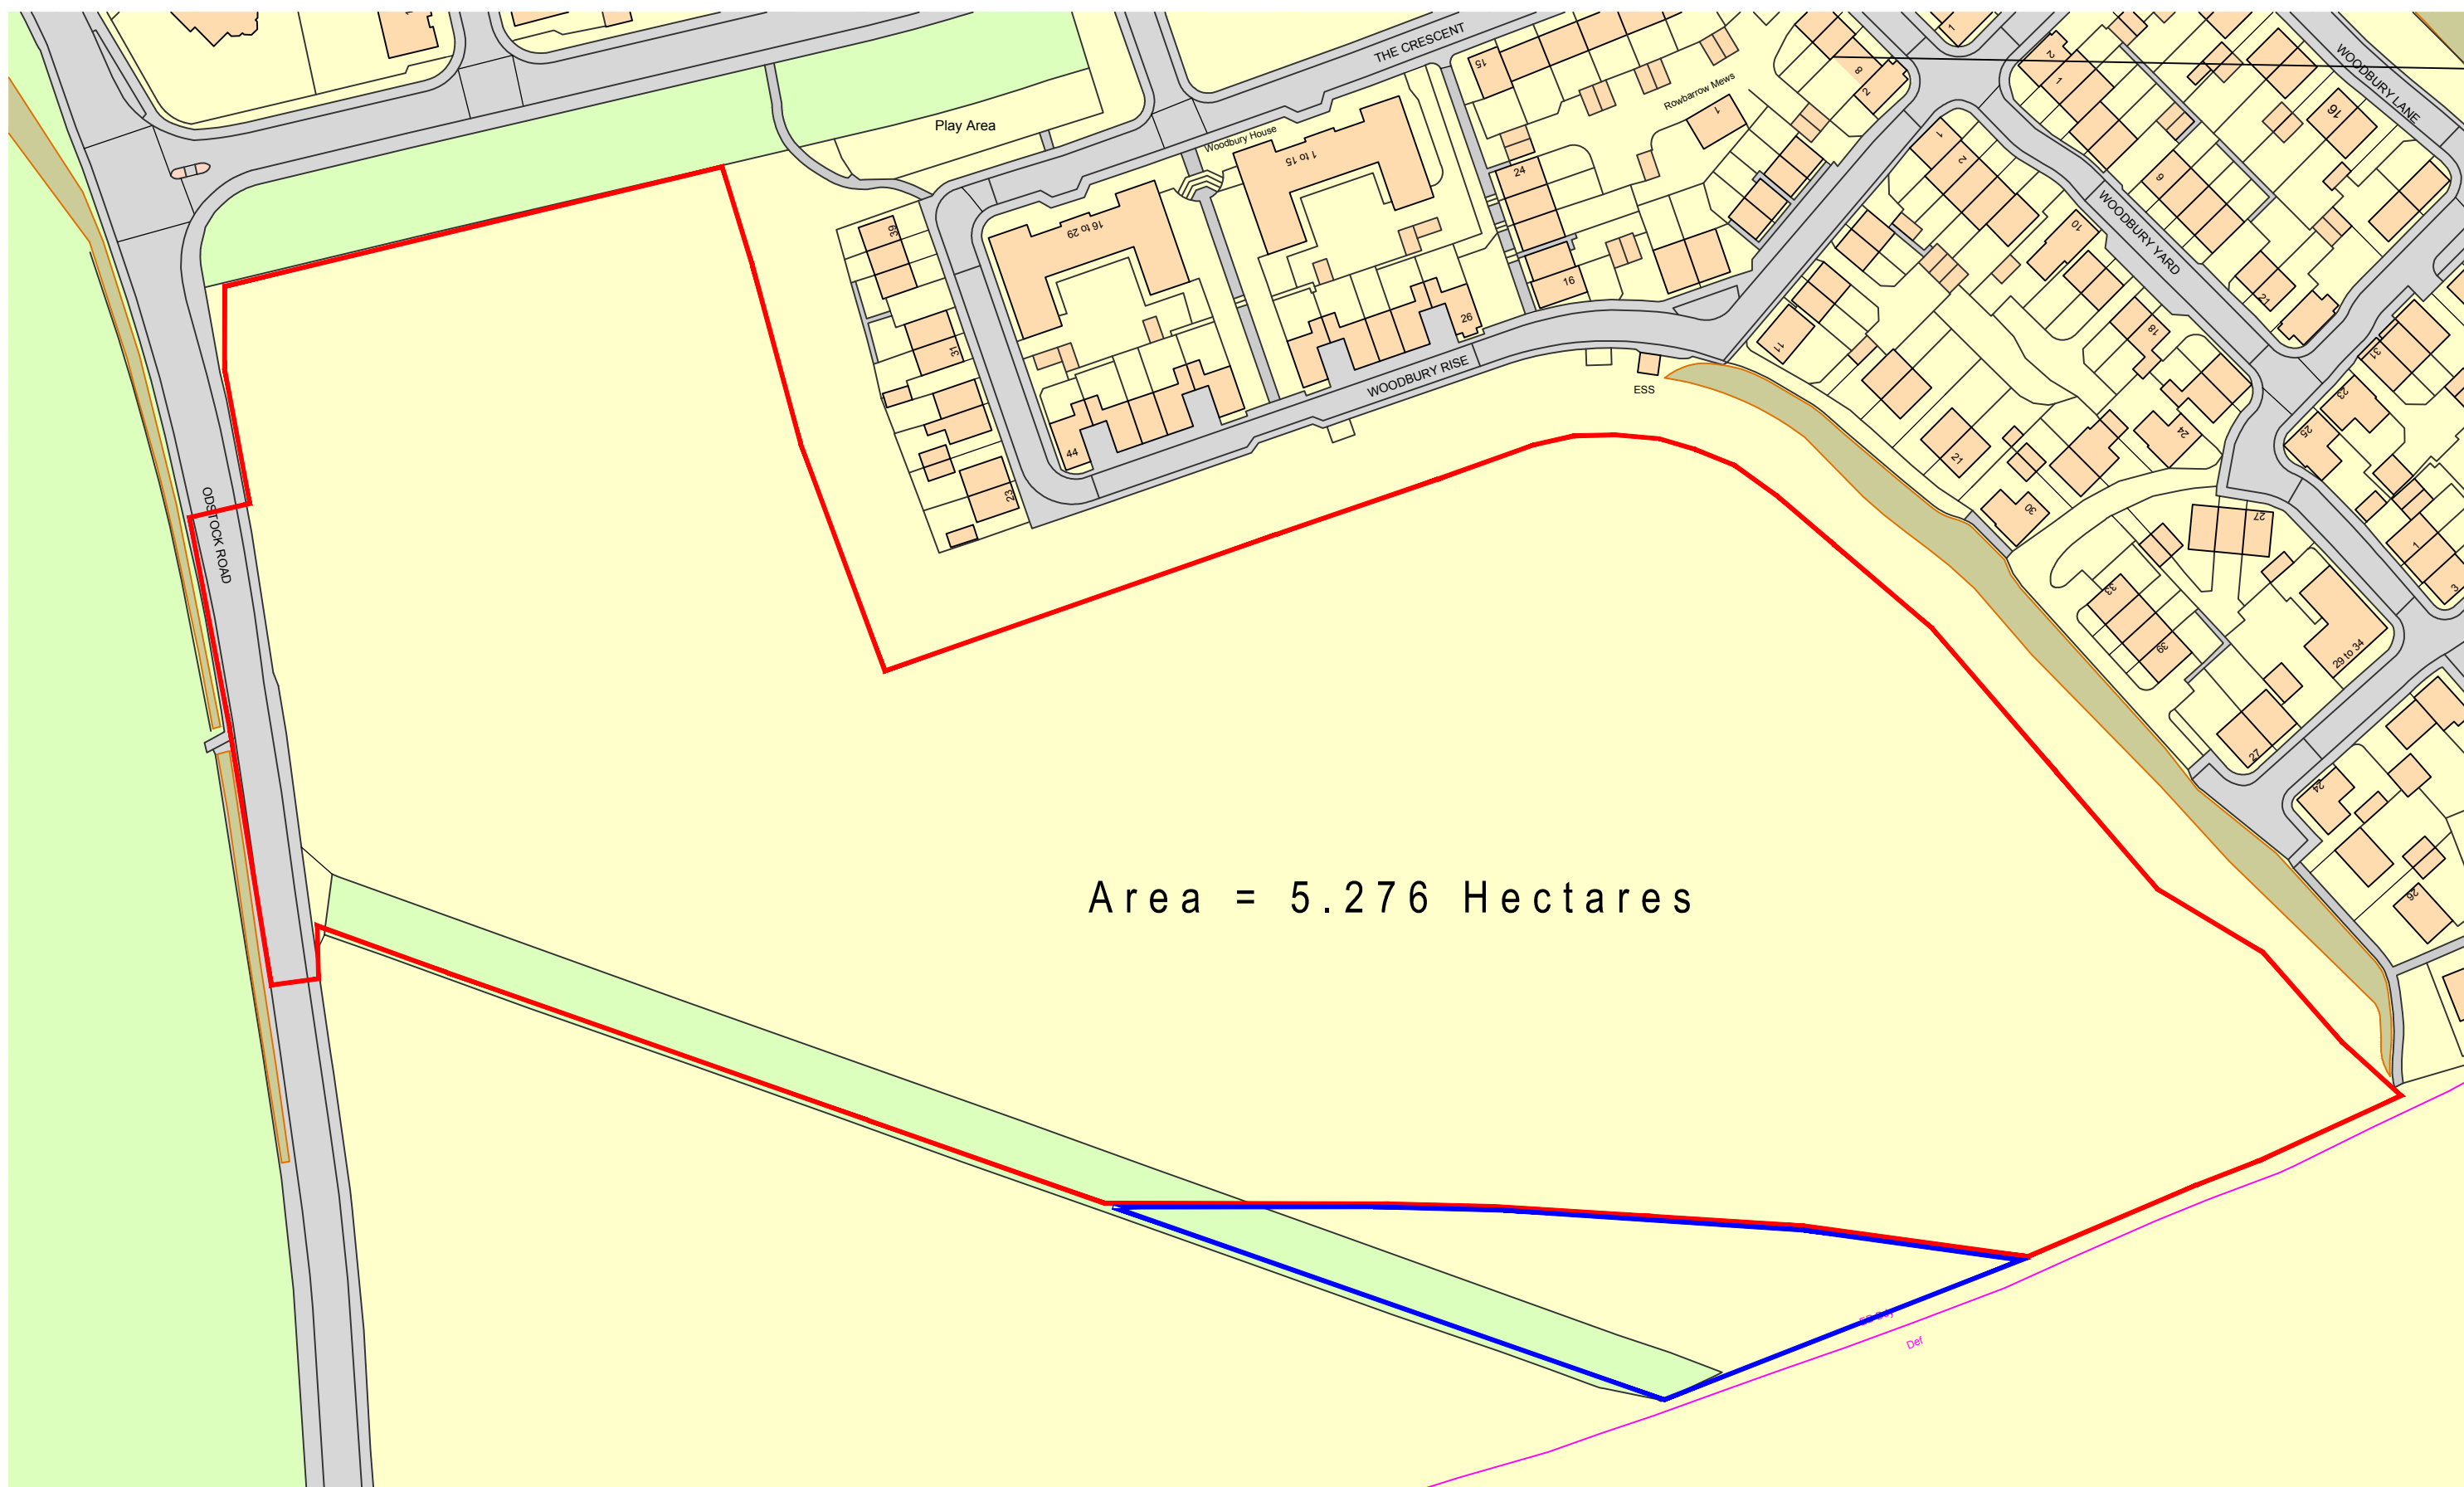

|      |          |                                          |       |         |
|------|----------|------------------------------------------|-------|---------|
| C    | 11-9-20  | Blue line added.                         | DGP   | DGP     |
| B    | 19-12-19 | Red line amended & blue line shown.      | DGP   | DGP     |
| A    | 10-12-19 | Red line amended to include \$278 works. | DGP   | DGP     |
| Rev. | Date     | Description                              | Drawn | Checked |

Client



Project

Rowbarrow, Harnham,  
Salisbury, Wiltshire, SP2

Drawing Title

## Location Plan

Scale 1:1250 @ A2

Drawn **DGP**

Checked **DGP**

Date December 2019

File P1597-Layout

Drawing Status

Drg.No. **P1597.08**

Rev. C

## PLANNING

**AAP Architecture Ltd**  
Unit A, Monument Business Centre, Monument Way East, Woking, Surrey GU21 5LG  
**T** 01483 727345 **E** projects@aap-arc.co.uk **W** aap-arc.co.uk

Under the Intellectual Property Act 2014, this drawing is the copyright of AAP Architecture Ltd.