



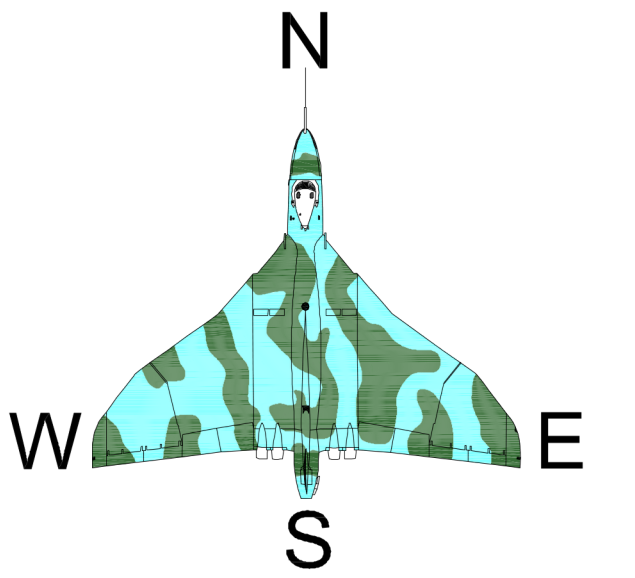

Garden


2 to 3

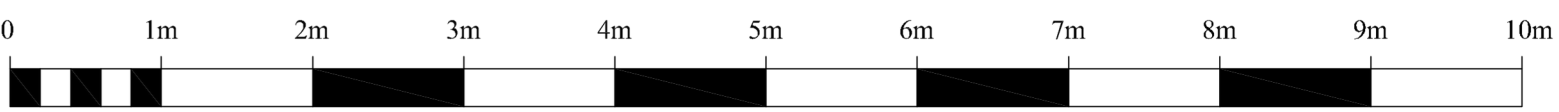

Scale 1 : 50

Paper Size: A1
Internal Area 223.36sqm

33 Years
BDS

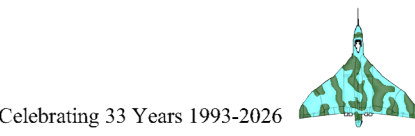

Building Design Surveys
(Building Design Surveys Ltd) www.bdsaline.com
Building Plans Drawn For Planning & Building Regulation Approval
NEW-BUILD . EXTENSIONS . REFURBISHMENT

C.A.D Design/Drafting	Architectural Services
Conveyance Plans	Building Surveys
Planning Consultants	Large format Printing & Scanning
3d Visualisation Plans	Photo Montage
Land & Building Surveying	3d Laser Scanning

The Studio . Milestone Cottage . 61 London Road . Calne
Wiltshire . SN11 0AA .
Email bds@pobox.com Tel/Fax (01249) 816026
Mobile 07740 335693

Project Name:
Building 1
Sheldon Business Park

Drawing Title:
Ground Floor Survey

Client:
Teachous Ltd

Date: July 2026	Scale: 1:50 @ A1
--------------------	---------------------

Drawn P.J-S	Checked S.C.B	Dwg No BDS-07-26-01	Rev
----------------	------------------	------------------------	-----

Notes:
Survey Grid based on OS
Levels based on OSGM-15
© copyright to this drawing remains with BDS Ltd

33
YEARS
1993-2026

