


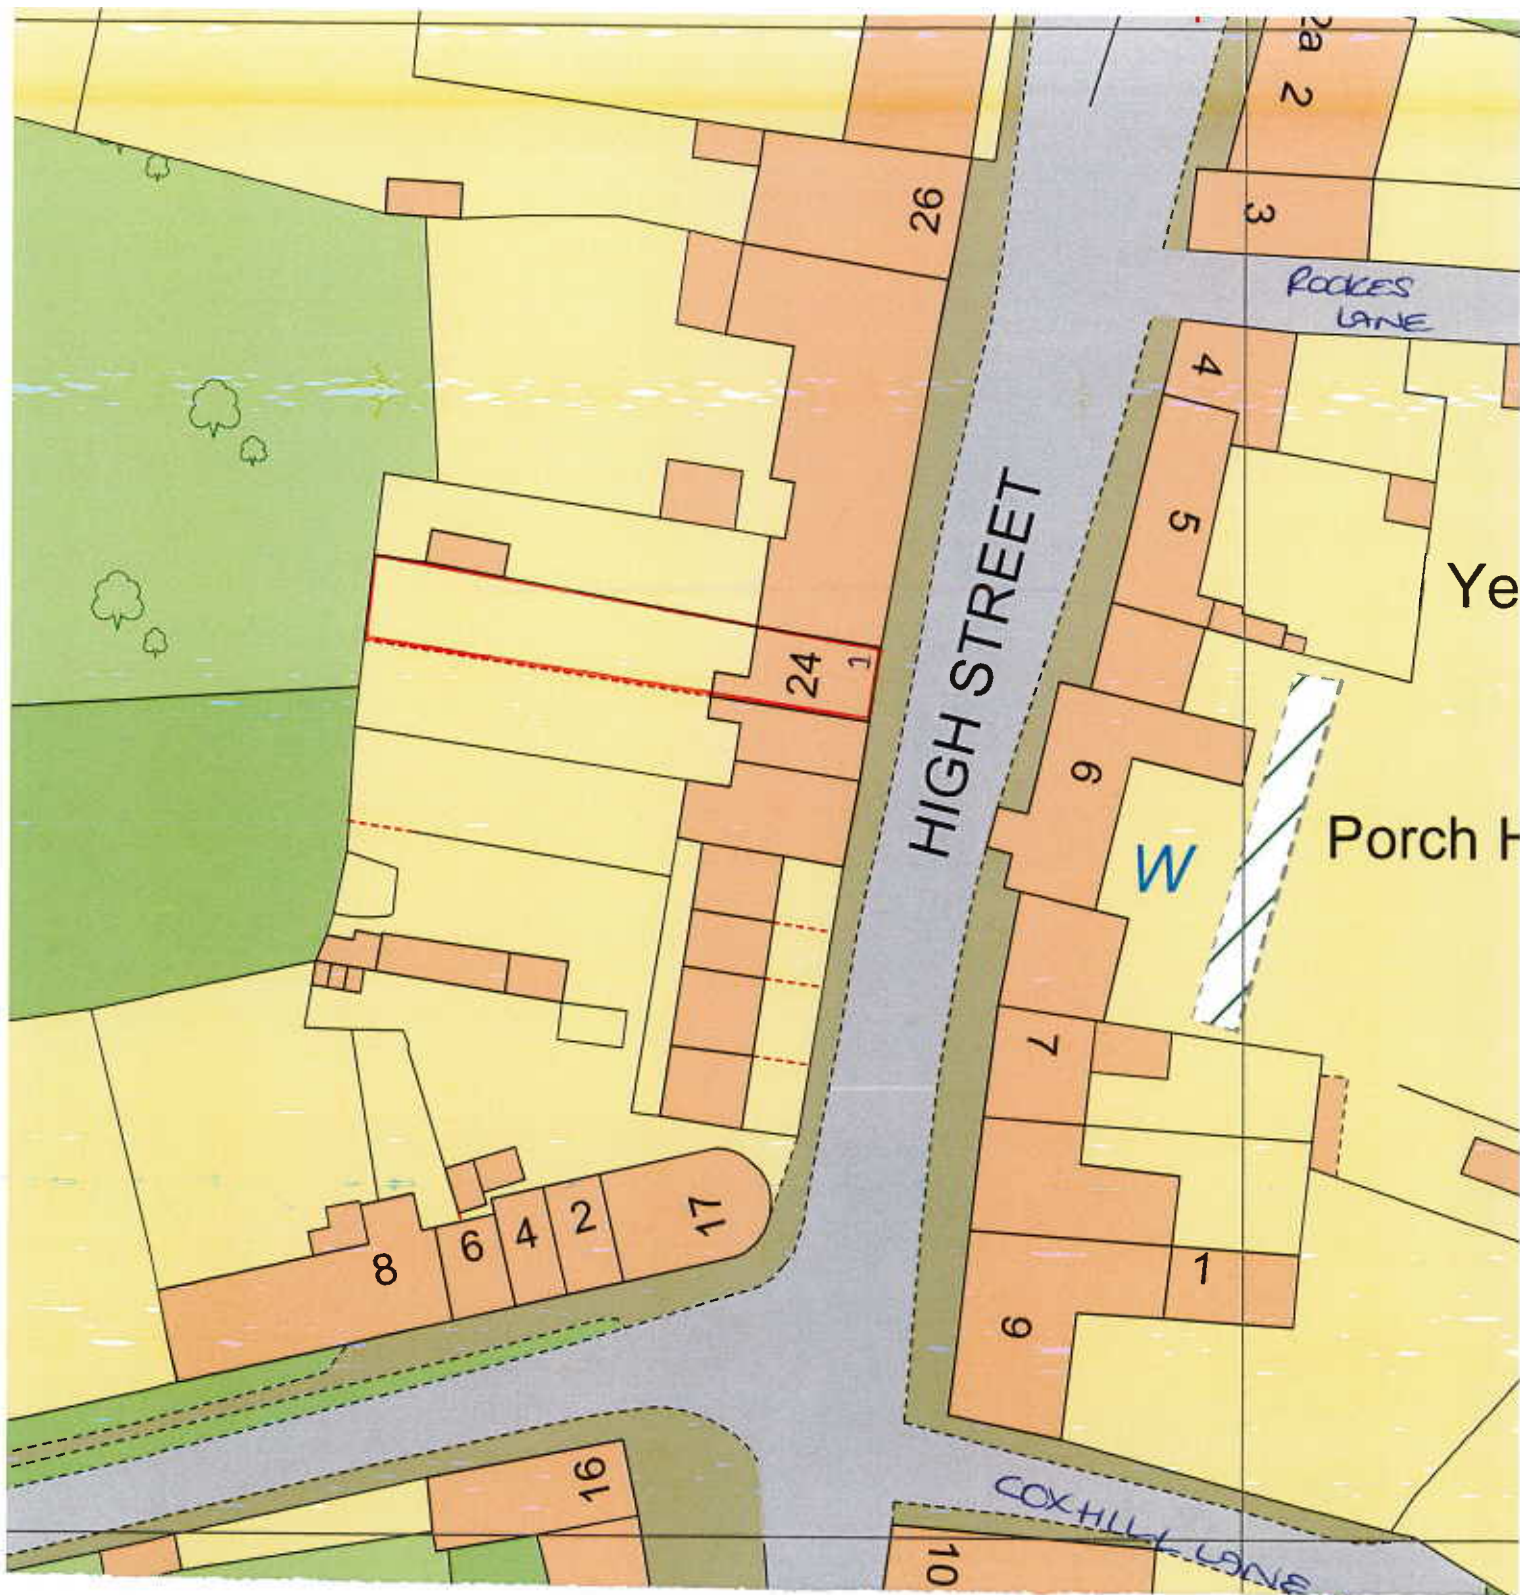

NATIONAL
MAP CENTRE

BLOCK PLAN

Everest



Site Address

Os Licence number AC0000814278

Our Reference

30506761

SCALE 1:500

0 20
METRES

24 HIGH STREET

POTTERNE

DEVIZES

WILTSHIRE

SN10 5NA.